



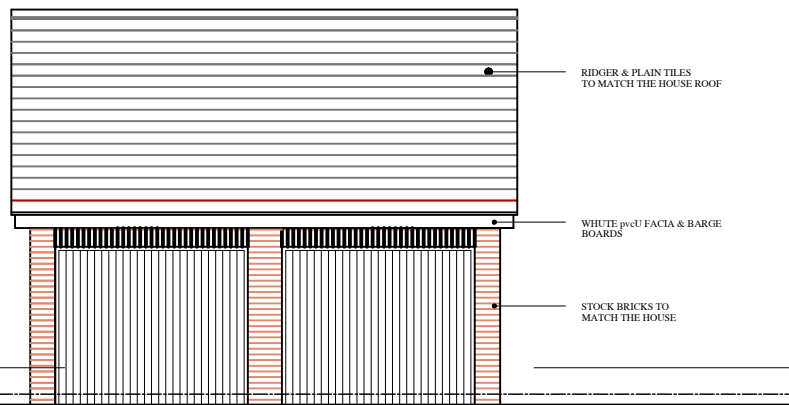


Proposed South (Front) Elevation

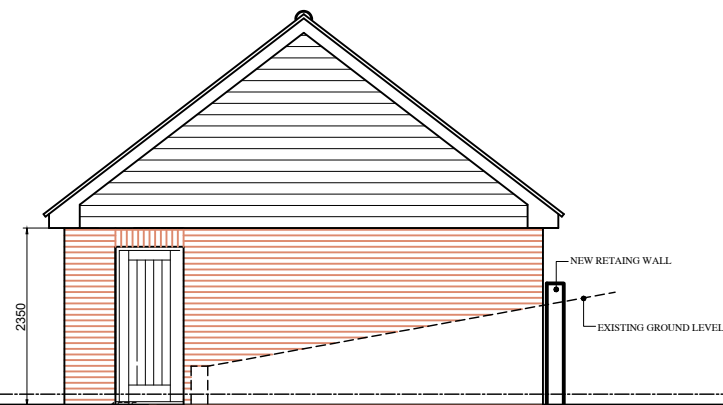


Proposed East (Side) Elevation




Proposed North (Rear) Elevation

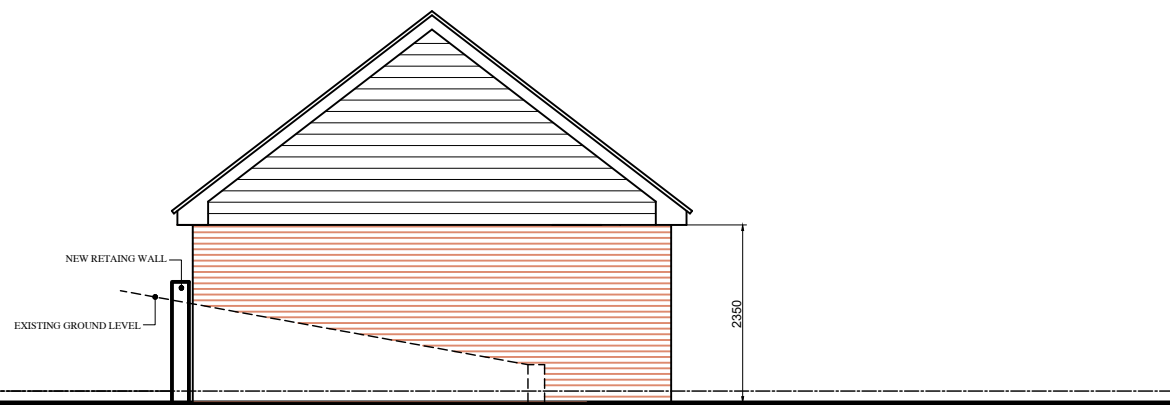

Proposed West (Side) Elevation

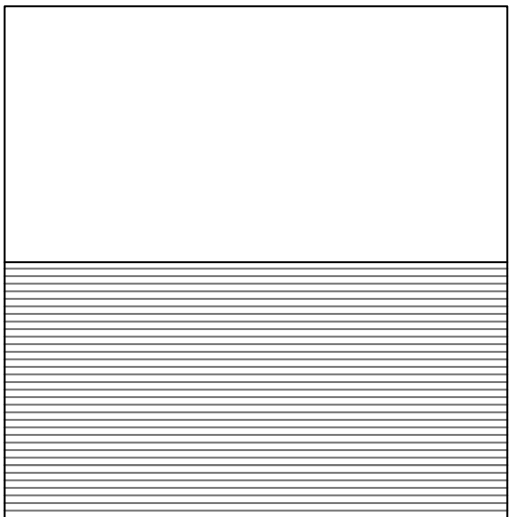

Proposed Roof Plan

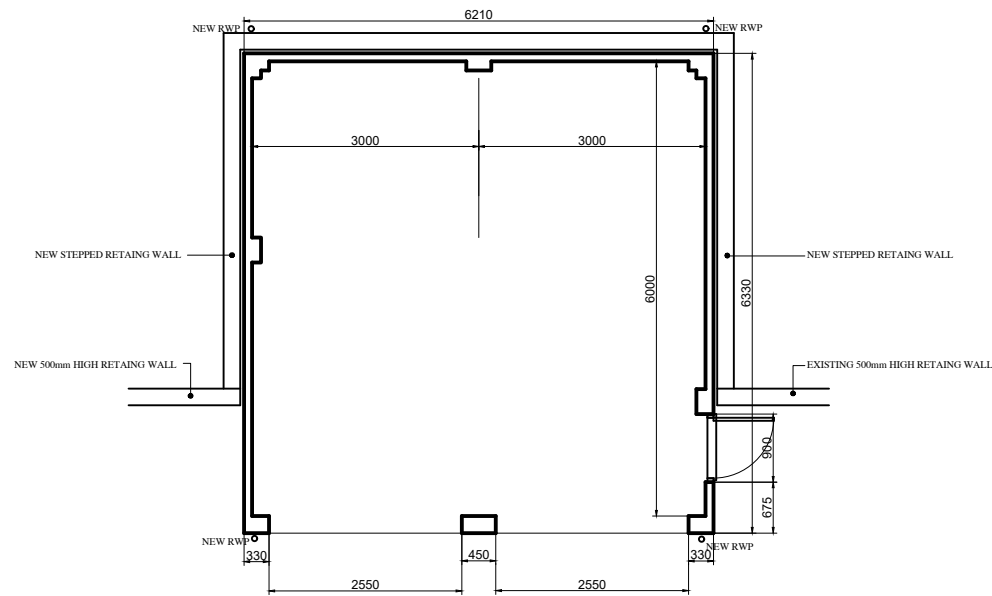

Proposed Floor Layout

Project
PROPOSED DETACHED GARAGE
'BIRCH HOUSE'
COURTMEAD ROAD, CUCKFIELD
WEST SUSSEX, RH17 5LR

Drawing
PROPOSED ELEVATIONS
FLOOR & ROOF LAYOUTS



Architects & Planning Consultants
Clock Tower House, Lewes Road
Lindfield, West Sussex. RH16 2LH
Telephone 01444 - 484711

Client
MR & MRS D McLEOD

Drawing no. 0224.P02	date 05.25	scale 1:100	drawn GRM			
	revisions	A				

©THE CONTRACTOR SHOULD CHECK ALL DIMENSIONS ON SITE. NO DIMENSIONS TO BE SCALED FROM DRAWINGS.
IT IS THE CONTRACTORS RESPONSIBILITY TO ENSURE COMPLIANCE WITH BUILDING REGULATIONS.