

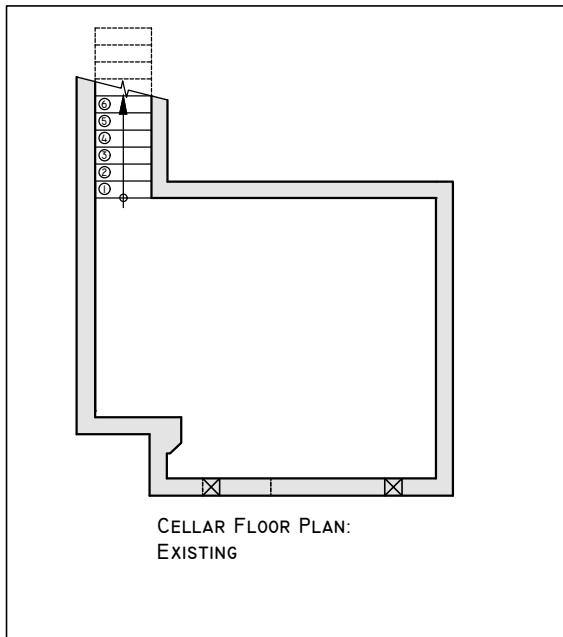


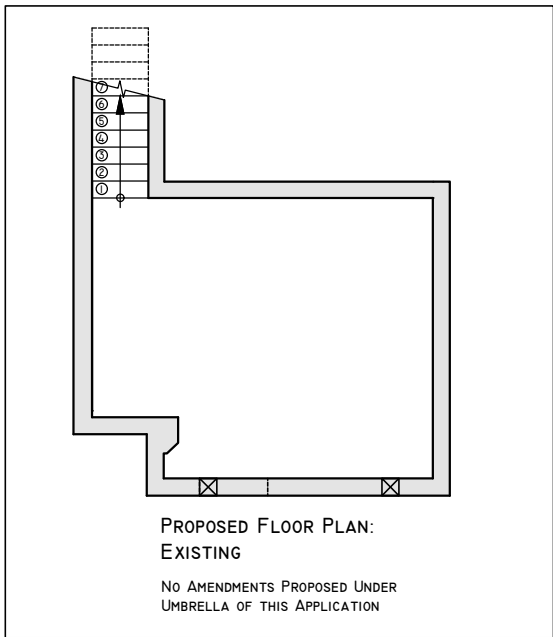

CELLAR FLOOR PLAN:
EXISTING

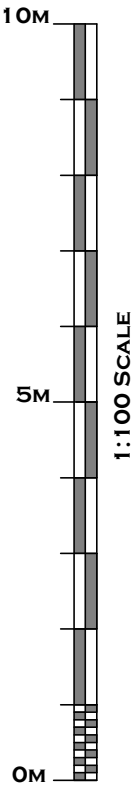

PROPOSED FLOOR PLAN:
EXISTING


NO AMENDMENTS PROPOSED UNDER
UMBRELLA OF THIS APPLICATION

DRAWING ISSUE STATUS


PLANNING

ALL COPYRIGHT RESERVED TO
LYL ARCHITECTURAL DESIGNS LTD.

REV	DATE	COMMENTS

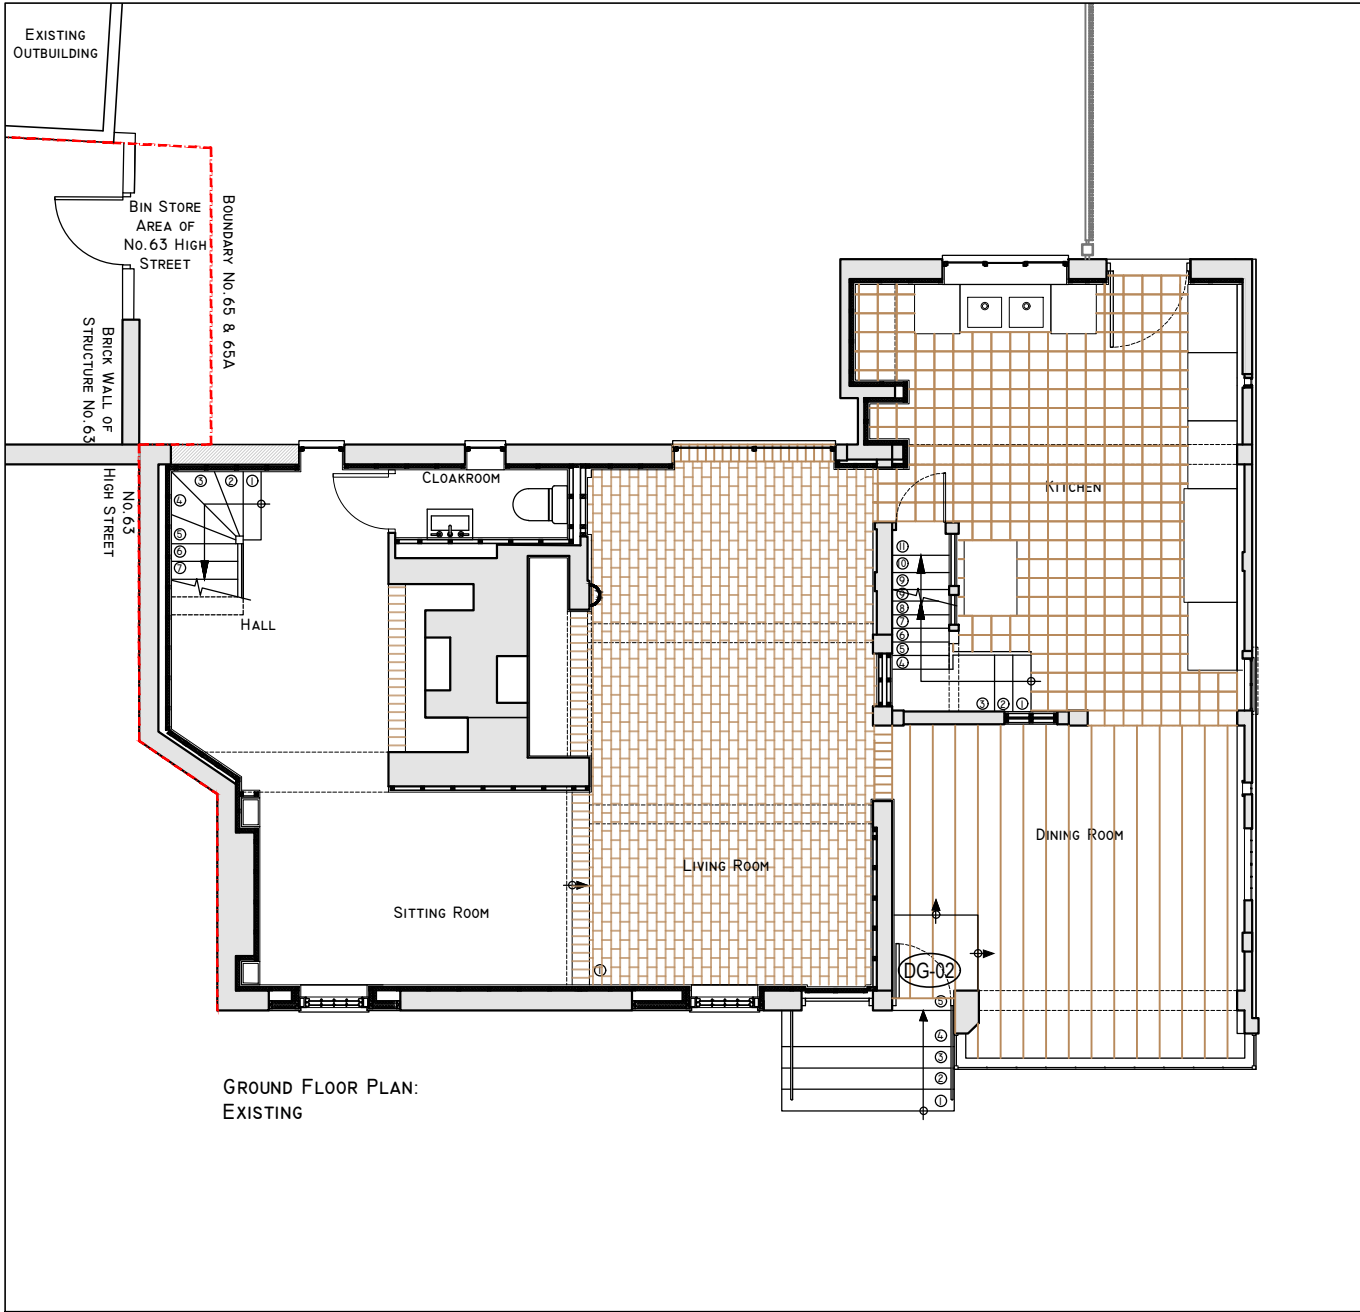

GROUND FLOOR PLAN:
EXISTING

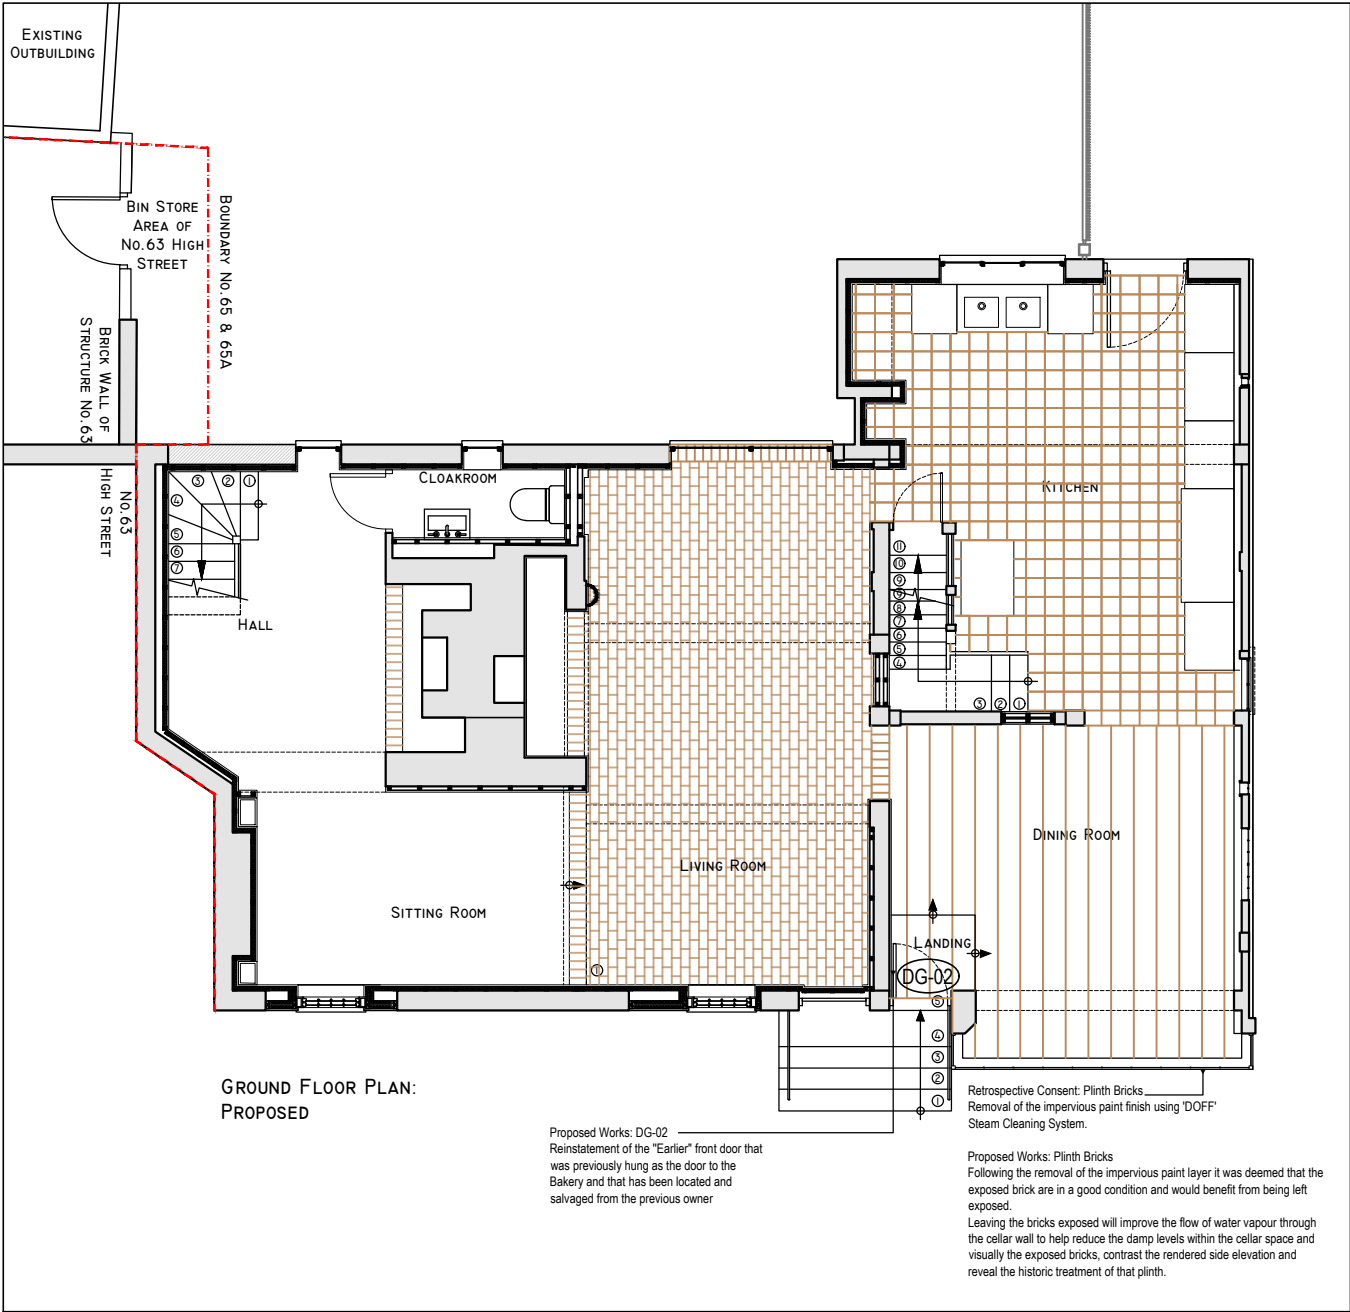

GROUND FLOOR PLAN:
PROPOSED

Proposed Works: DG-02
Reinstatement of the "Earlier" front door that was previously hung as the door to the Bakery and that has been located and salvaged from the previous owner

Retrospective Consent: Plinth Bricks
Removal of the impervious paint finish using 'DOFF' Steam Cleaning System.

Proposed Works: Plinth Bricks
Following the removal of the impervious paint layer it was deemed that the exposed brick are in a good condition and would benefit from being left exposed.
Leaving the bricks exposed will improve the flow of water vapour through the cellar wall to help reduce the damp levels within the cellar space and visually the exposed bricks, contrast the rendered side elevation and reveal the historic treatment of that plinth.

CLIENT

STEPHEN YEOMANS

PROJECT

THE OLD BAKERY
65-65A HIGH STREET
LINDFIELD, WEST SUSSEX
RH16 2HN

DRAWING TITLE

EXISTING & PROPOSED:
CELLAR & GROUND
FLOOR PLAN

REVISION

SCALE 1:100 @ A3

DRAWING NUMBER

LI9-P-20

ARCHITECTURAL
DESIGNS LTD.

LYL ARCHITECTURAL DESIGNS LTD.
KERENSA, ORCHARD DRIVE
MAIDSTONE, KENT
ME14 5JG
TEL: 07968040397
EMAIL: lana@lylarchitecturaldesigns.co.uk