




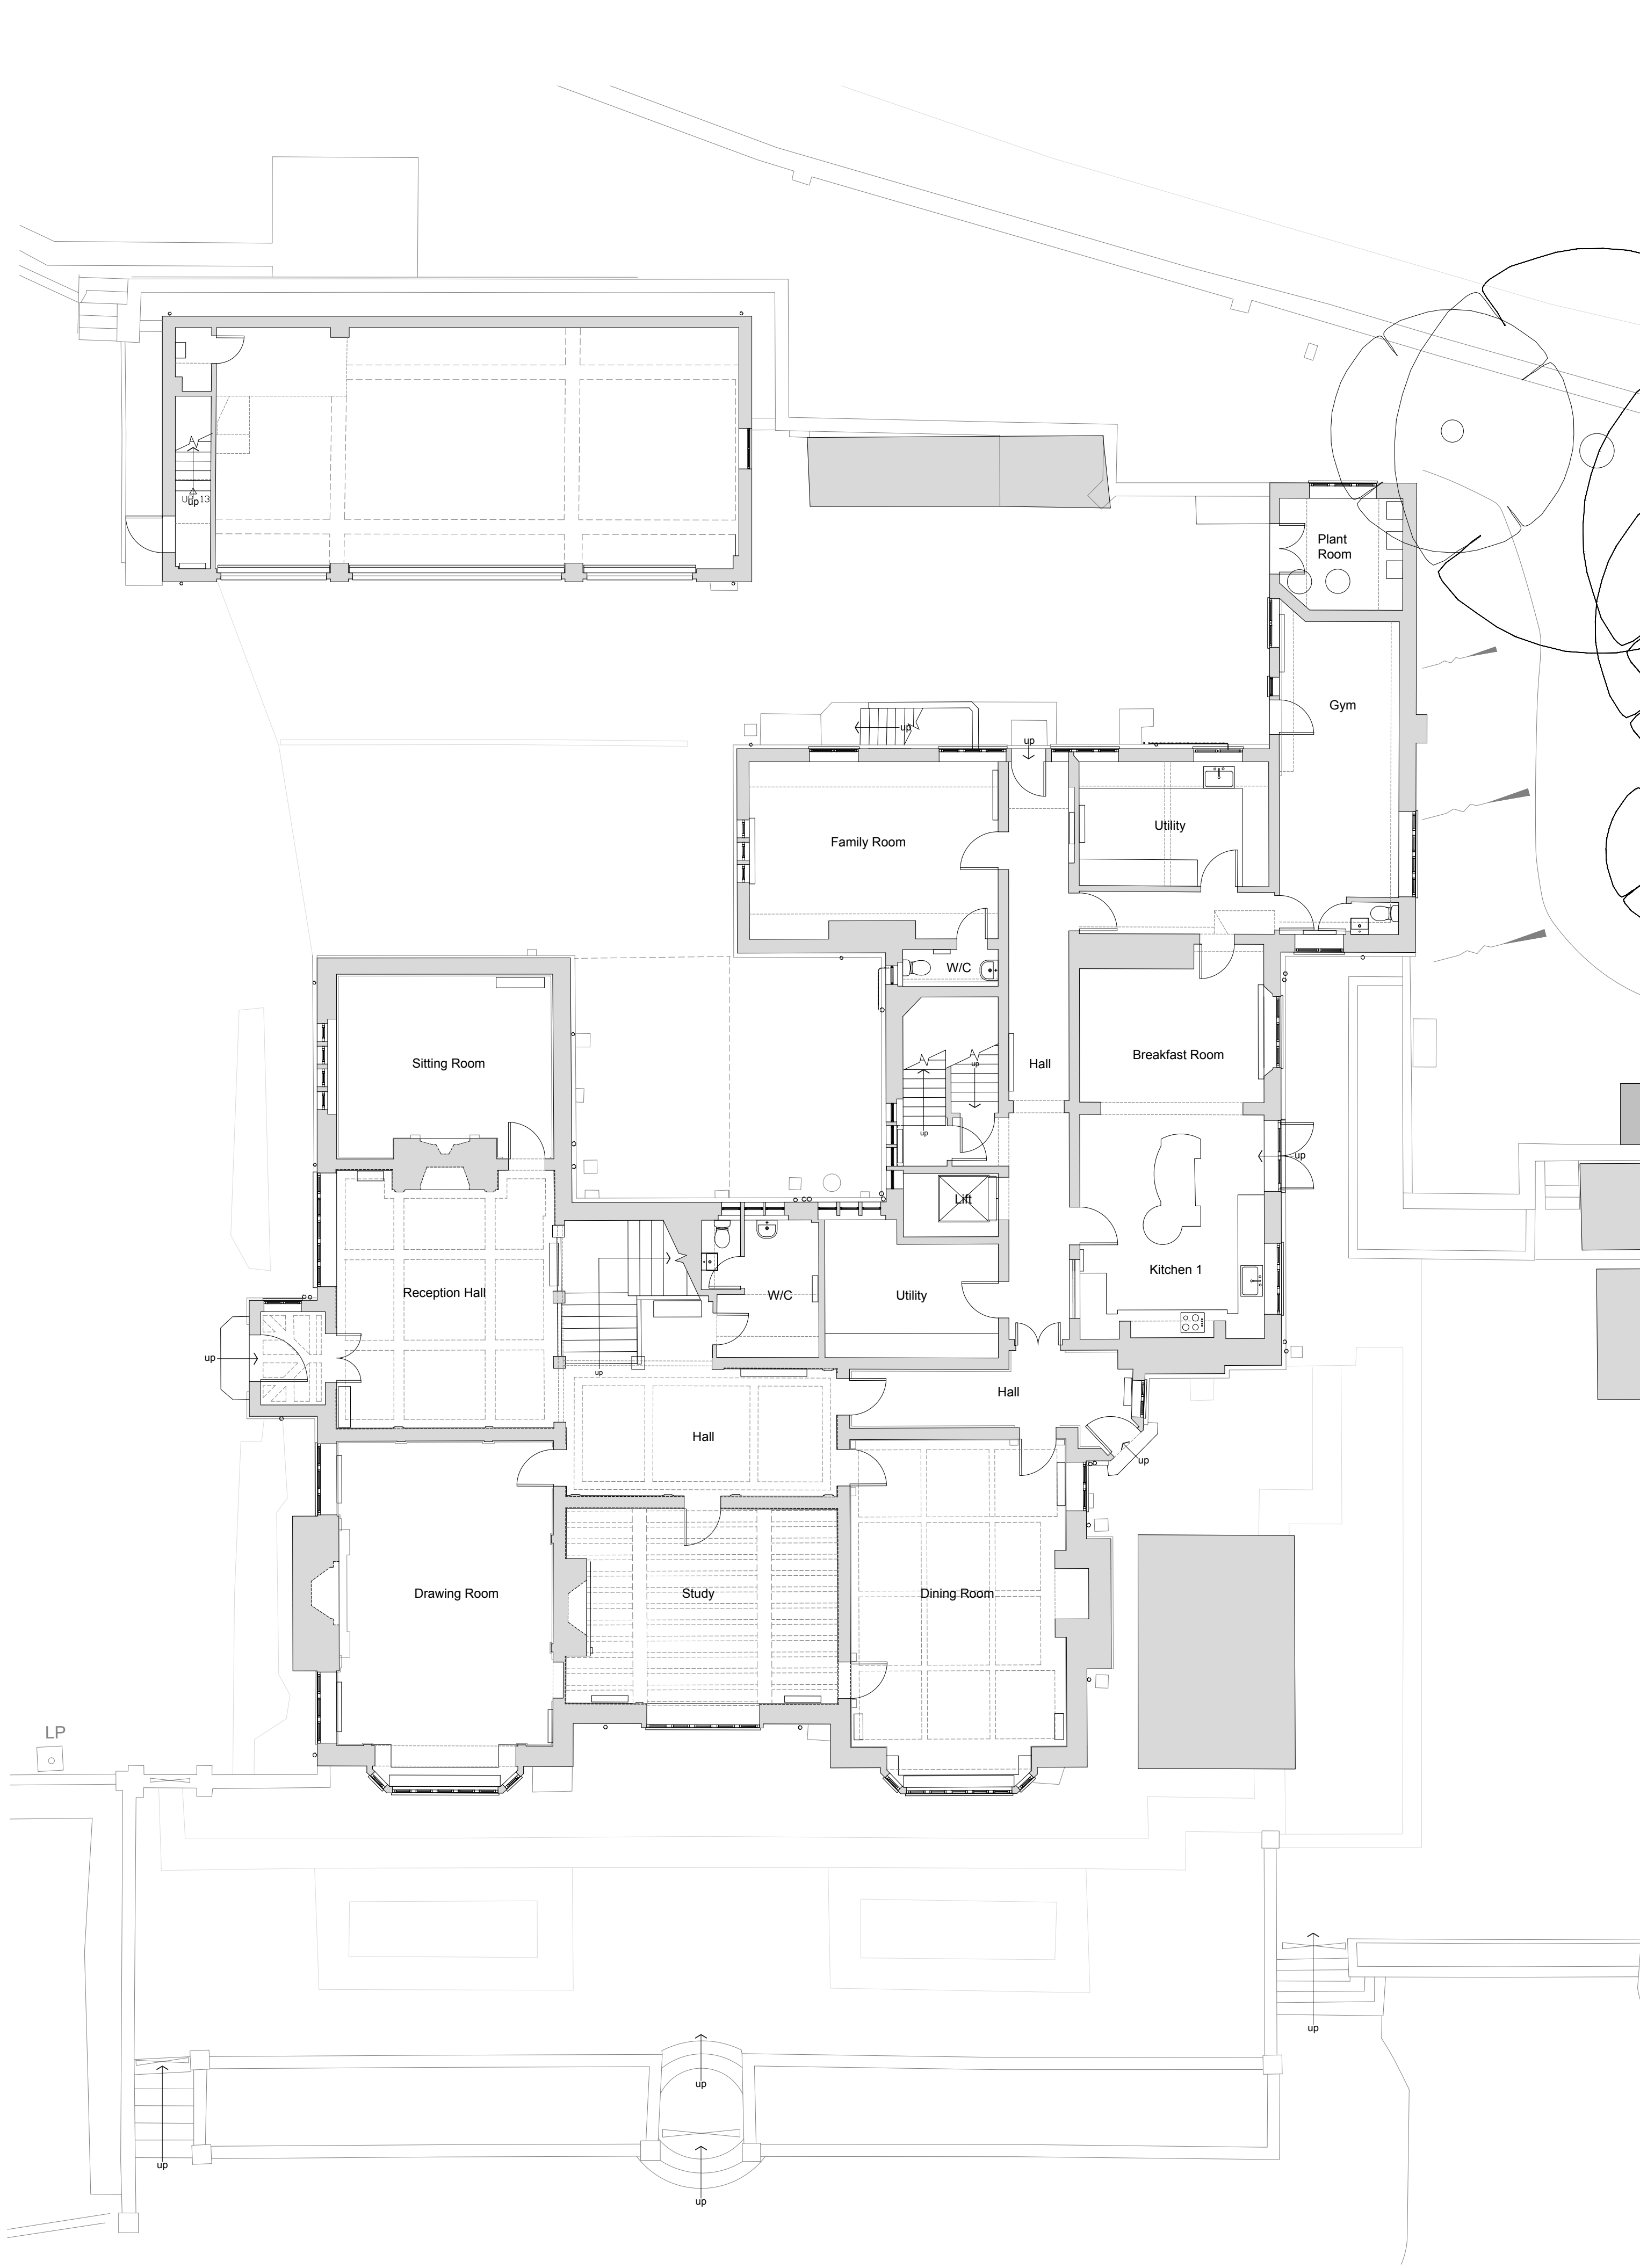

Existing Ground Floor Plan 1:100

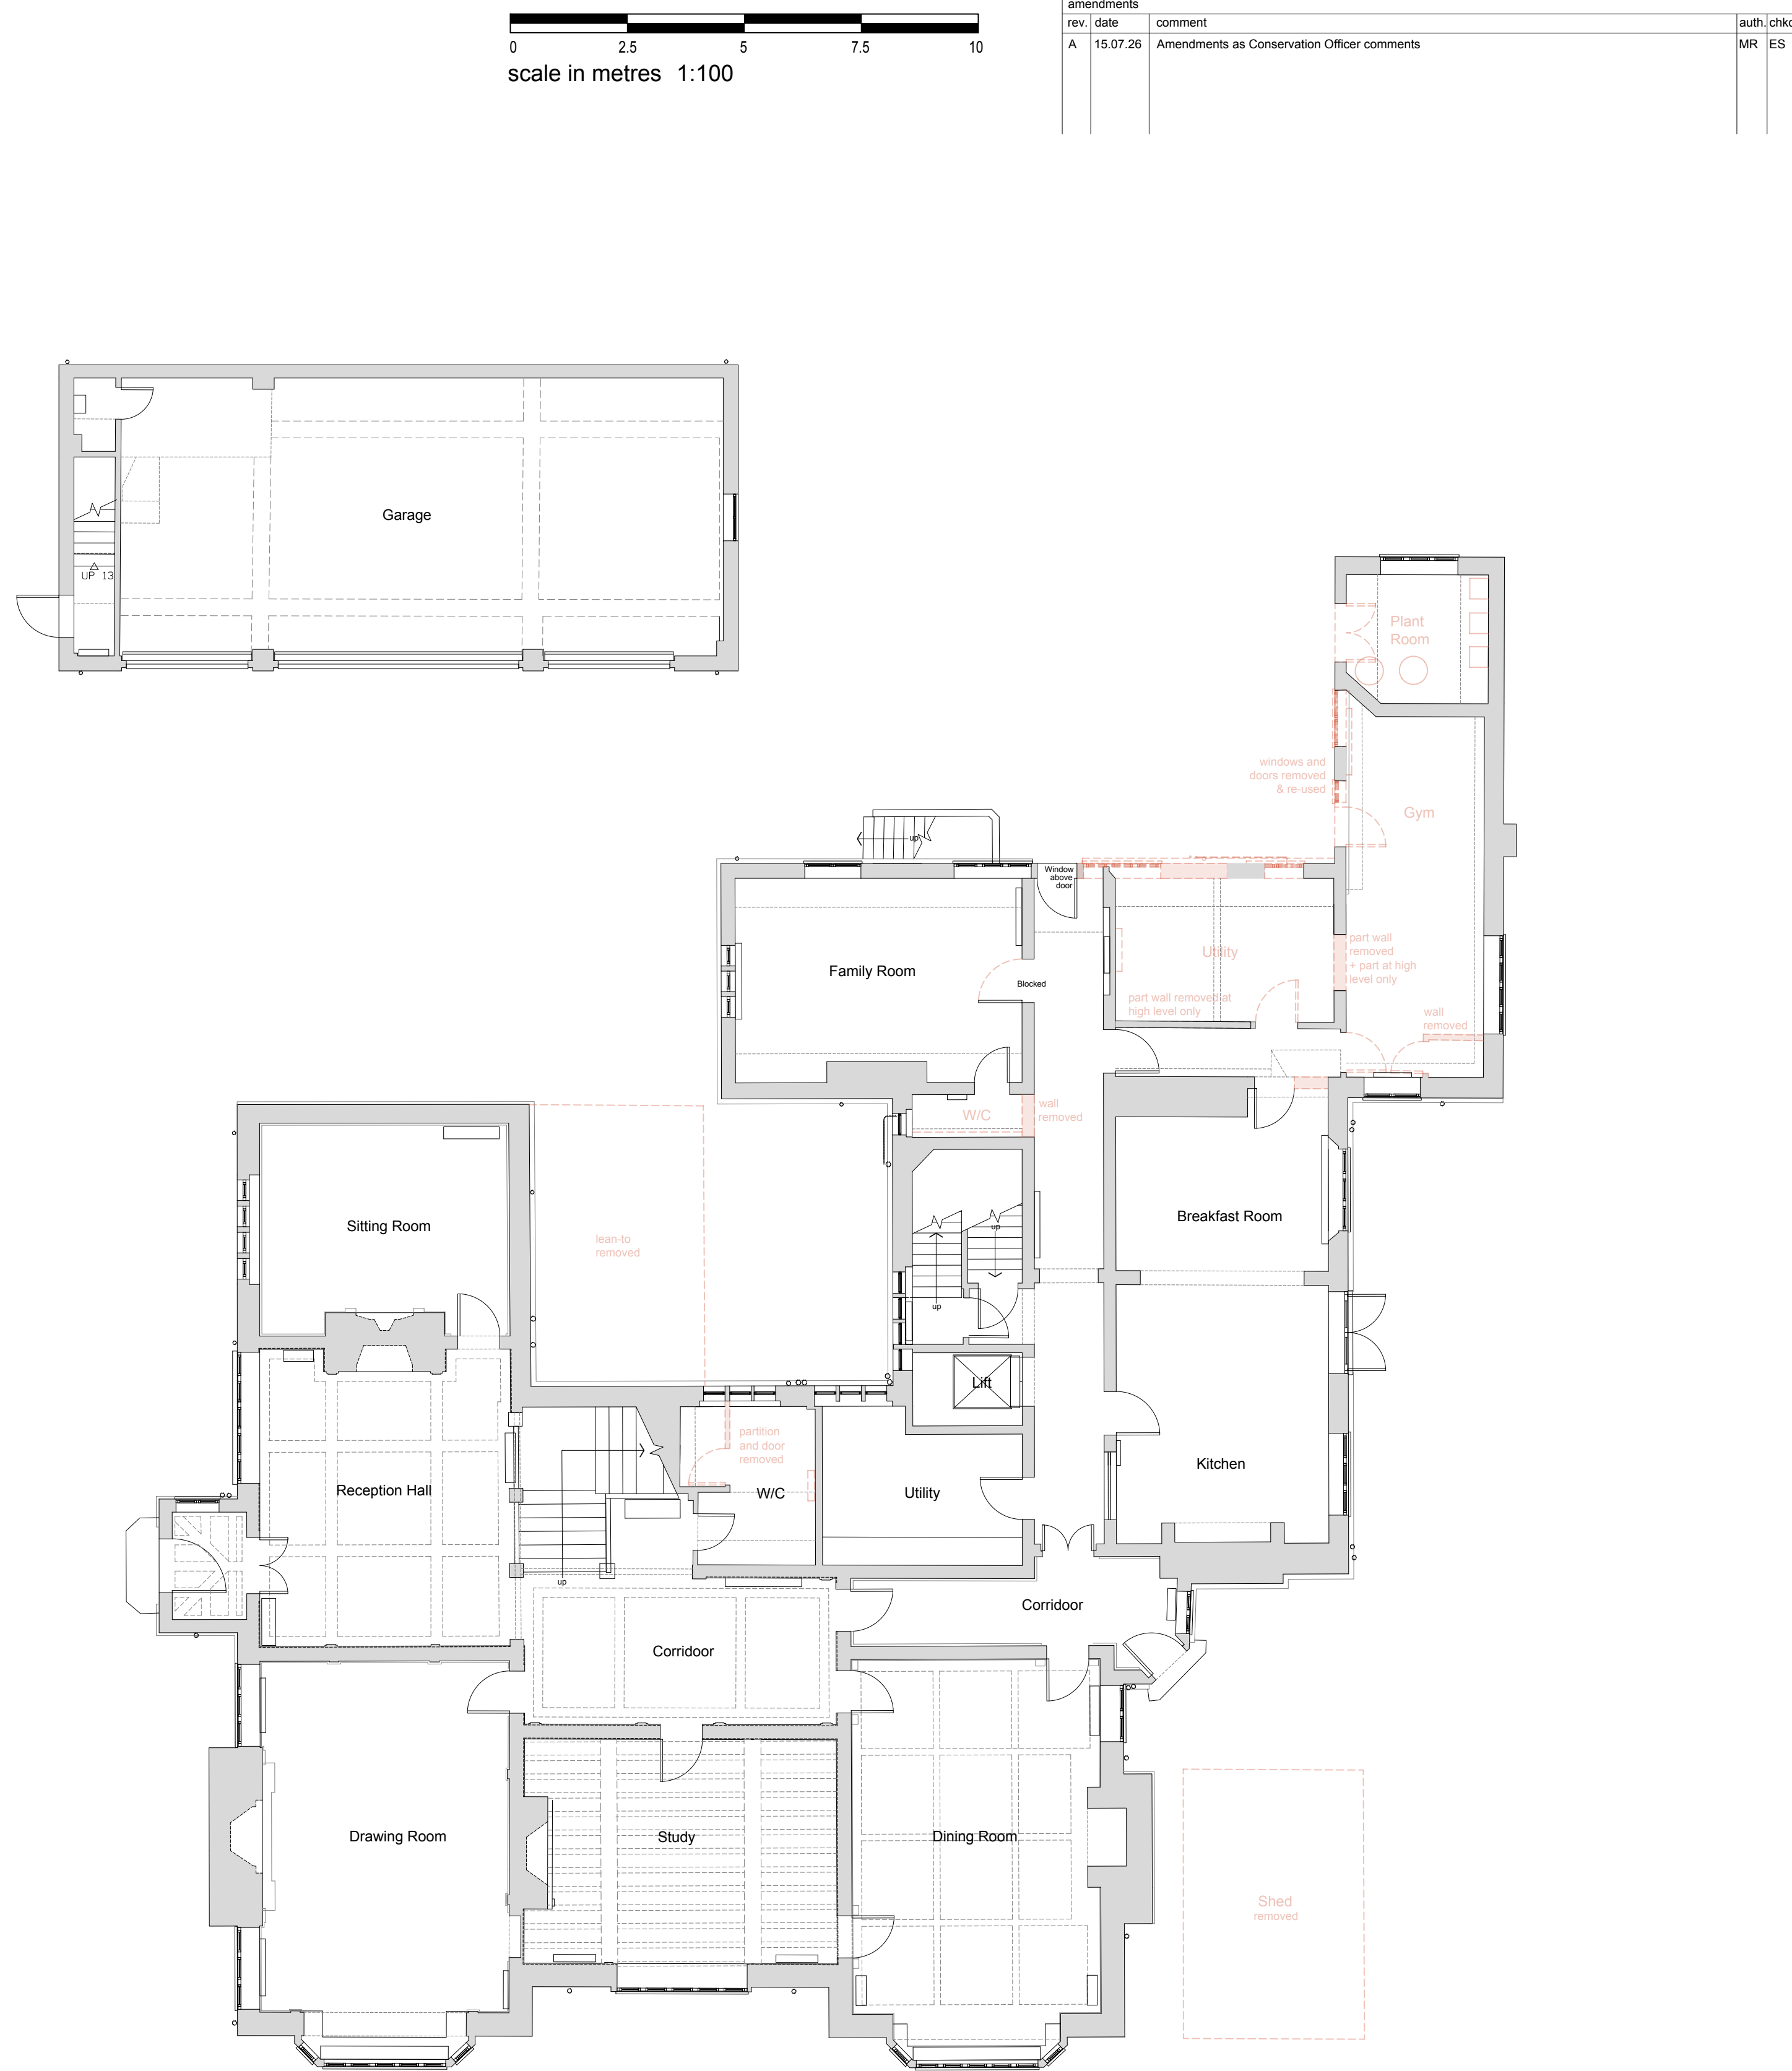

Proposed Removal Ground Floor Plan 1:100

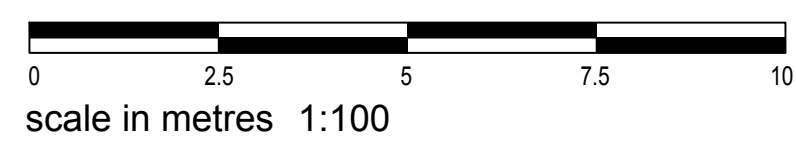

amendments			auth	chkd
rev.	date	comment		
A	15.07.26	Amendments as Conservation Officer comments	MR	ES

client		drawing number		revision	
RCM Partnership LLP		0603.DEMO.1500		A	
project		drawing title			
Chownes Mead, Chownes Mead Lane, Haywards Heath, RH16 4BS		Existing and Proposed Removal Ground Floor Plans Measured Survey (by others)			
drawn by	checked by	riba work stage	date	scale/original sheet size	
Others/ES	MR	3	Feb '26	1:100 @ A1	
www.abir.co.uk studio@abirarchitects.co.uk Unit 1, Beta House, St John's Road, Hove, BN2 2FX, United Kingdom Hove +44 (0)1273 724 384 Company No 06877117 VAT No 971 4147 17			© ABIR Architects Ltd. Check all dimensions on site before work is undertaken. All goods, materials and workmanship to conform with current building regulations, BSS and COP's.		

