


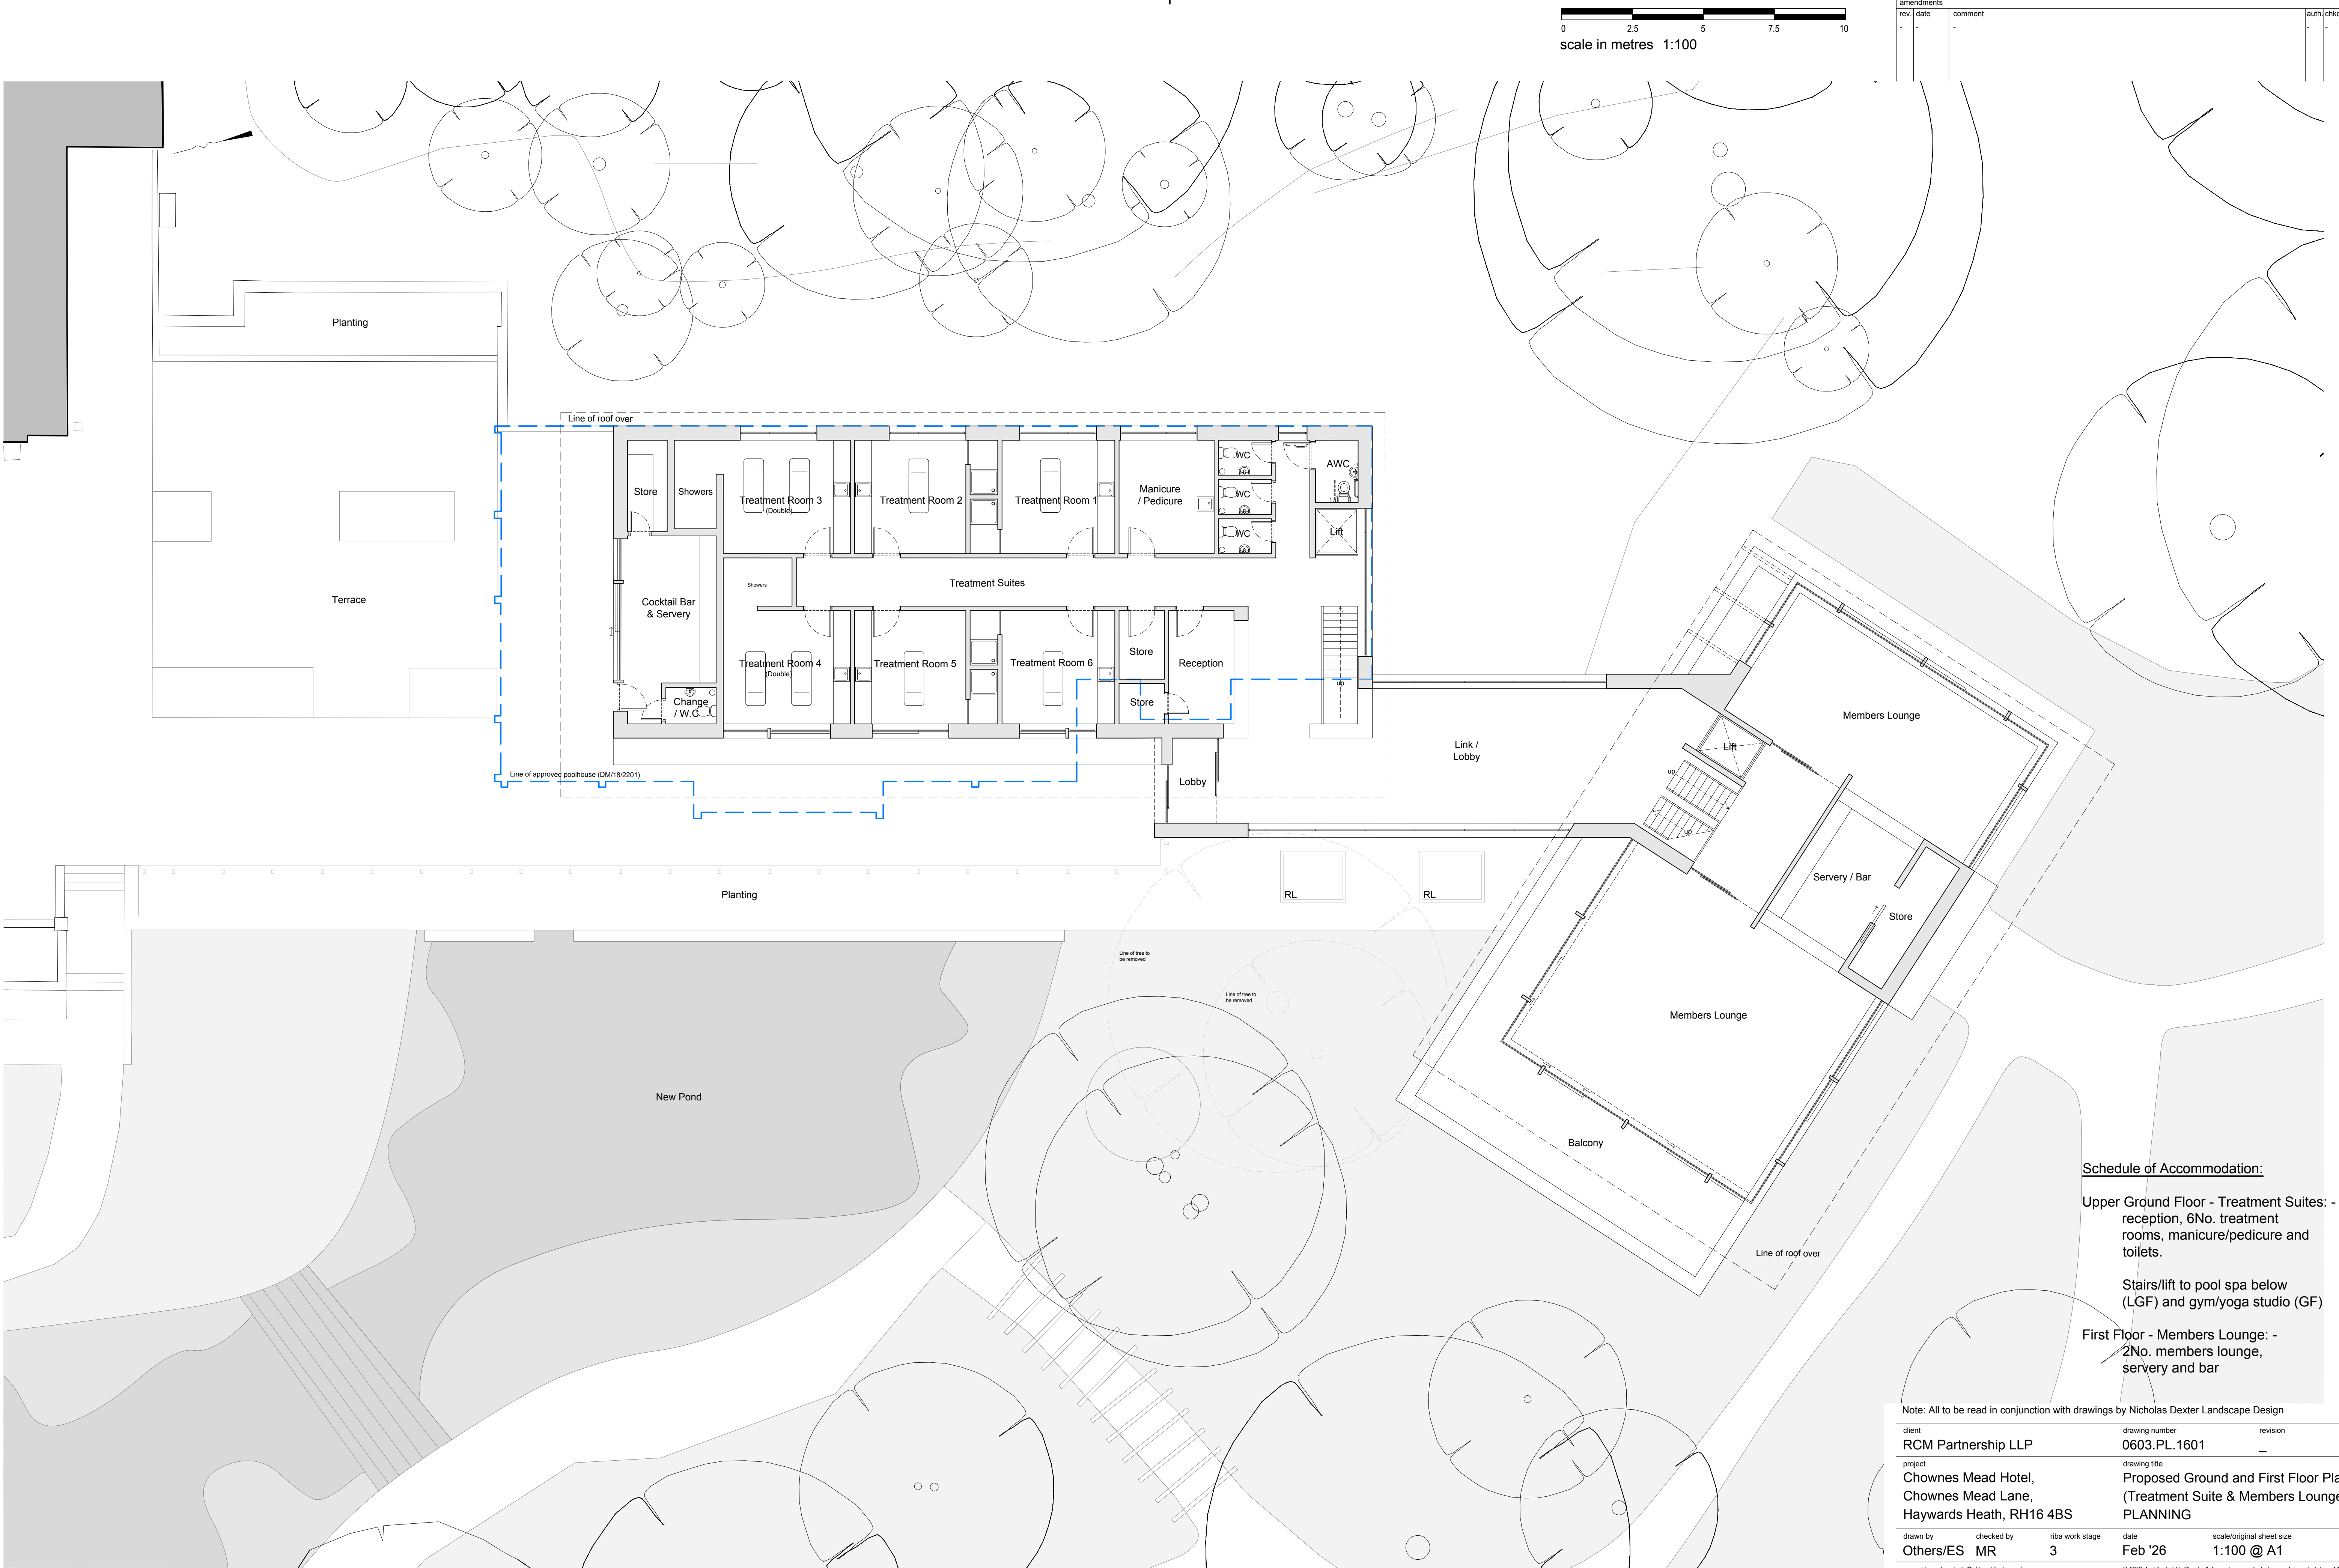

0 2.5 5 7.5 10
scale in metres 1:100

amendments			auth	chkd
rev	date	comment		
-	-	-	-	-

Schedule of Accommodation:

Upper Ground Floor - Treatment Suites: - reception, 6No. treatment rooms, manicure/pedicure and toilets.

Stairs/lift to pool spa below (LGF) and gym/yoga studio (GF)

First Floor - Members Lounge: - 2No. members lounge, servery and bar

Note: All to be read in conjunction with drawings by Nicholas Dexter Landscape Design				
client	RCM Partnership LLP	drawing number	0603.PL.1601	revision
project	Chownes Mead Hotel, Chownes Mead Lane, Haywards Heath, RH16 4BS	drawing title	Proposed Ground and First Floor Plan (Treatment Suite & Members Lounge) PLANNING	
drawn by	Others/ES	checked by	MR	riba work stage
				3
				date
				Feb '26
				scale/original sheet size
				1:100 @ A1
www.abir.co.uk studio@abirarchitects.co.uk			© ABIR Architects Ltd. Check all dimensions on site before work is undertaken. All goods, materials and workmanship to conform with current building regulations, BSS and COPs.	
Unit 1, Bala House, St John's Road, Hove, BN2 2FX, United Kingdom				
Hove +44 (0)1273 724 384				
Company No 06877117 VAT No 971 4147 17				

Proposed Upper Ground Floor Treatment Suites and First Floor Members Lounge Plan 1:100