



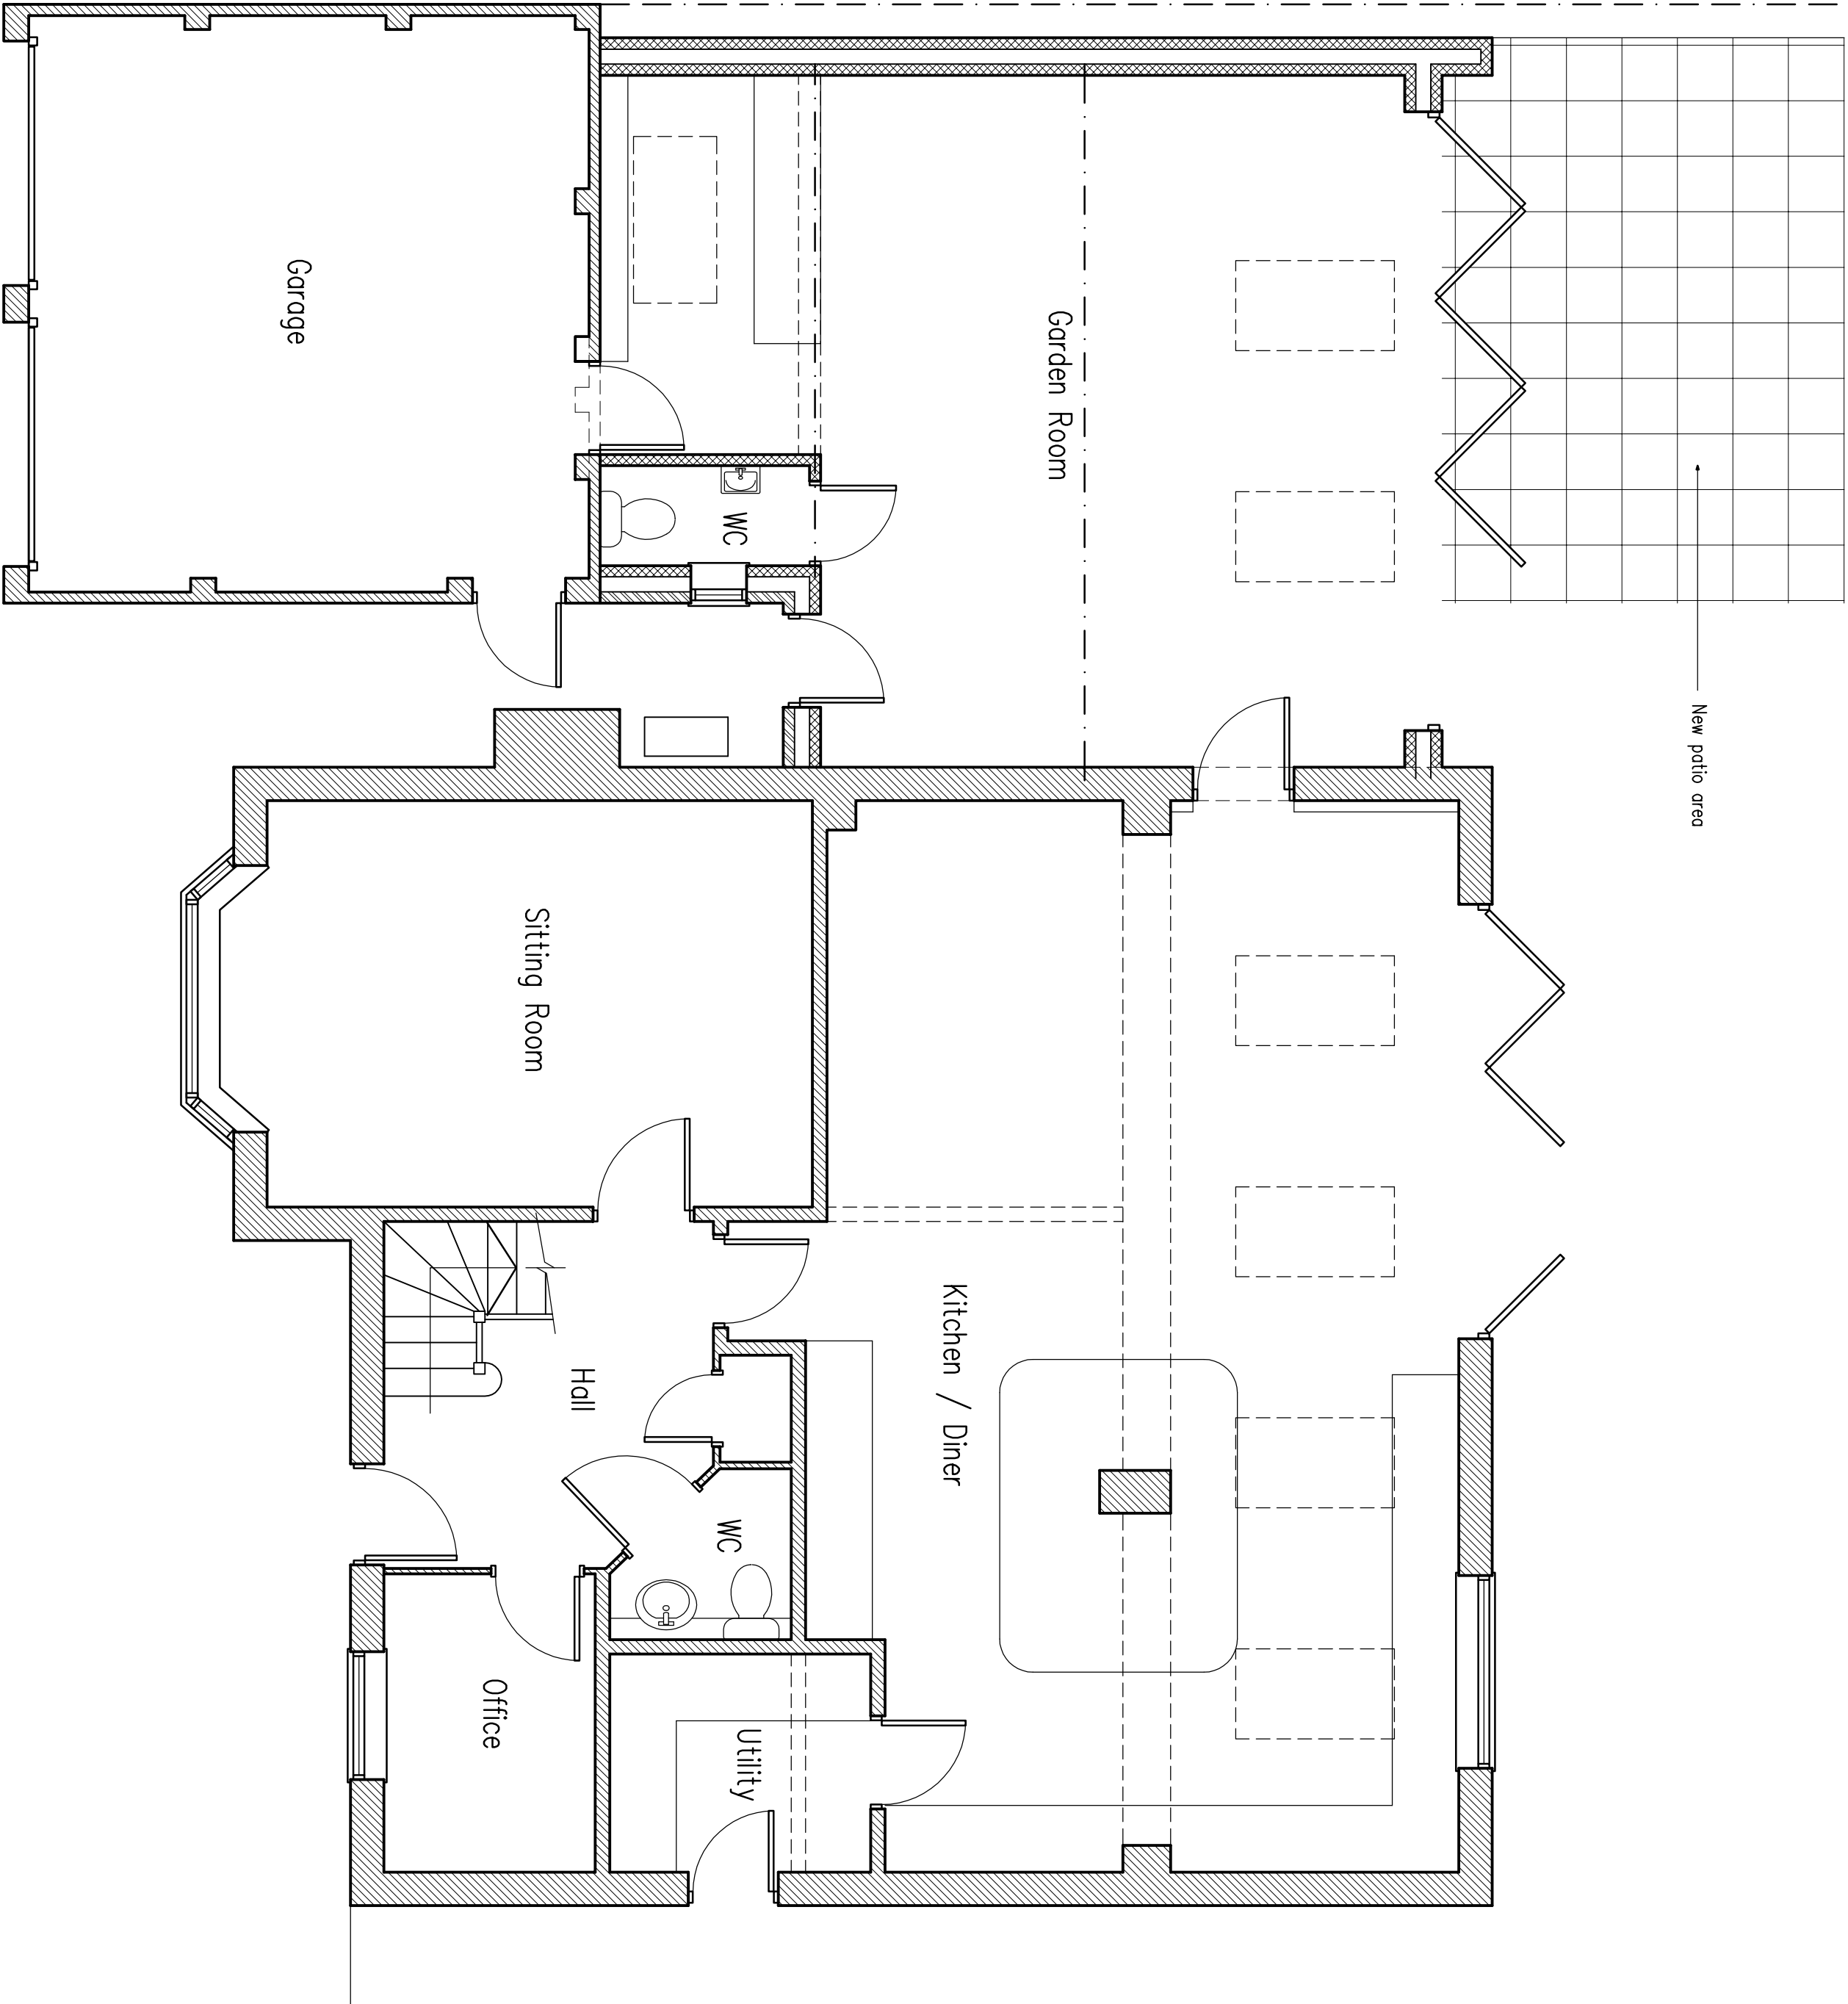

Ground Floor Plan
As Proposed
1:50

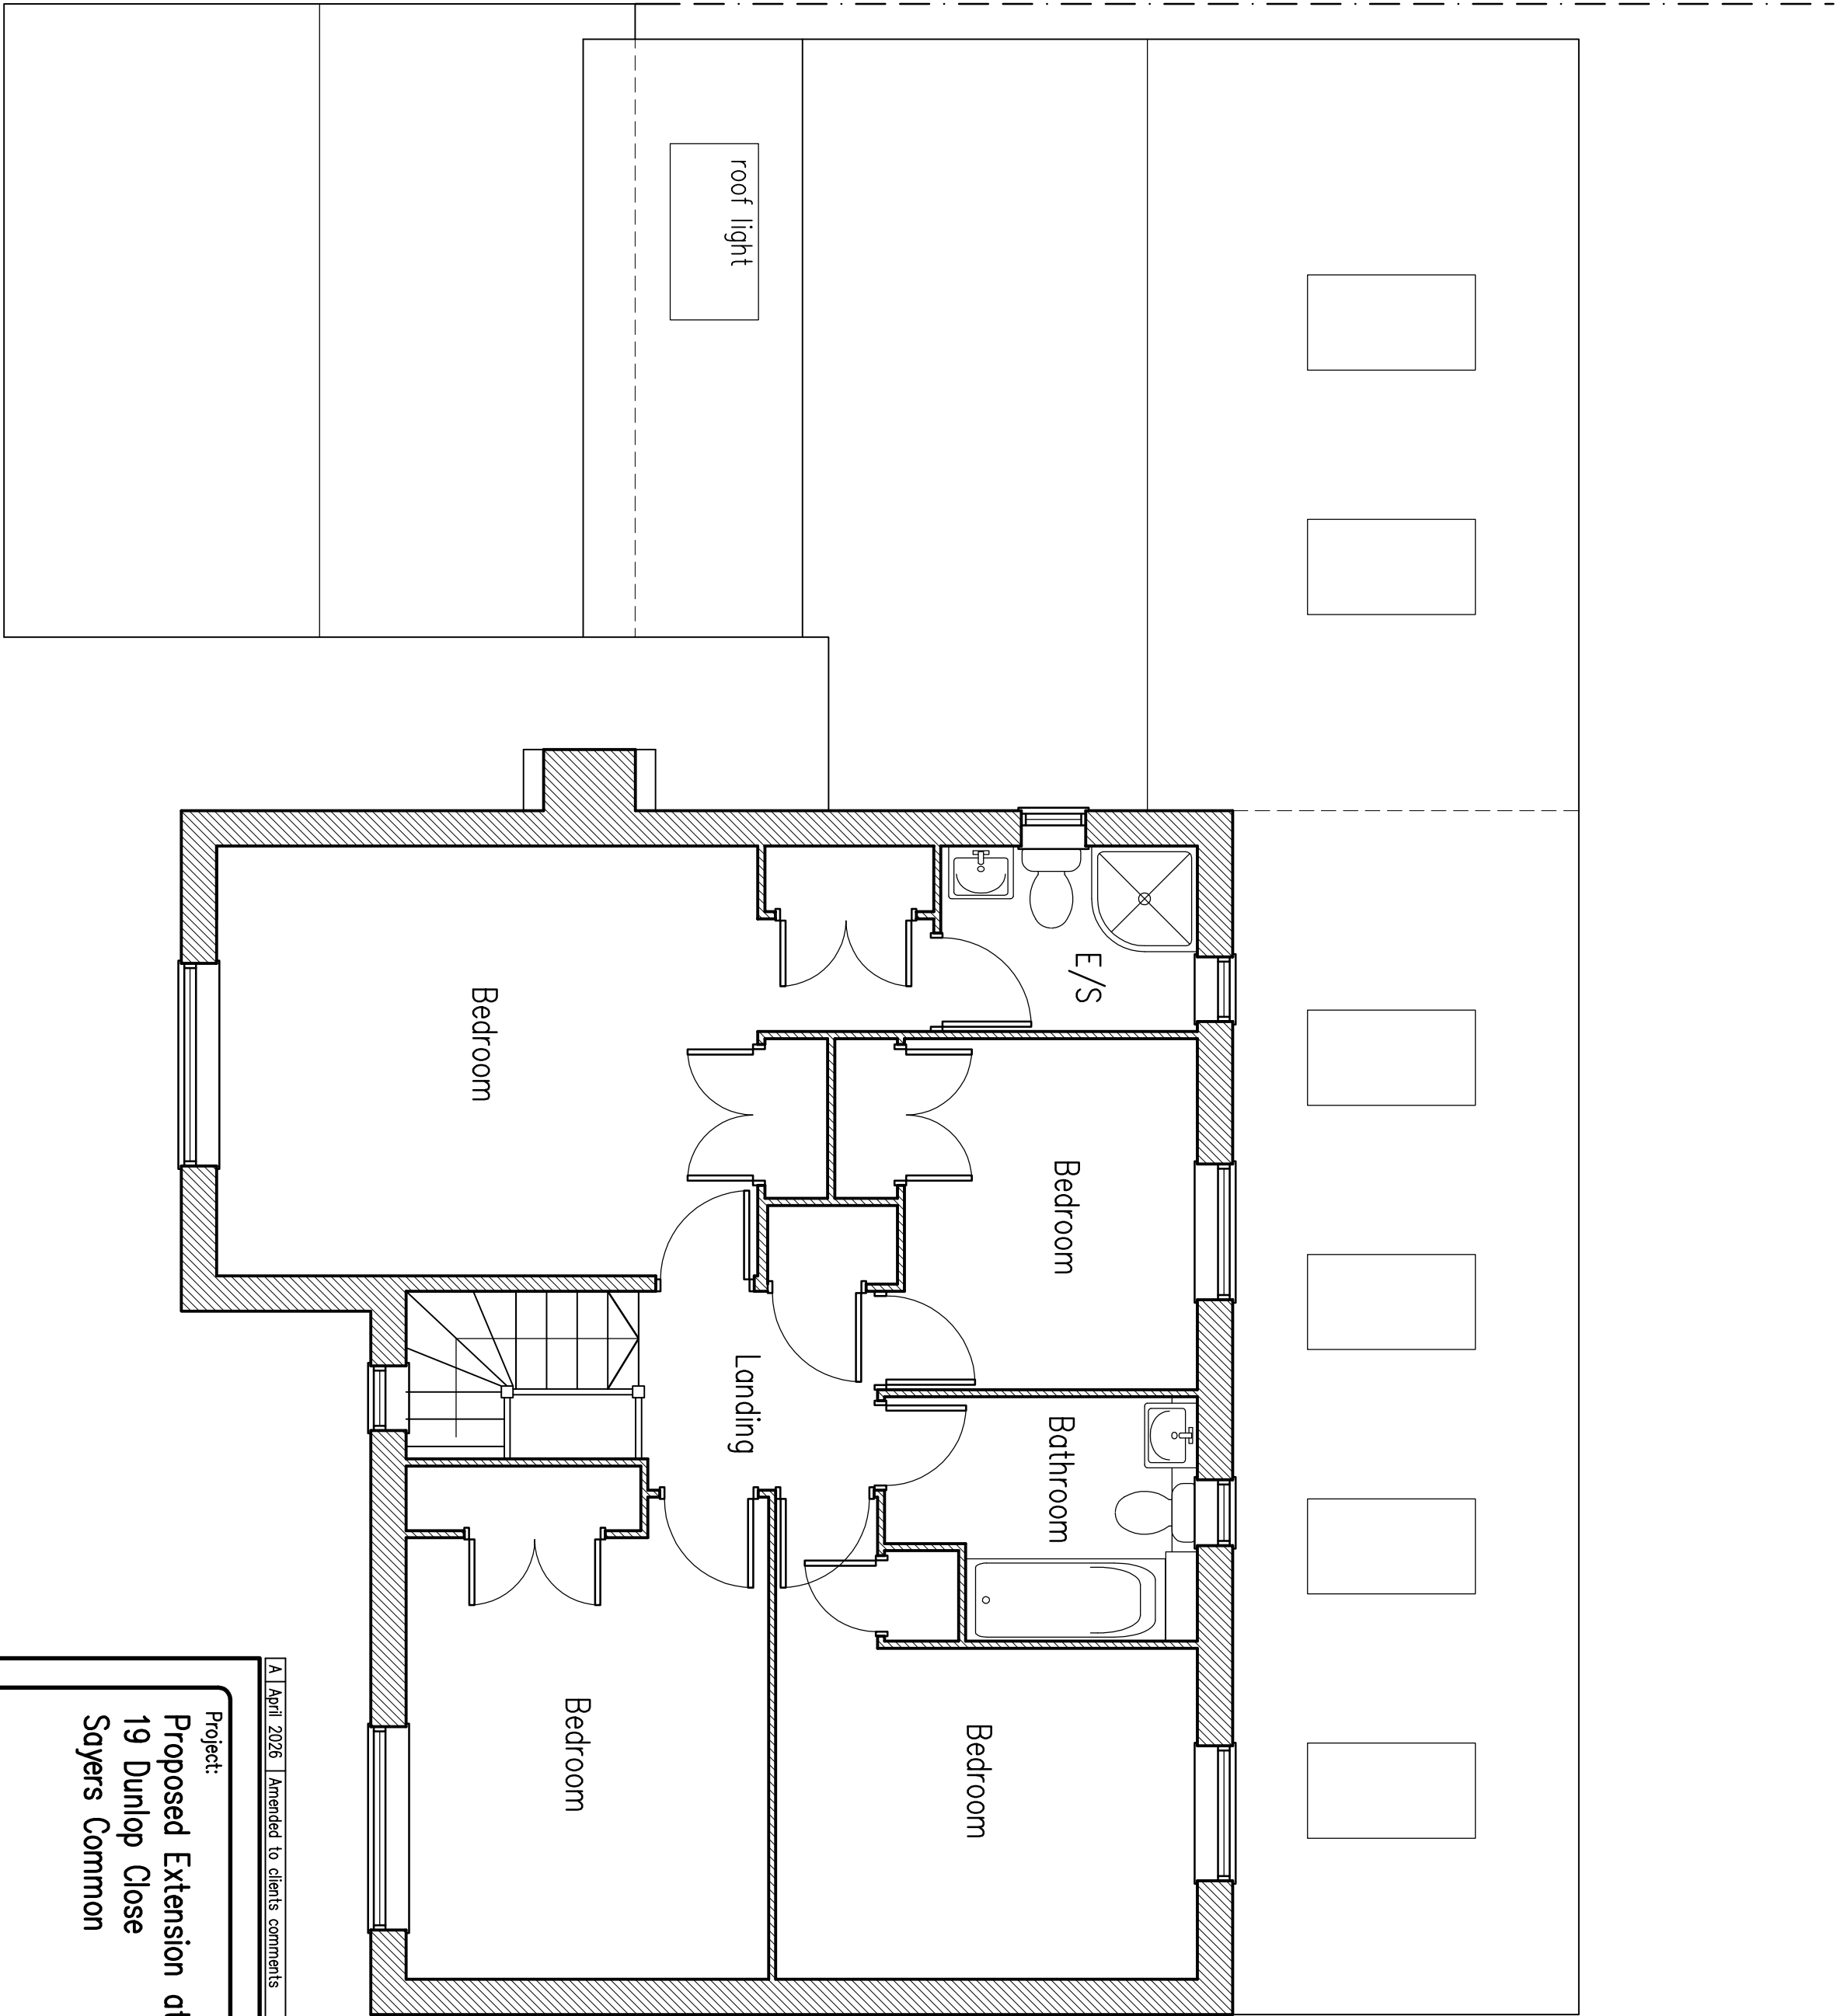

First Floor Plan
As Proposed
1:50

A 1 April 2026. Intended to start comments

Project:
Proposed Extension at:
19 Dunlop Close
Soyers Common

Drawing title:
Floor Plans
As Proposed

Client:
Mr & Mrs Brown

Copyright of:
Clive Voller Associates
Chartered Building Surveyors
15 Station Road
Burgess Hill
West Sussex
RH15 9DE
Tel: 01444 871010
Fax: 01444 870099
Web: www.clivevoller.com



Scale:
1:50 @ A 1

Date:
March 2026

Drawn:

Dwg. No. **4153-03**

Rev'n
A