




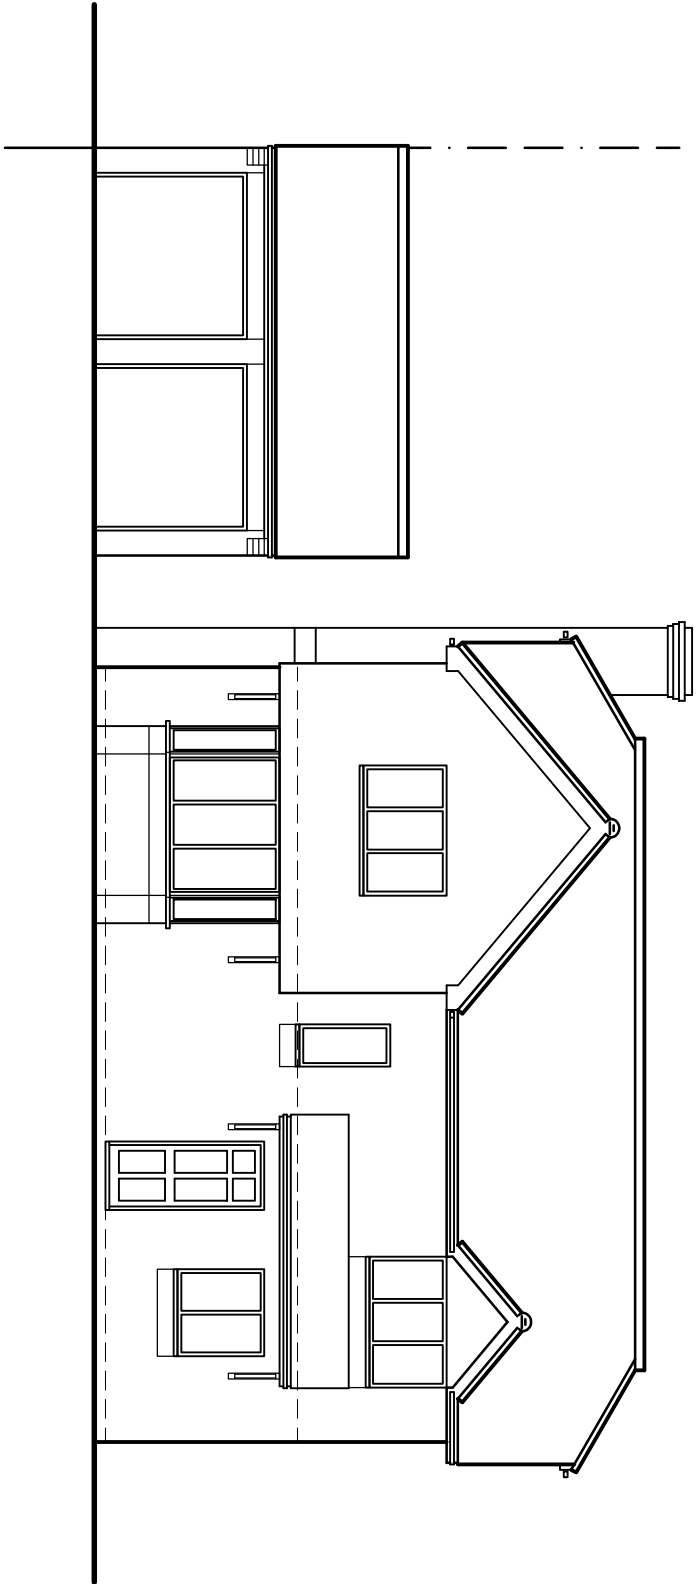


South Elevation
As Existing
1:100

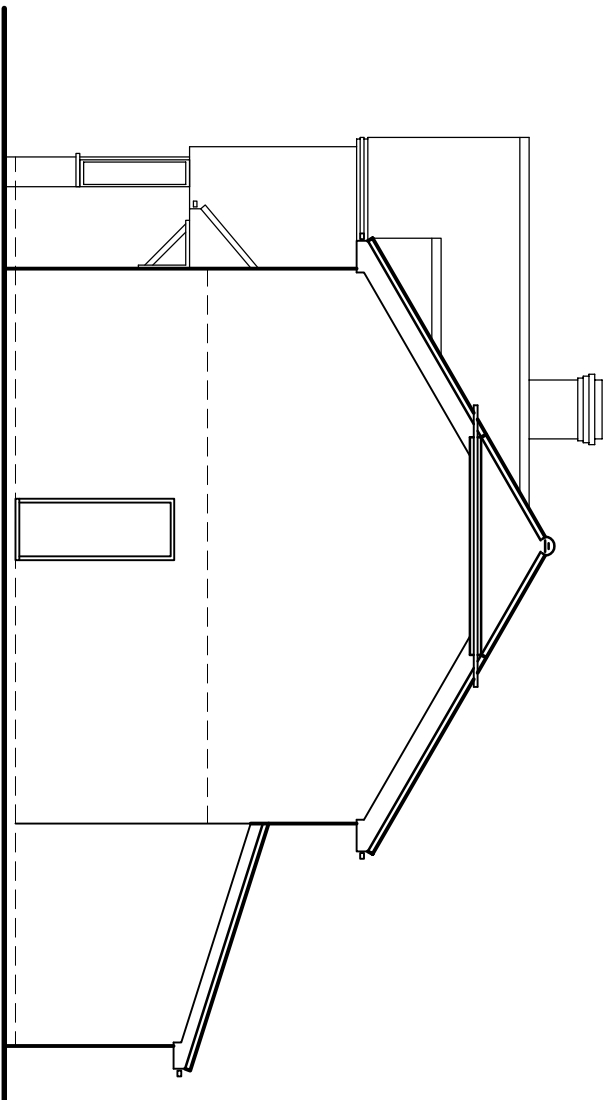

East Elevation
As Existing
1:100

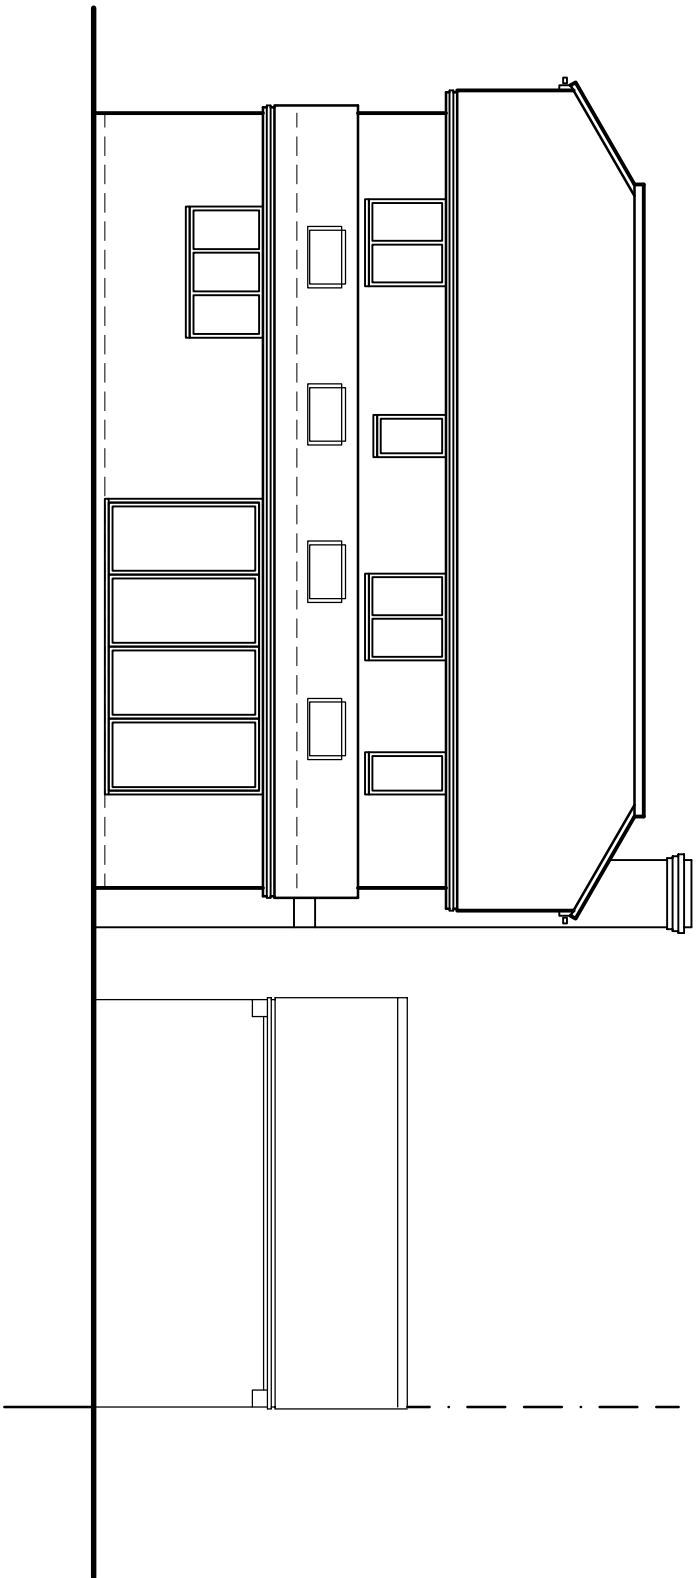

North Elevation
As Existing
1:100

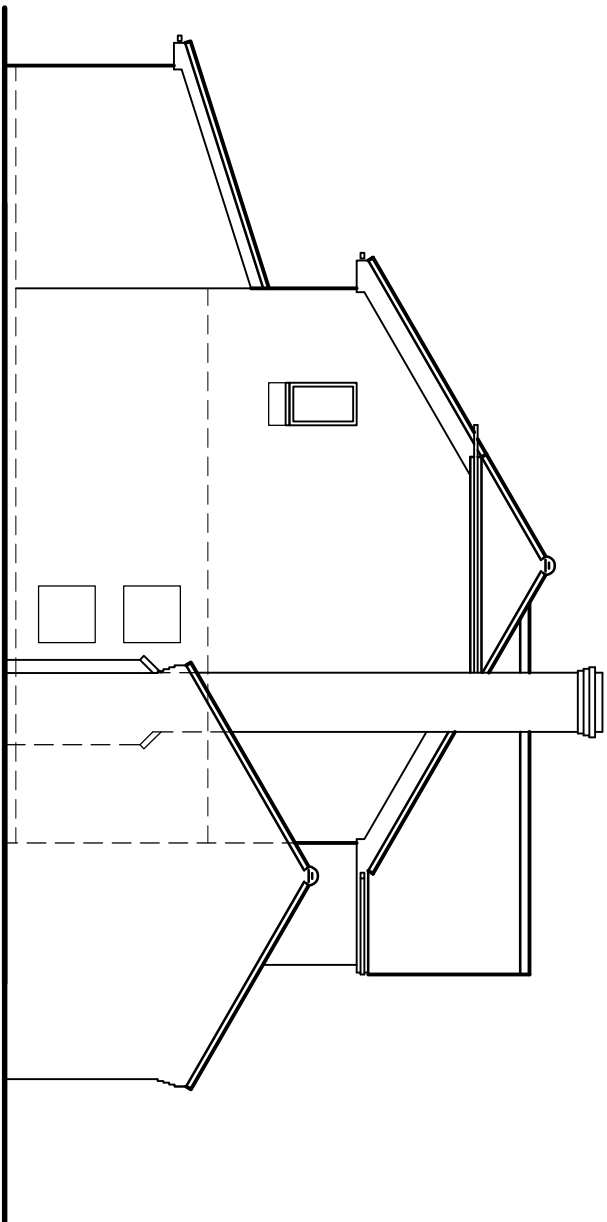

West Elevation
As Existing
1:100

Project:
Proposed Extension at:
19 Dunlop Close
Soyers Common

Drawing title:
Elevations
As Existing

Client:
Mr & Mrs

Copyright of:
Clive Voller Associates
Chartered Building Surveyors
15 Station Road
Burgess Hill
West Sussex
RH15 9DE
Tel: 01444 871010
Fax: 01444 870099
Web: www.clivevoller.com




Scale:
1:50 @ A 1

Date:
March 2026

Drawn:

Dwg. No. **4153-02**

Rev'n

 

1:100 Scale Bar