
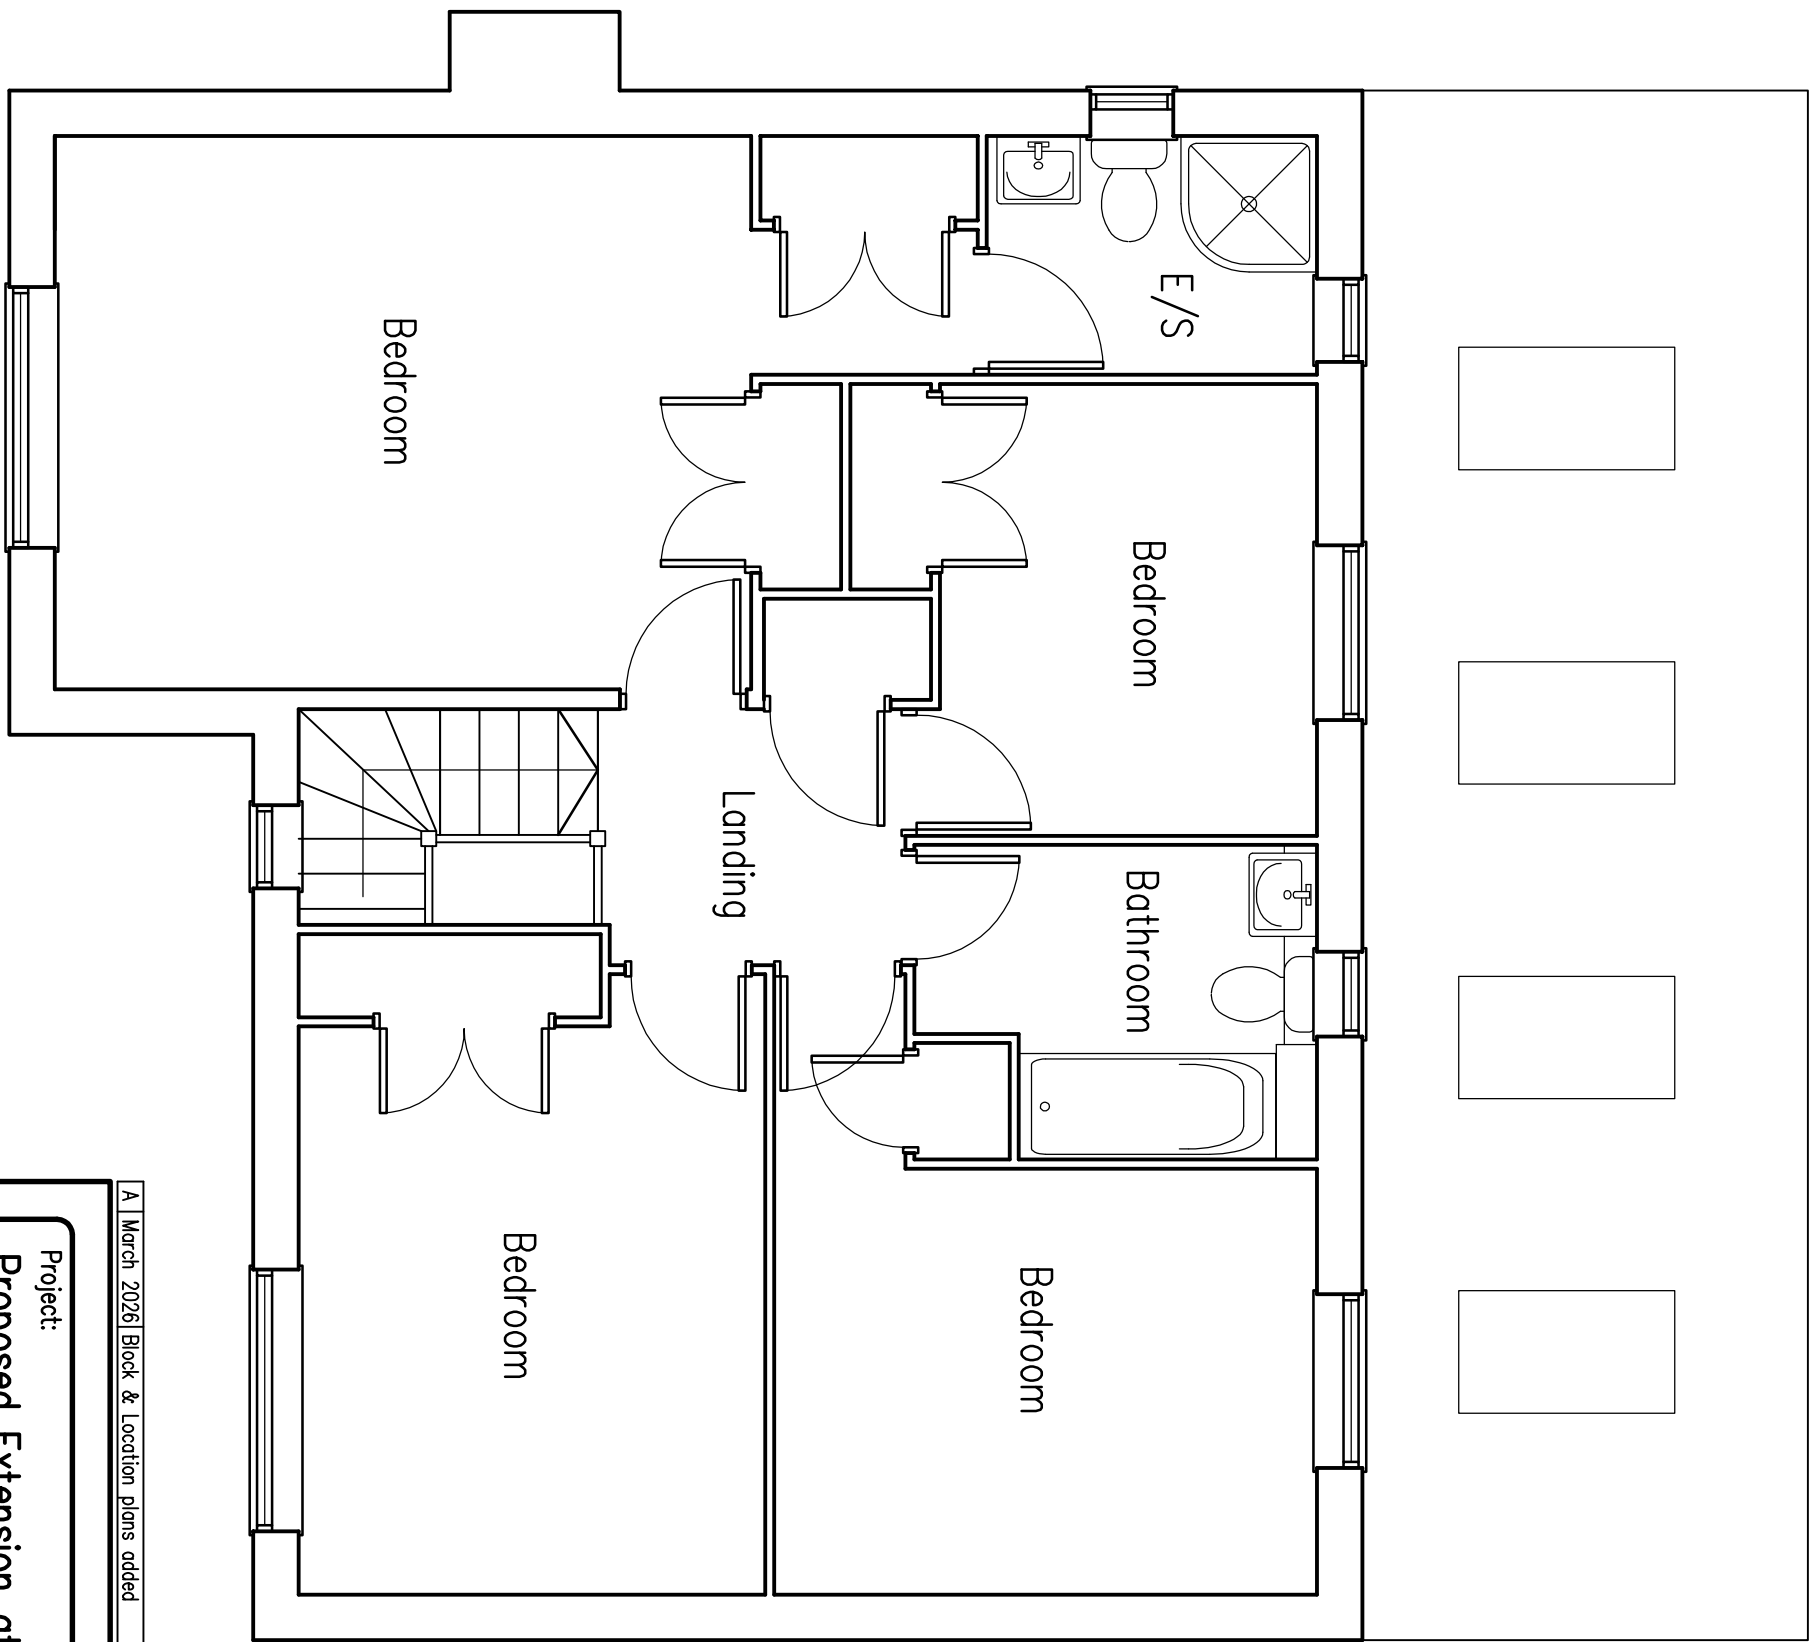
 


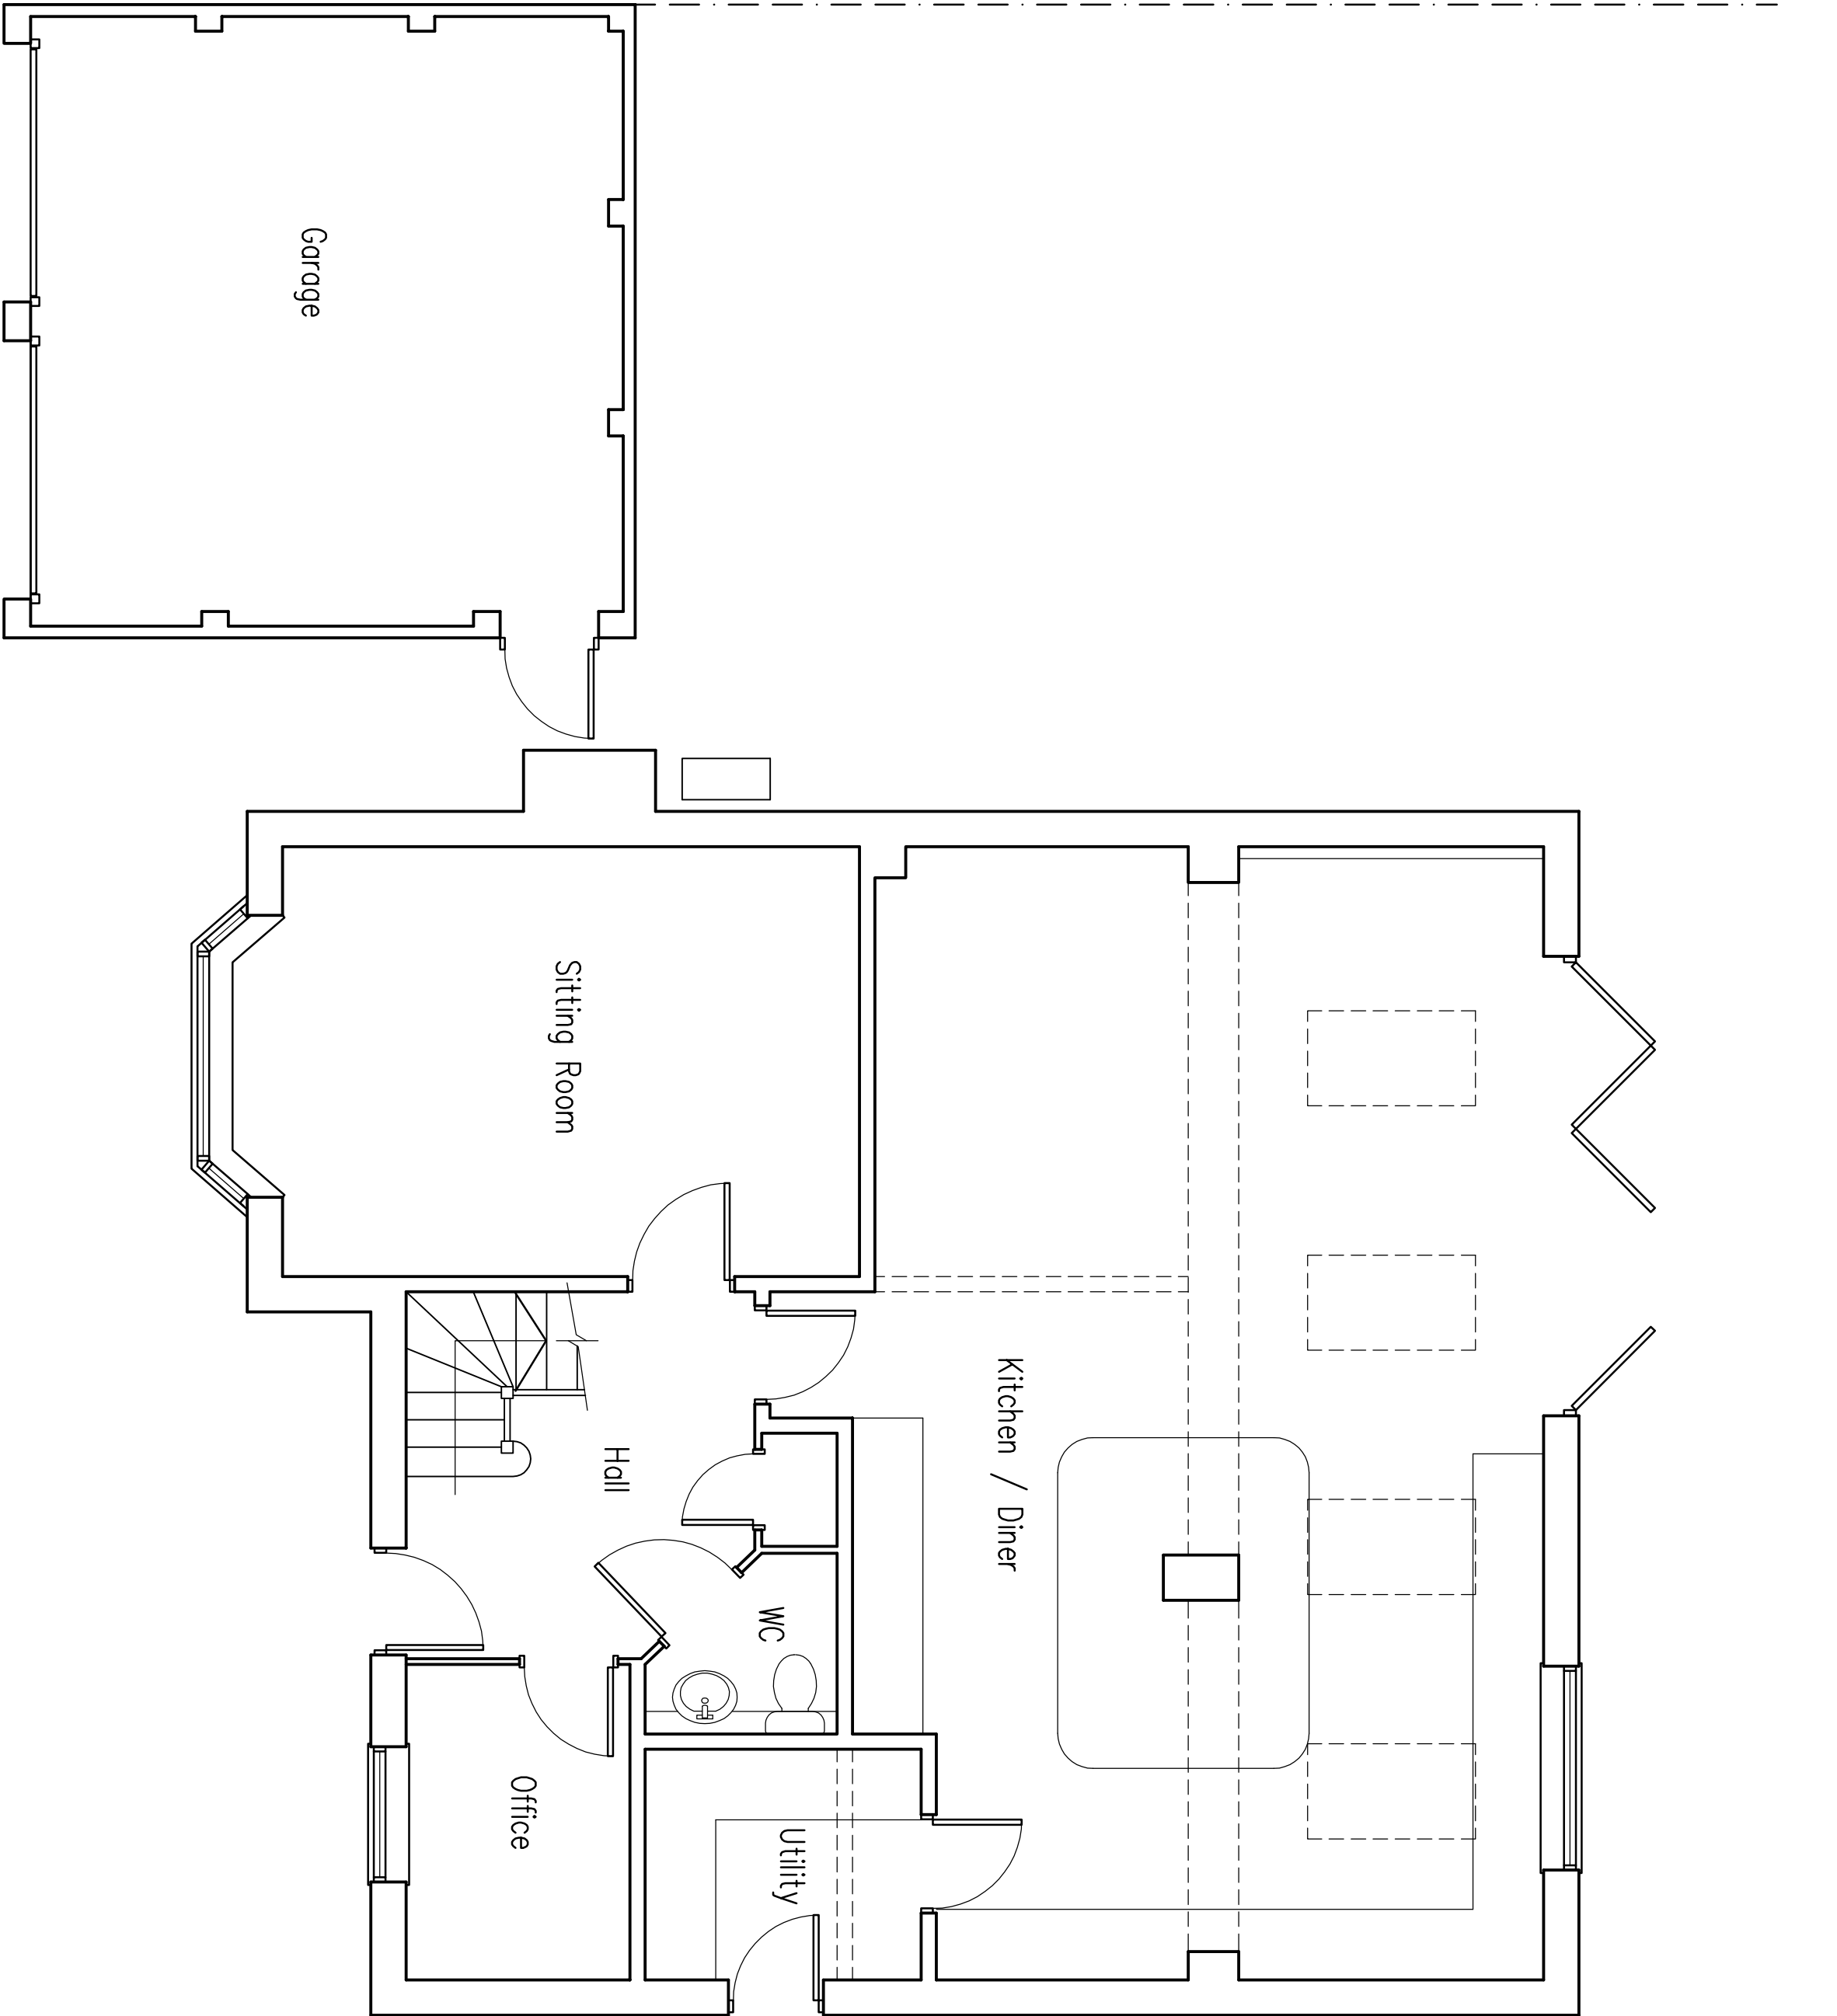

1:1 March 2026 Block & Location plans added

Ground Floor Plan

As Existing
1:50

First Floor Plan

As Existing
1:50





Location Plan

1:1250

Block Plan

1:500

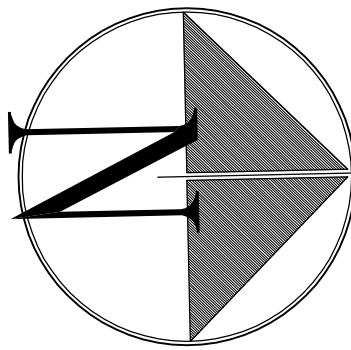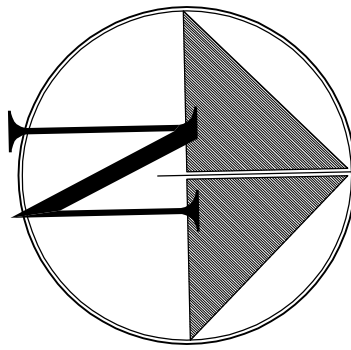

Drawing title:
Floor Plans
As Existing
Location & Block Plans

Client:
Mr & Mrs Brown

Copyright of:
Clive Voller Associates
Chartered Building Surveyors
15 Station Road
Burgess Hill
West Sussex
RH15 9DE
Tel: 01444 871010
Fax: 01444 870099
Web: www.clivevoller.com



Scale:
1:50, 1:500, 1:1250 @ A 1

Date:
March 2026

Drawn:
A

Dwg. No.:
4153-01

Rev'n