



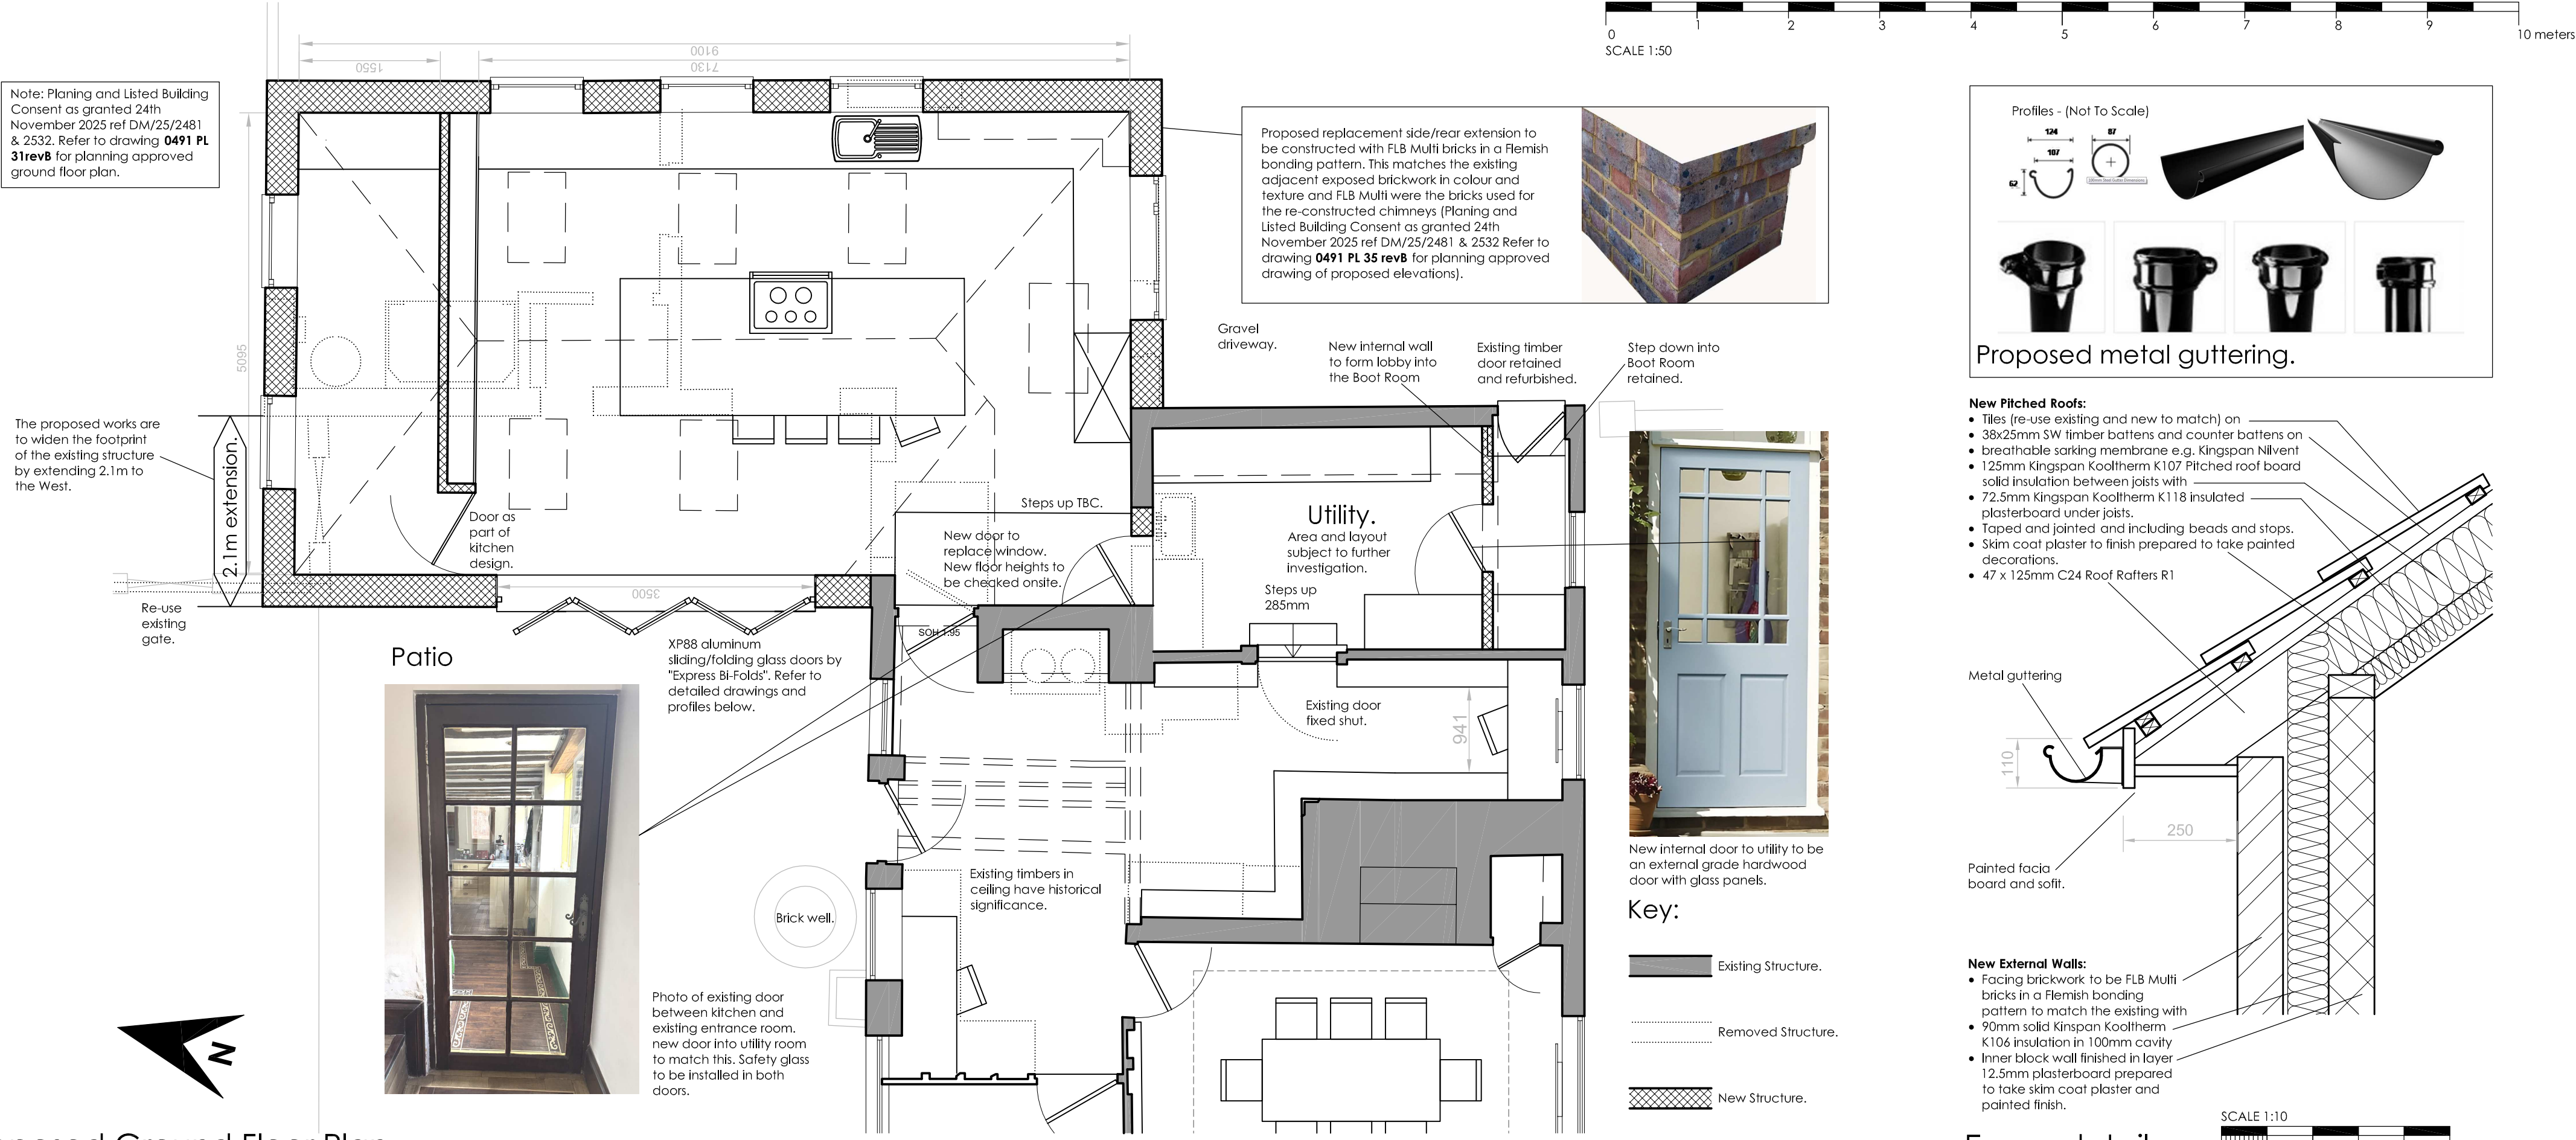

Proposed Ground Floor Plan (SCALE 1:50)




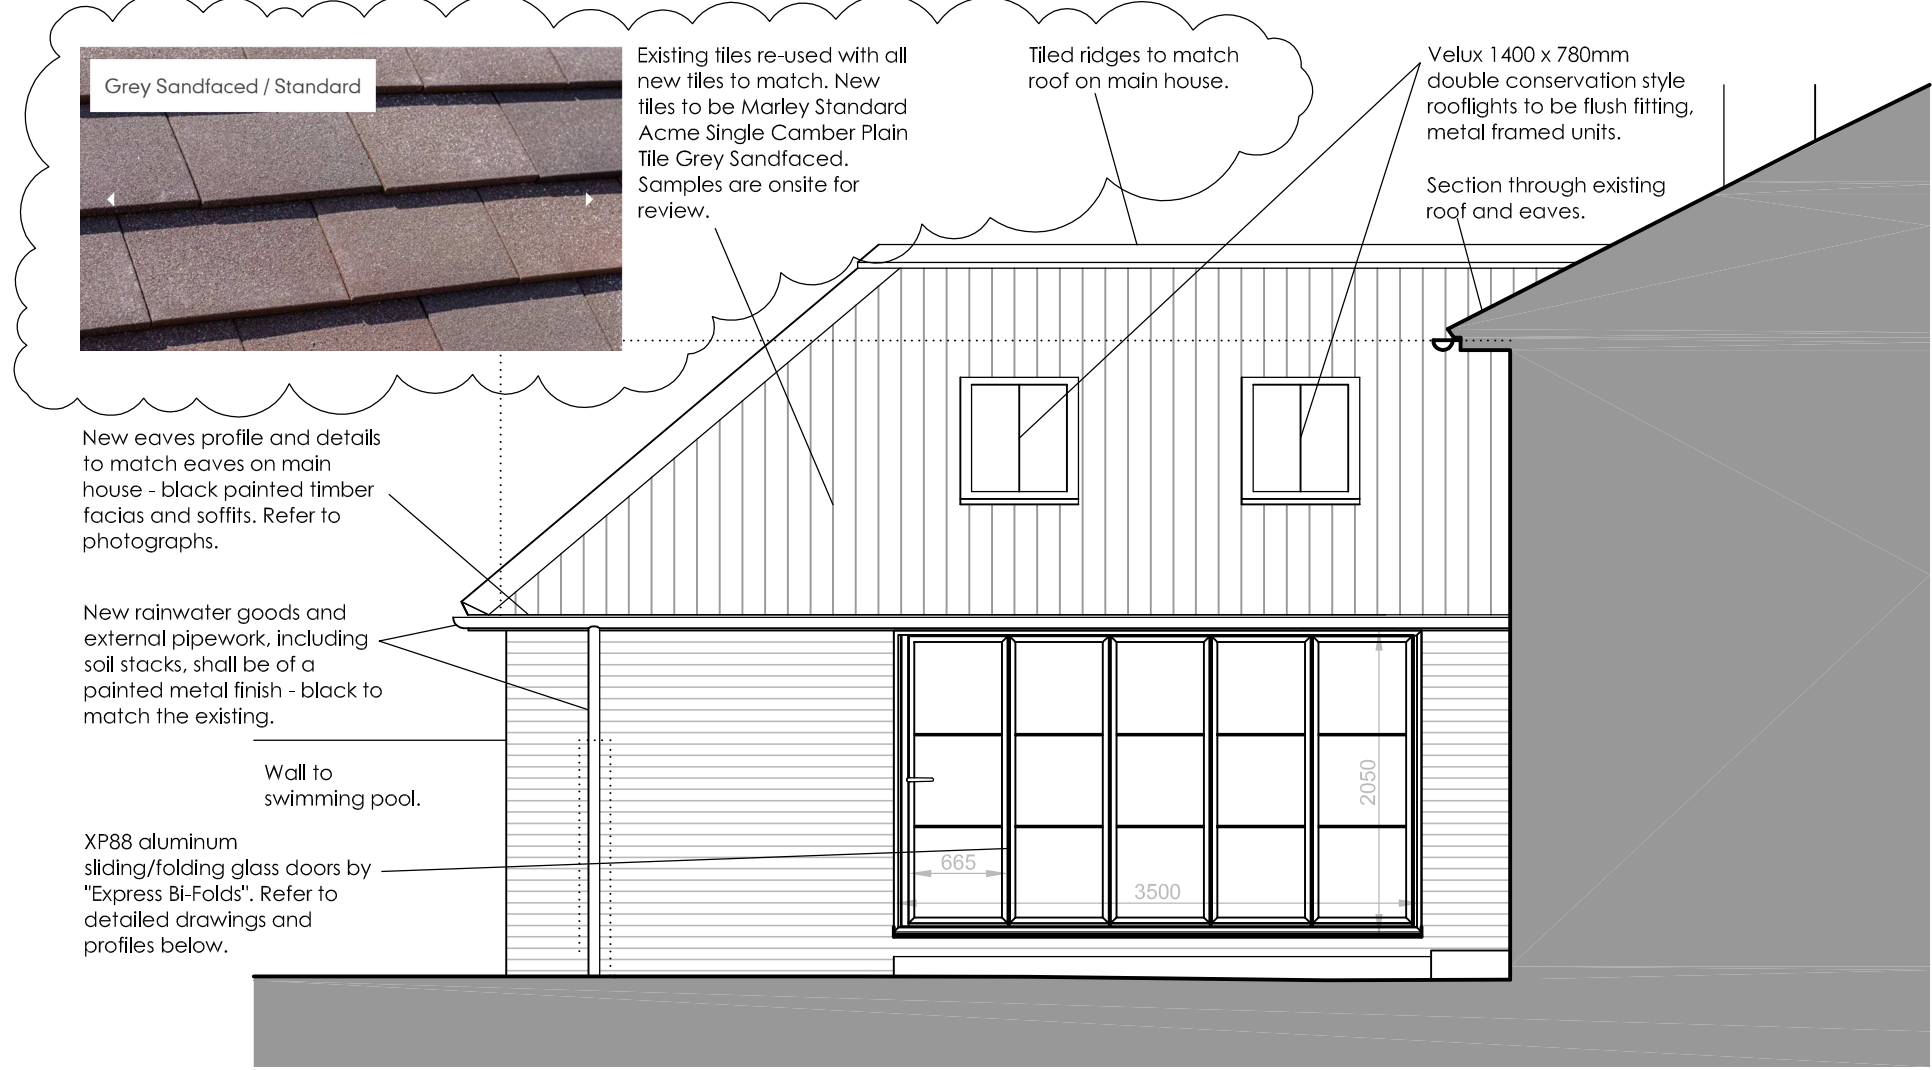


Photographs of existing house.

Eaves detail



Existing tiles to be re-used.

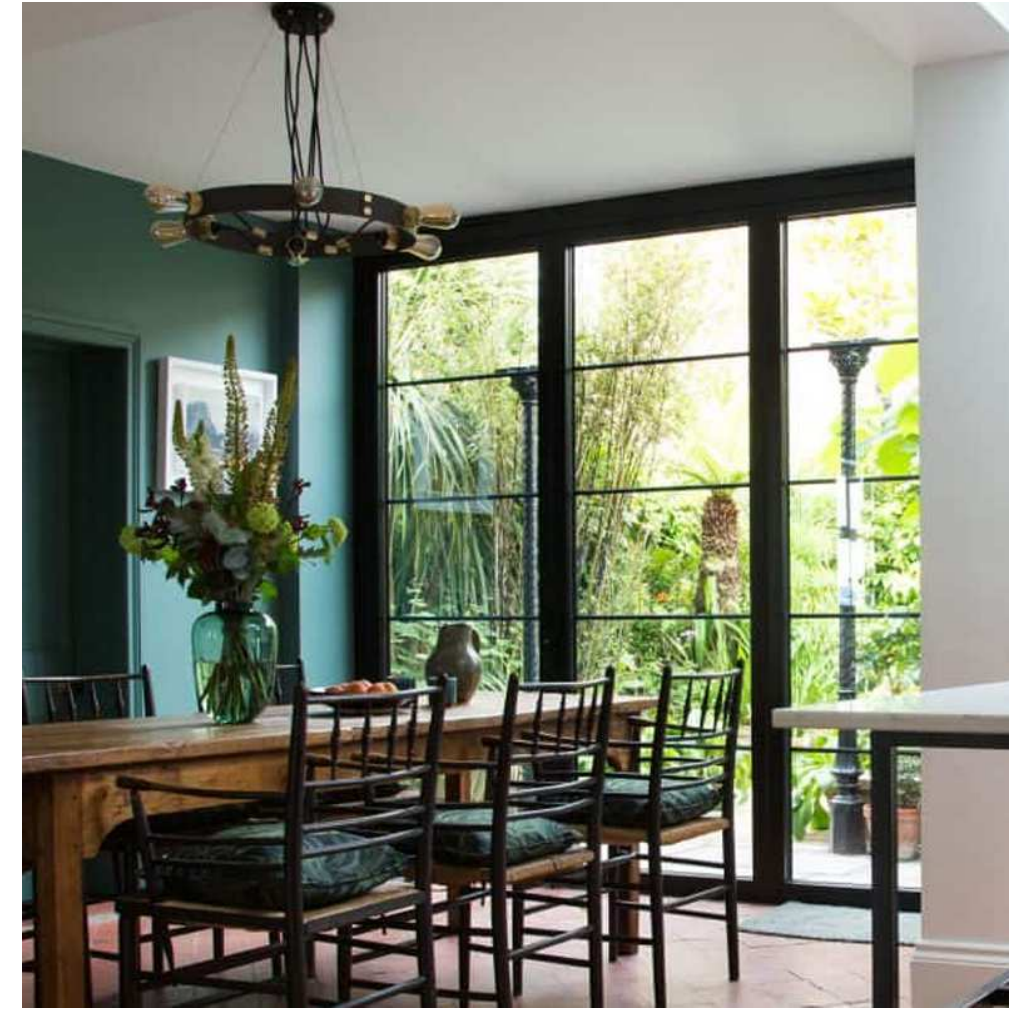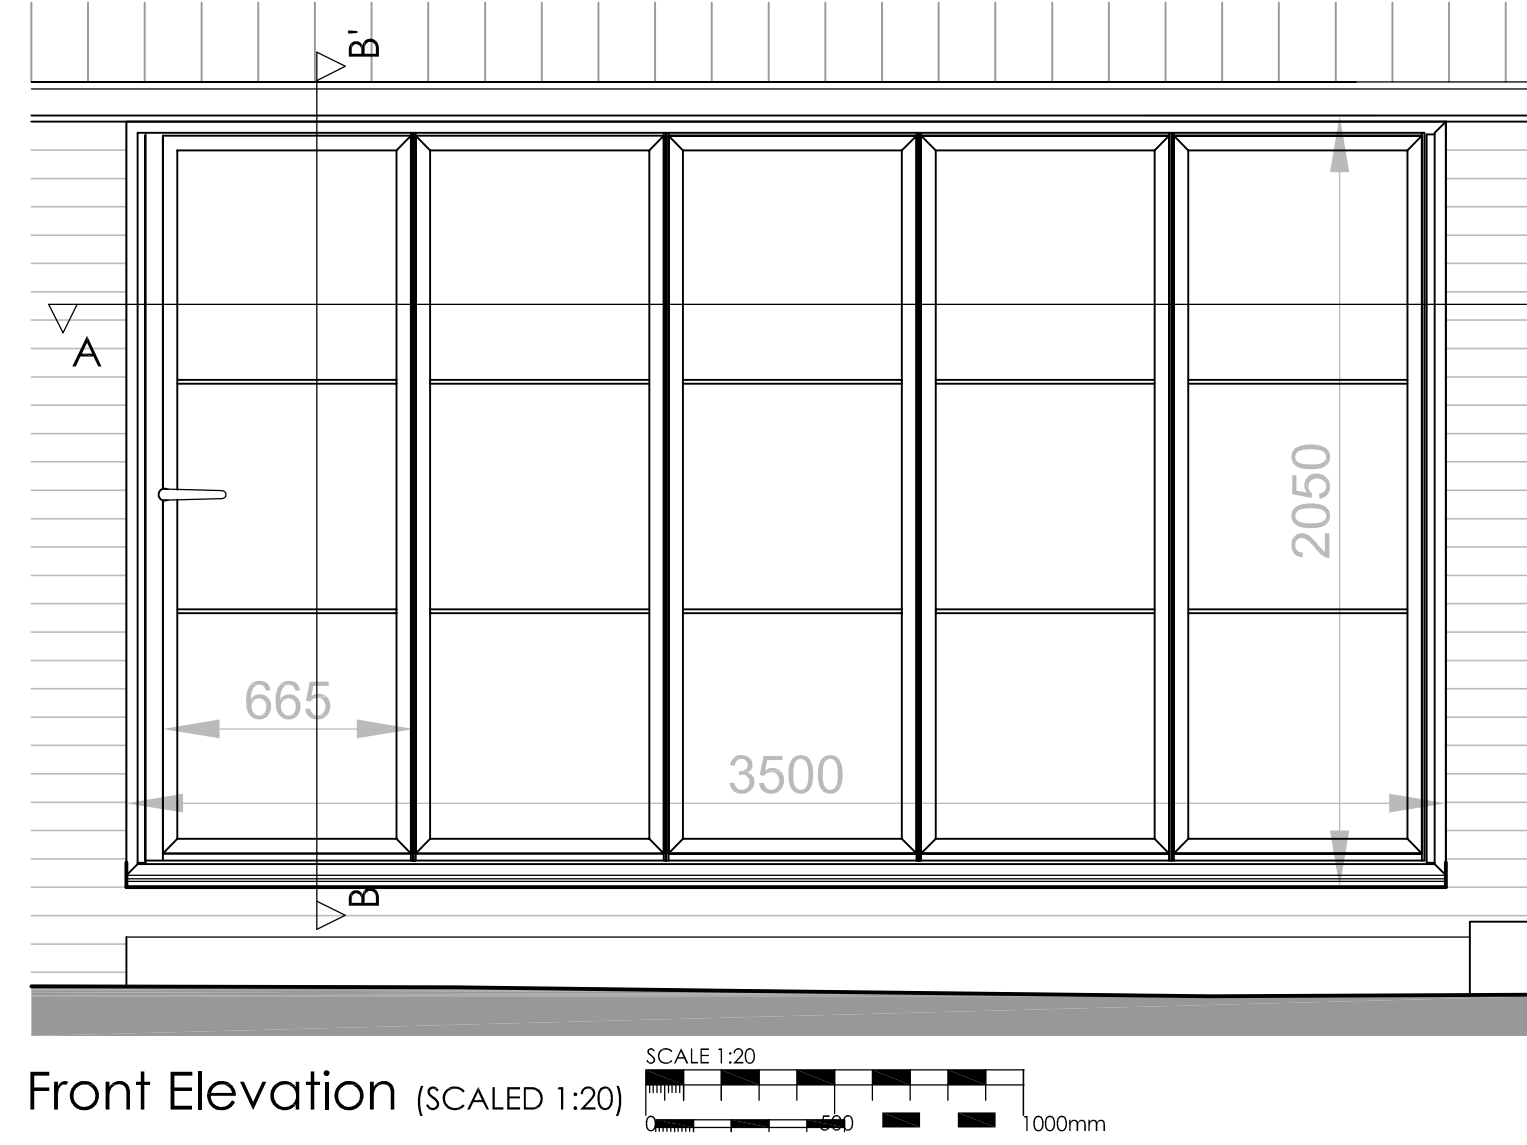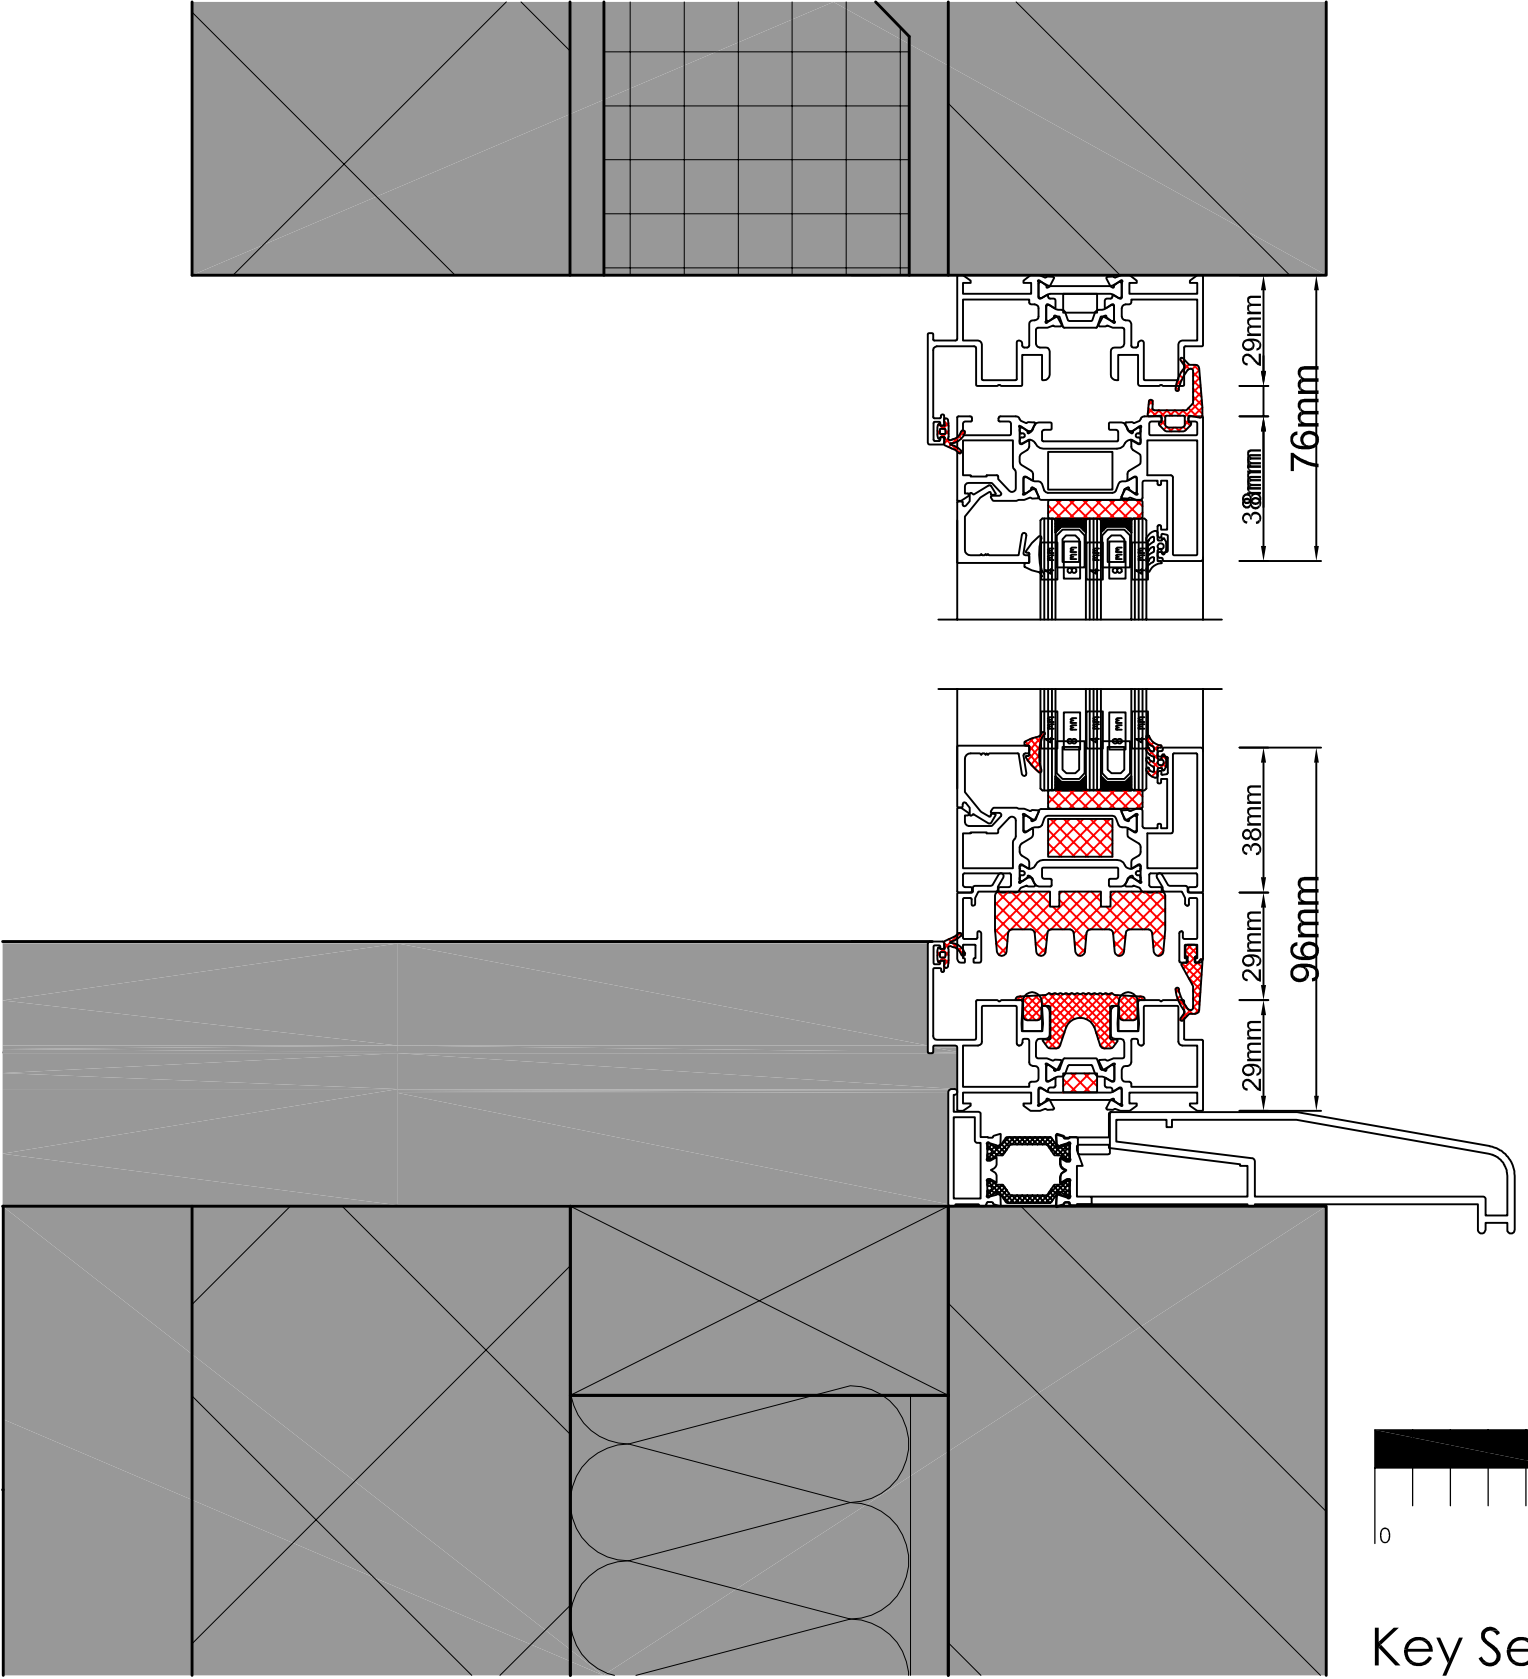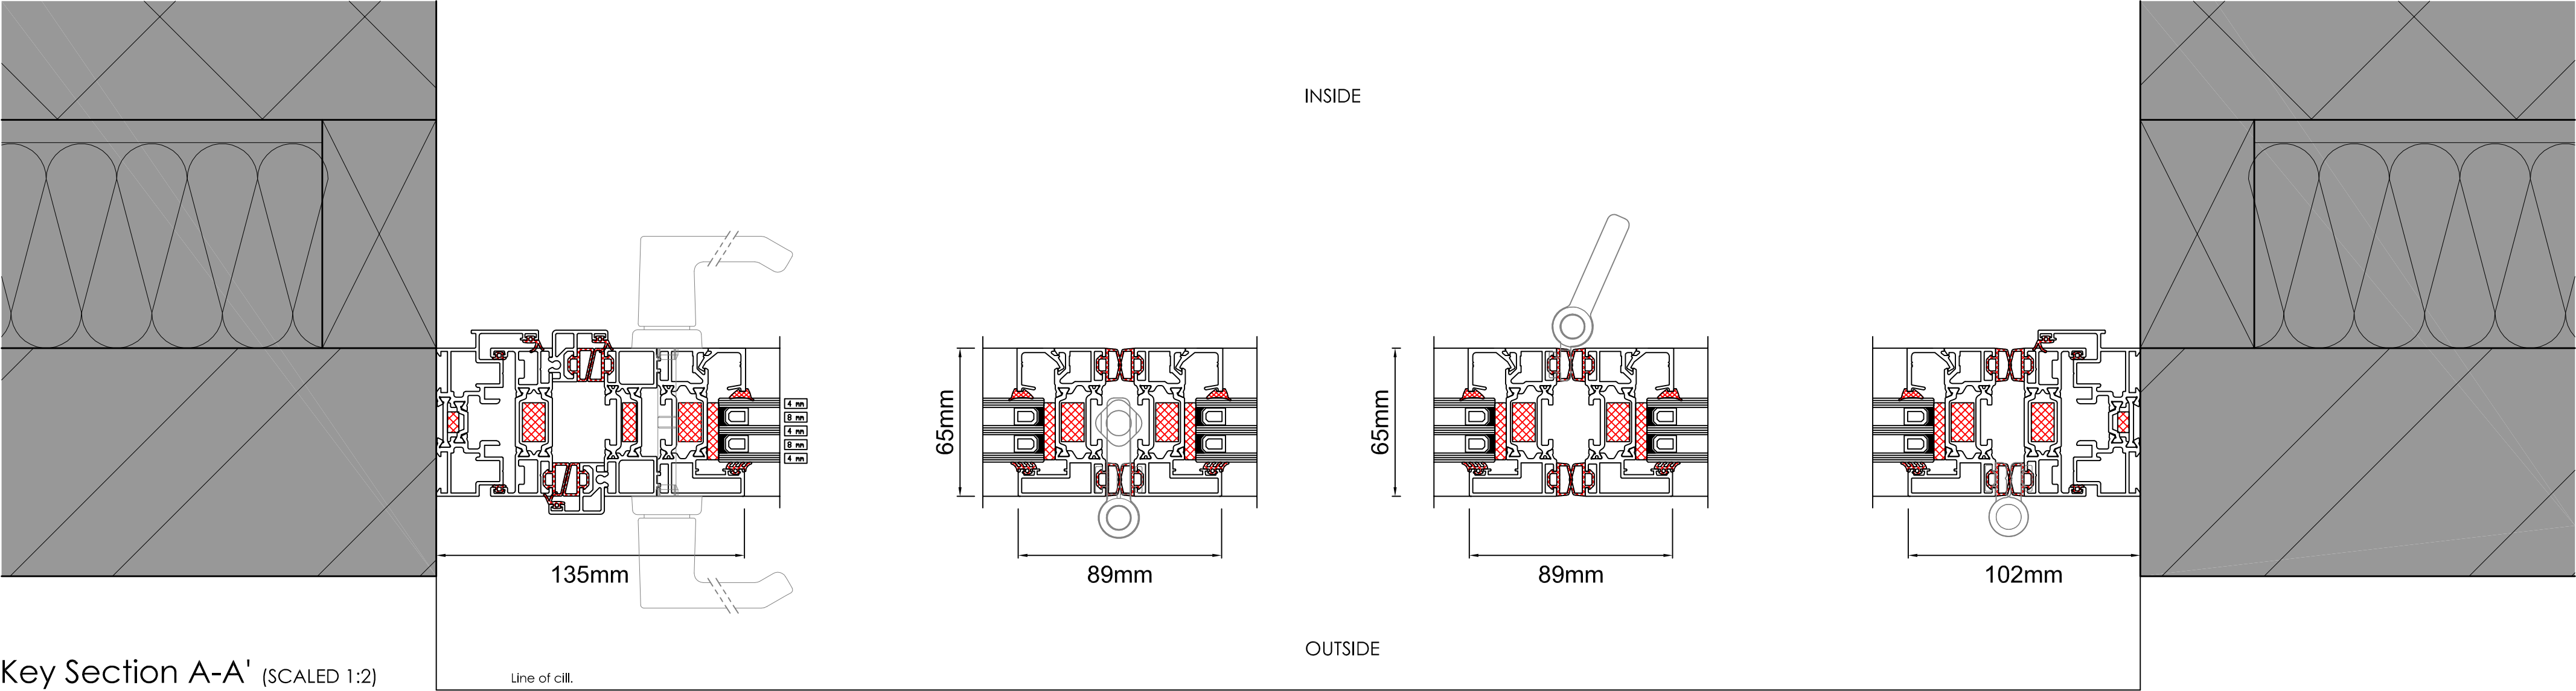

Revision	B	07.04.26	New tile specification added.	
	A	23.03.26	1:10 scaled eaves detail added as requested by planners.	
Project	Shepherds Farm, Crawley Down, RH10 4HQ.			
Drawing	Proposed Details of External and Internal Doors and Facing Materials to Discharge Conditions 2 & 3 of Listed Building Consent DM/25/2025.			
Date	Jan 2026		Scale	As Noted @ A2
Dwg			0491 PL 37 B	
L T Pickering Architects Ltd.				
A 53 New Heritage Way, Lewes, BN8 4GD W www.ltparchitects.co.uk T 01825 723005				