



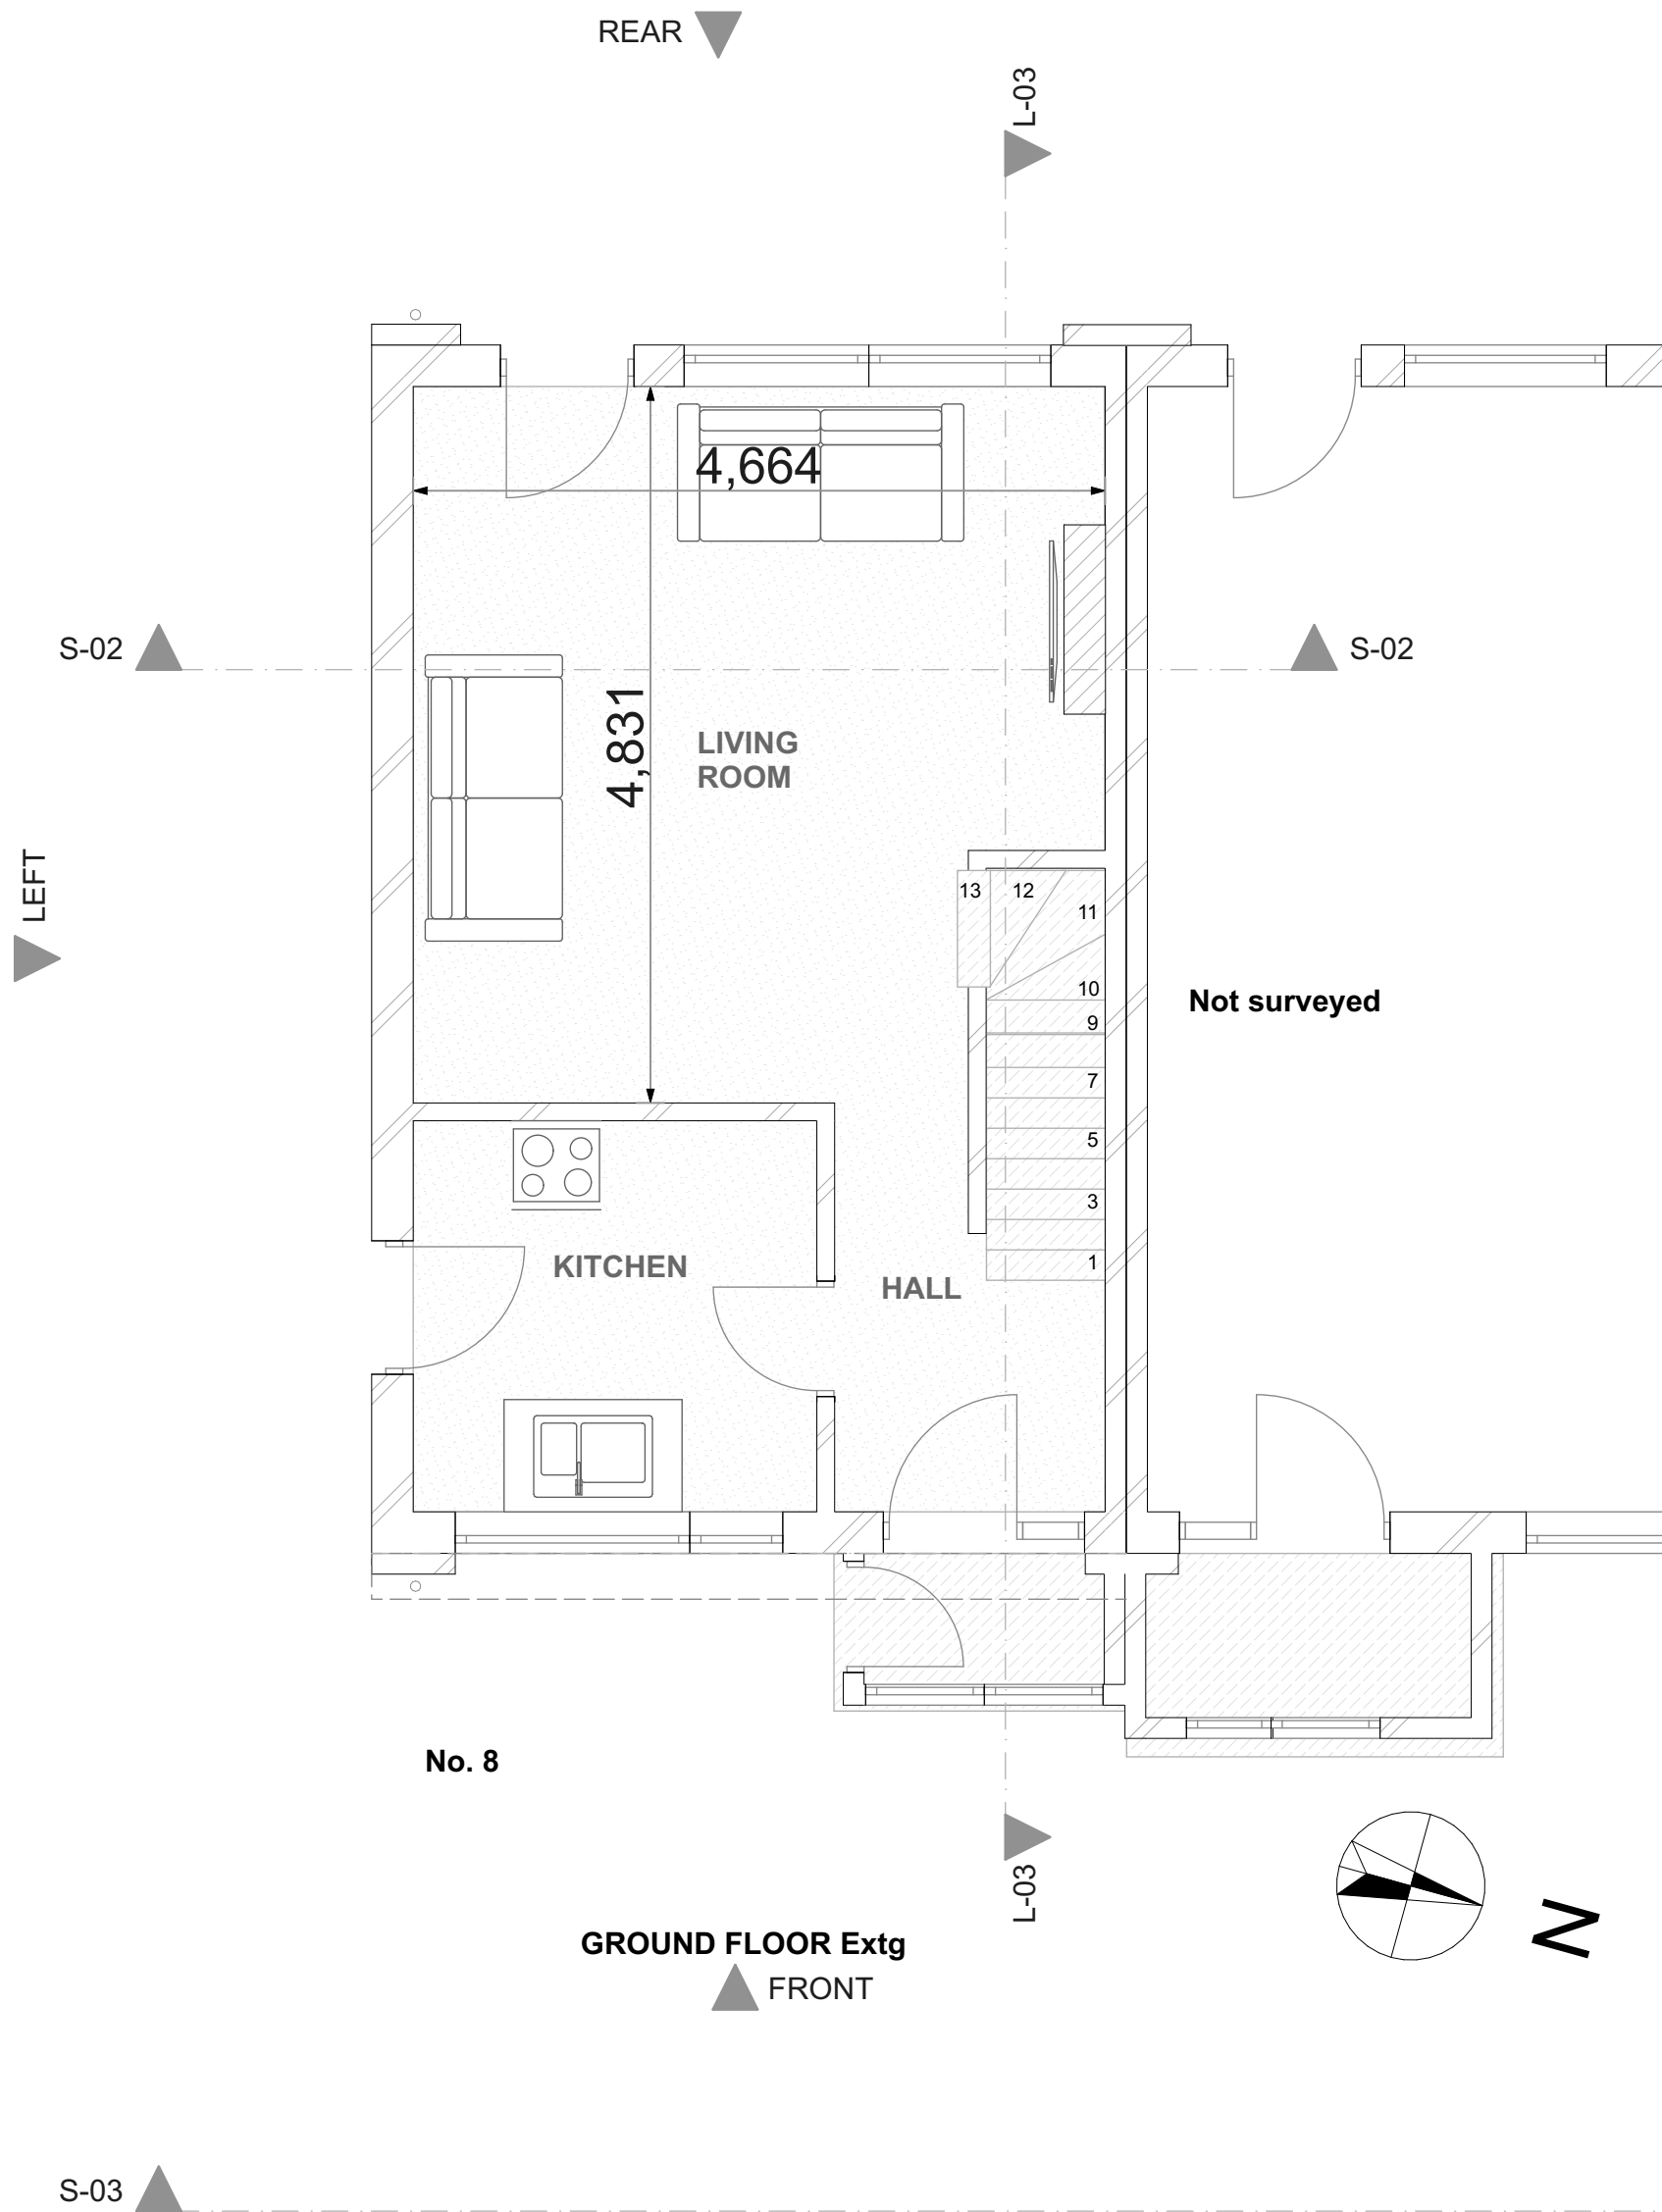

Scale 1:50 @ A2 0 1 2 3 4 5 metres

A2

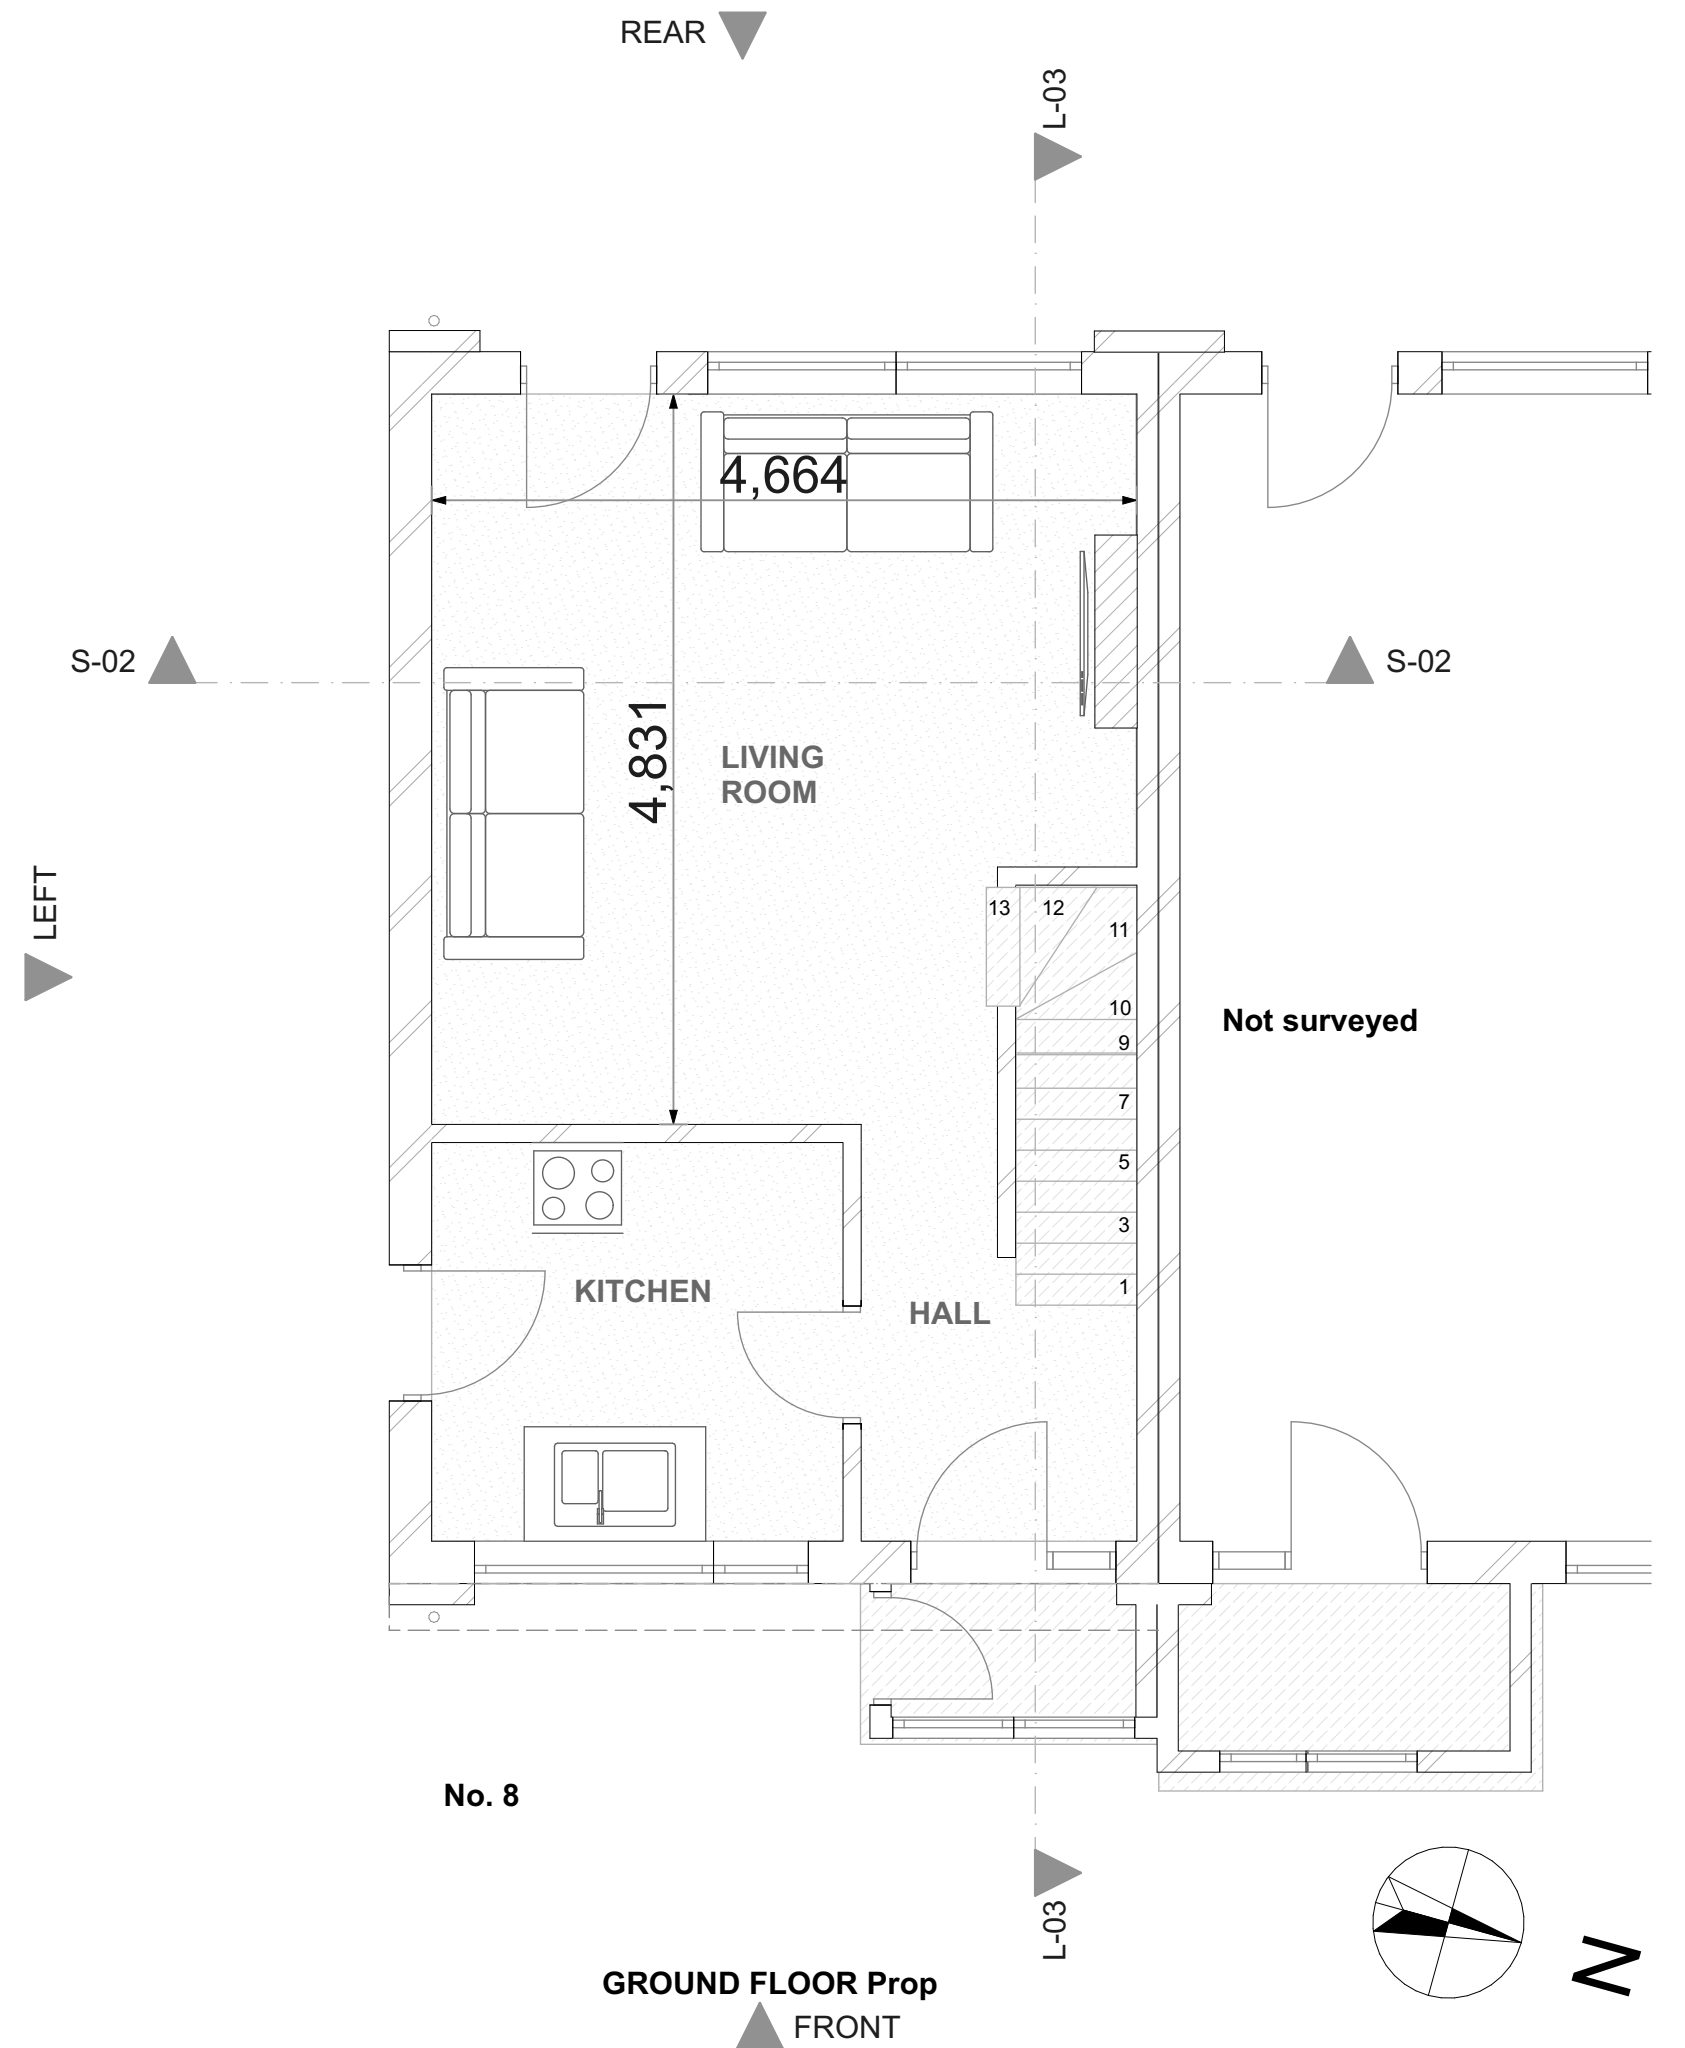

Design by: Peter Hunt, B.Sc.(Hons), Dip. Arch.
- Profile Architecture
16 Tynley Grove
Guildford, GU4 7PE
01483 566656
07570 789821

Client: Mr J Wetherall
Site: 8 Kennedy Avenue
East Grinstead
RH19 2DE

The erection of a rear dormer loft conversion

REV

B		
A		
	26/11/2024	Drawings released for Certificate of Lawfulness

Ground Floor Plans

DRG No: JW3121/ 2