
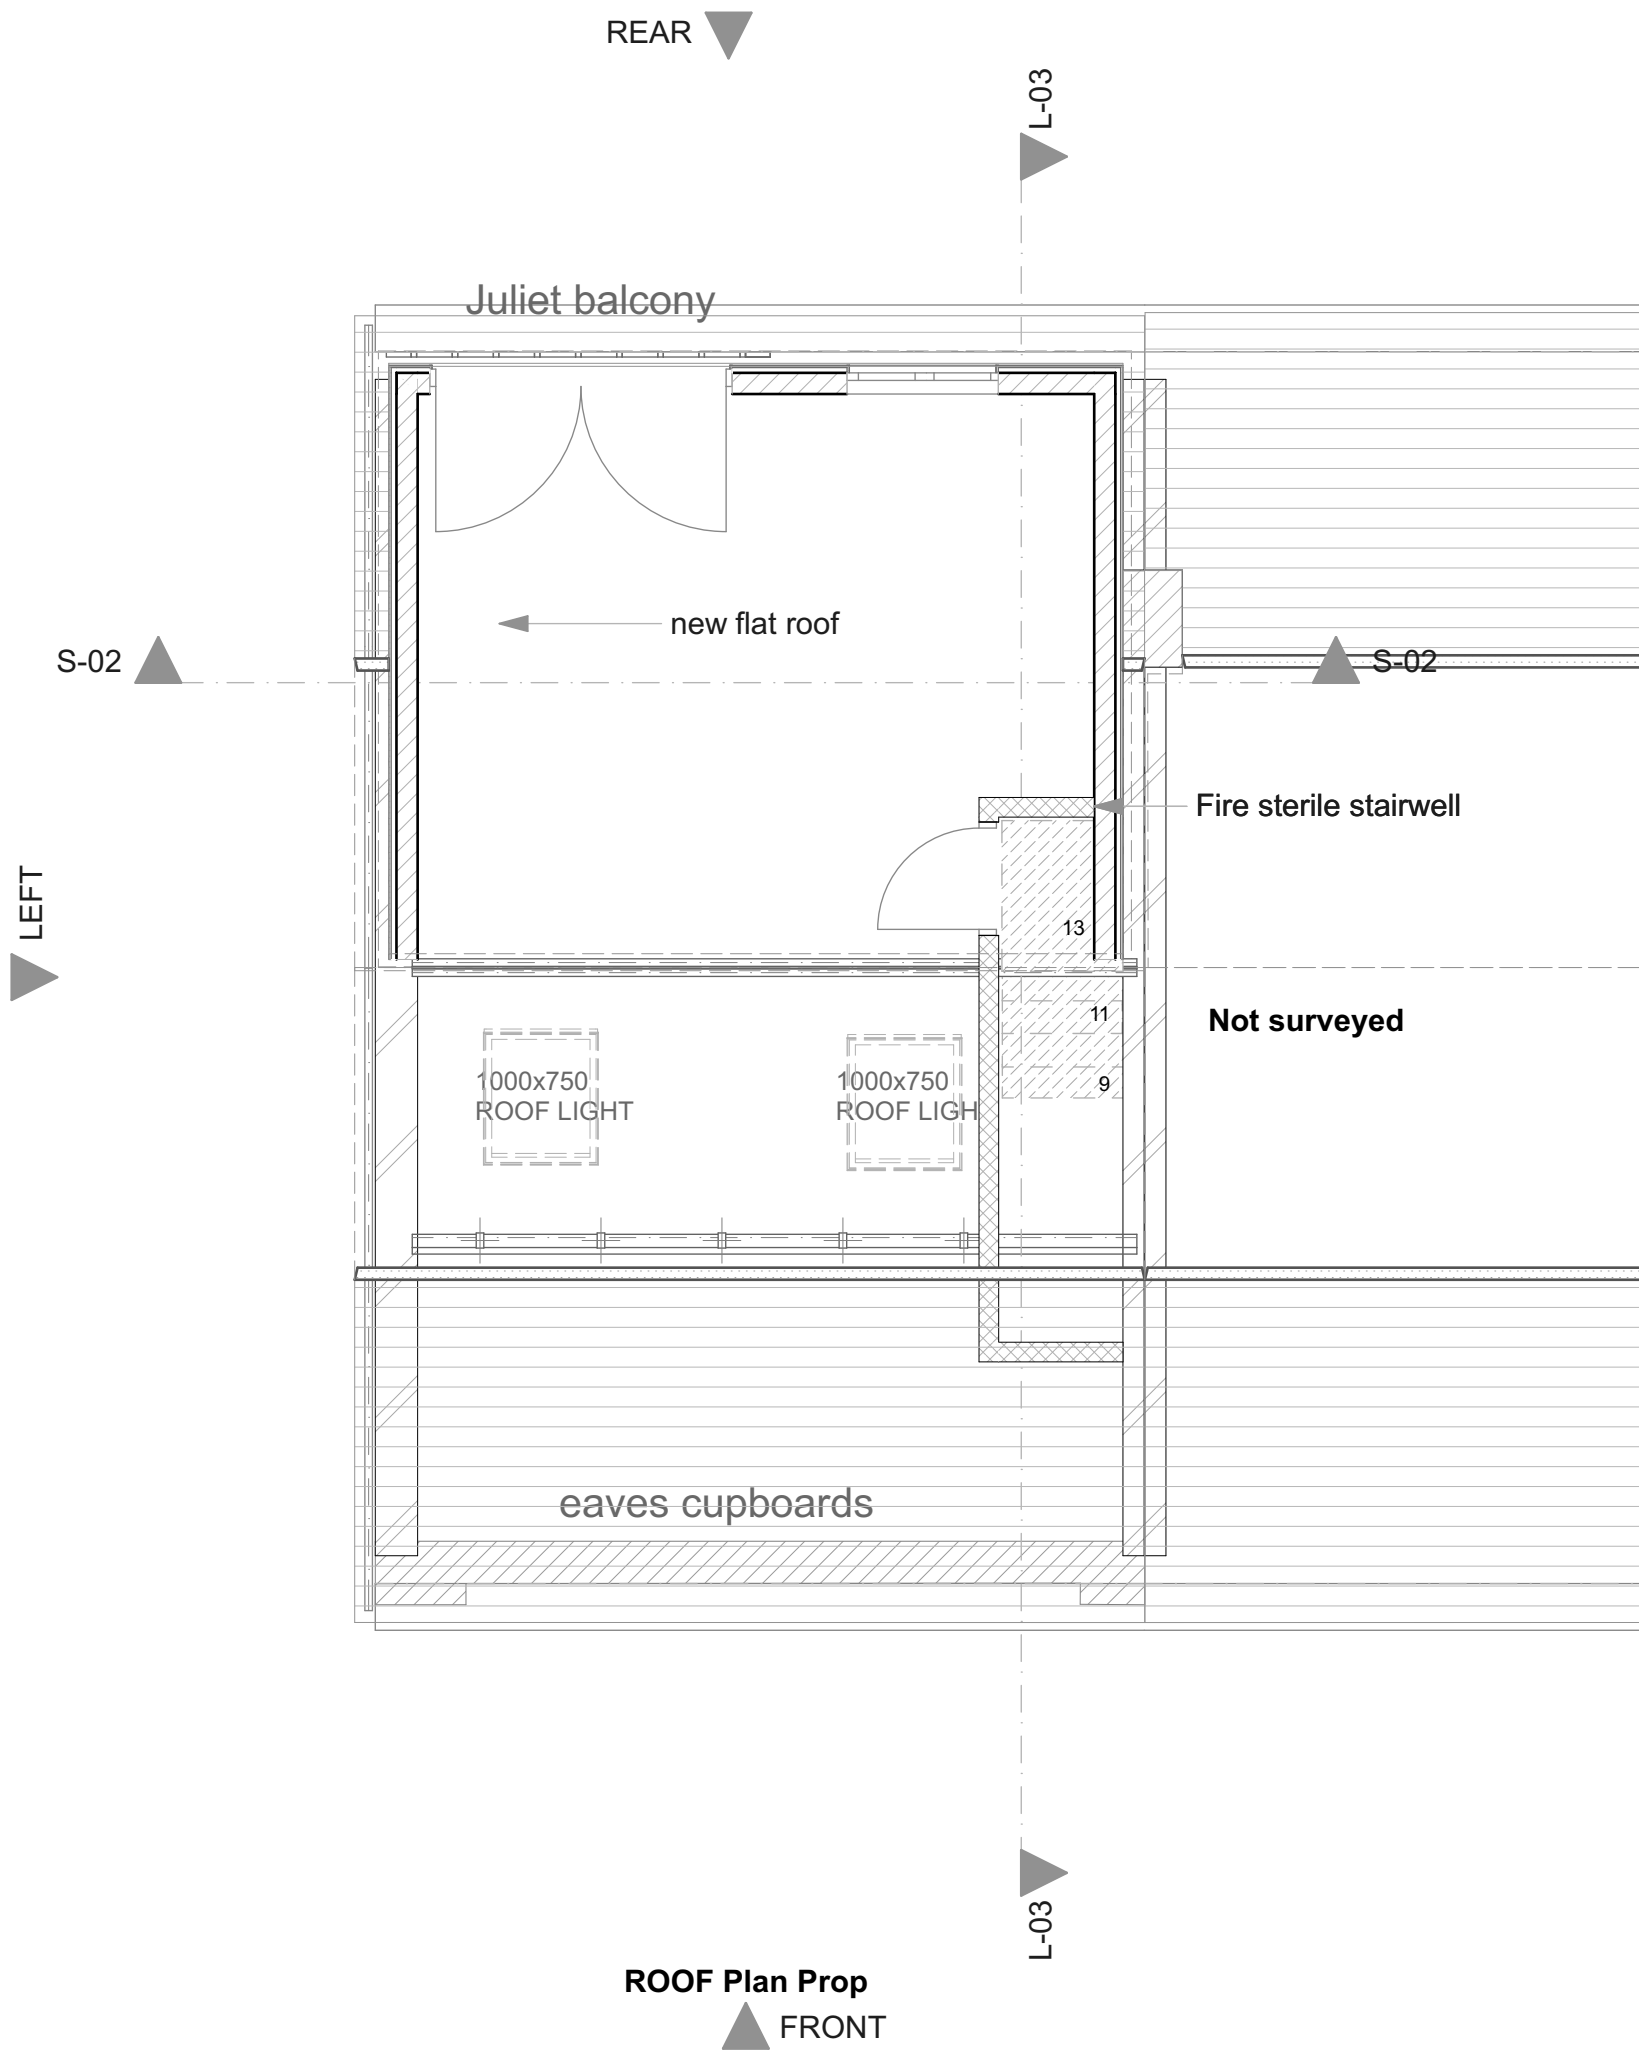


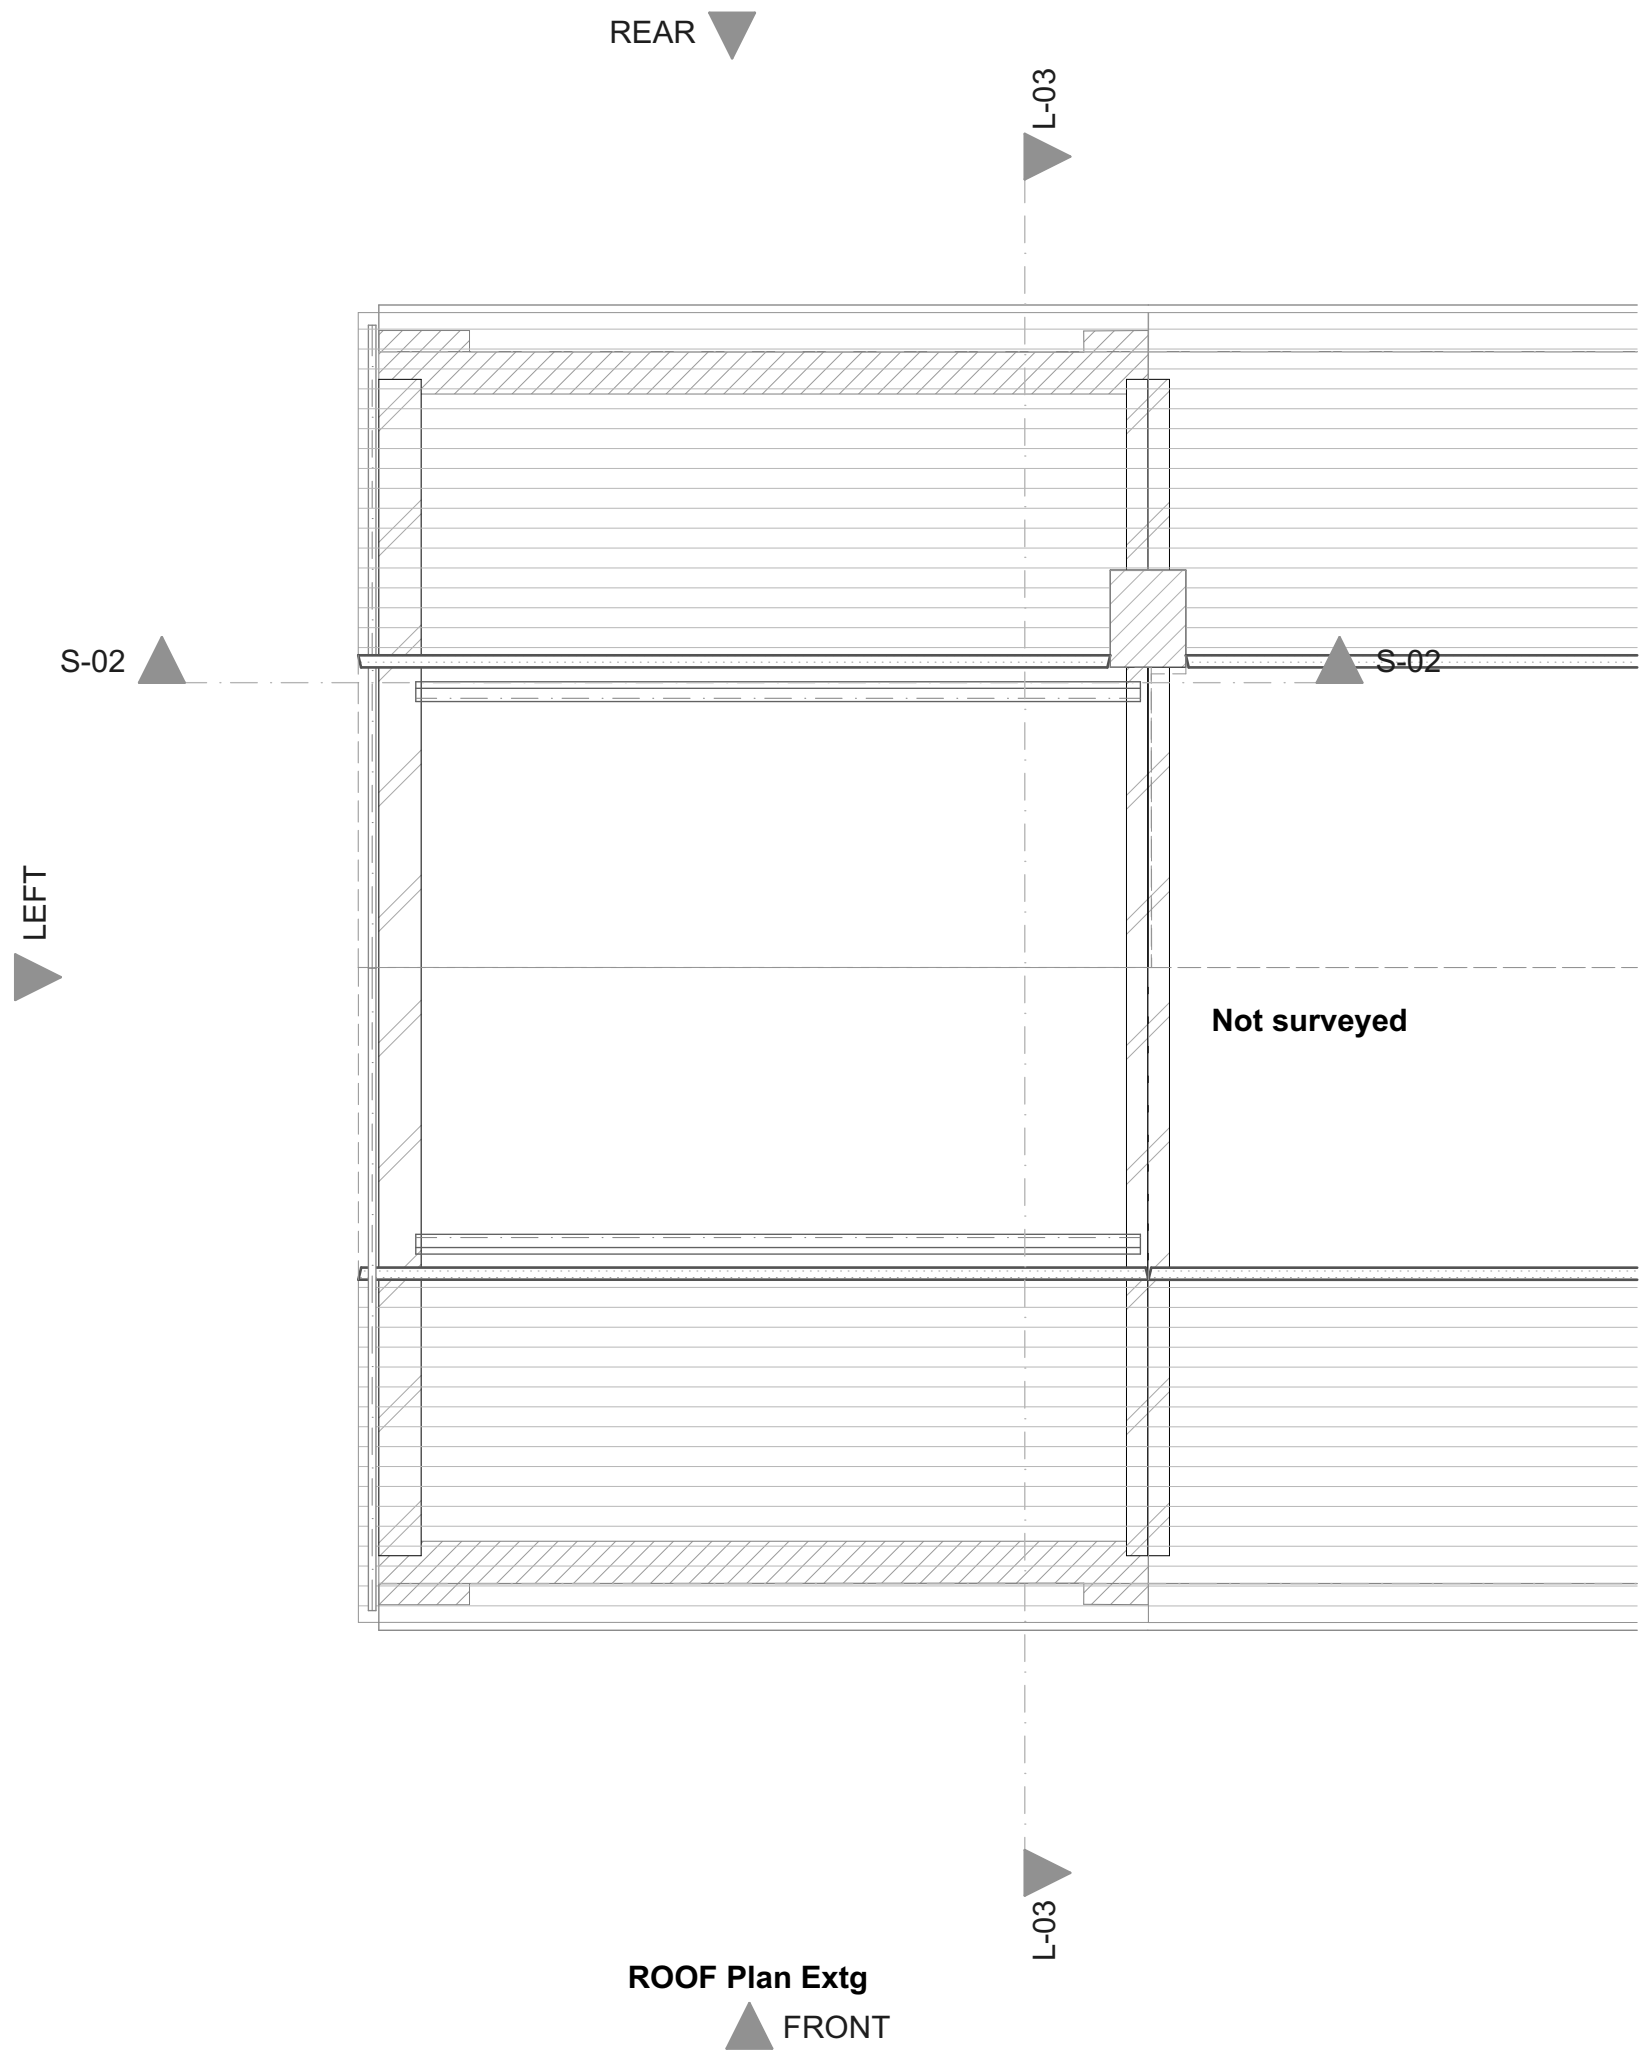

Scale 1:50 @ A2

A2

Design by: Peter Hunt, B.Sc.(Hons), Dip. Arch. - Profile Architecture 16 Tynley Grove Guildford, GU4 7PE 01483 566656 07570 789821		Client: Mr J Wetherall Site: 8 Kennedy Avenue East Grinstead RH19 2DE The erection of a rear dormer loft conversion		REV	
				B	
				A	
				26/11/2024	Drawings released for Certificate of Lawfulness
				Roof Plans	
				DRG No: JW3121/ 5	