



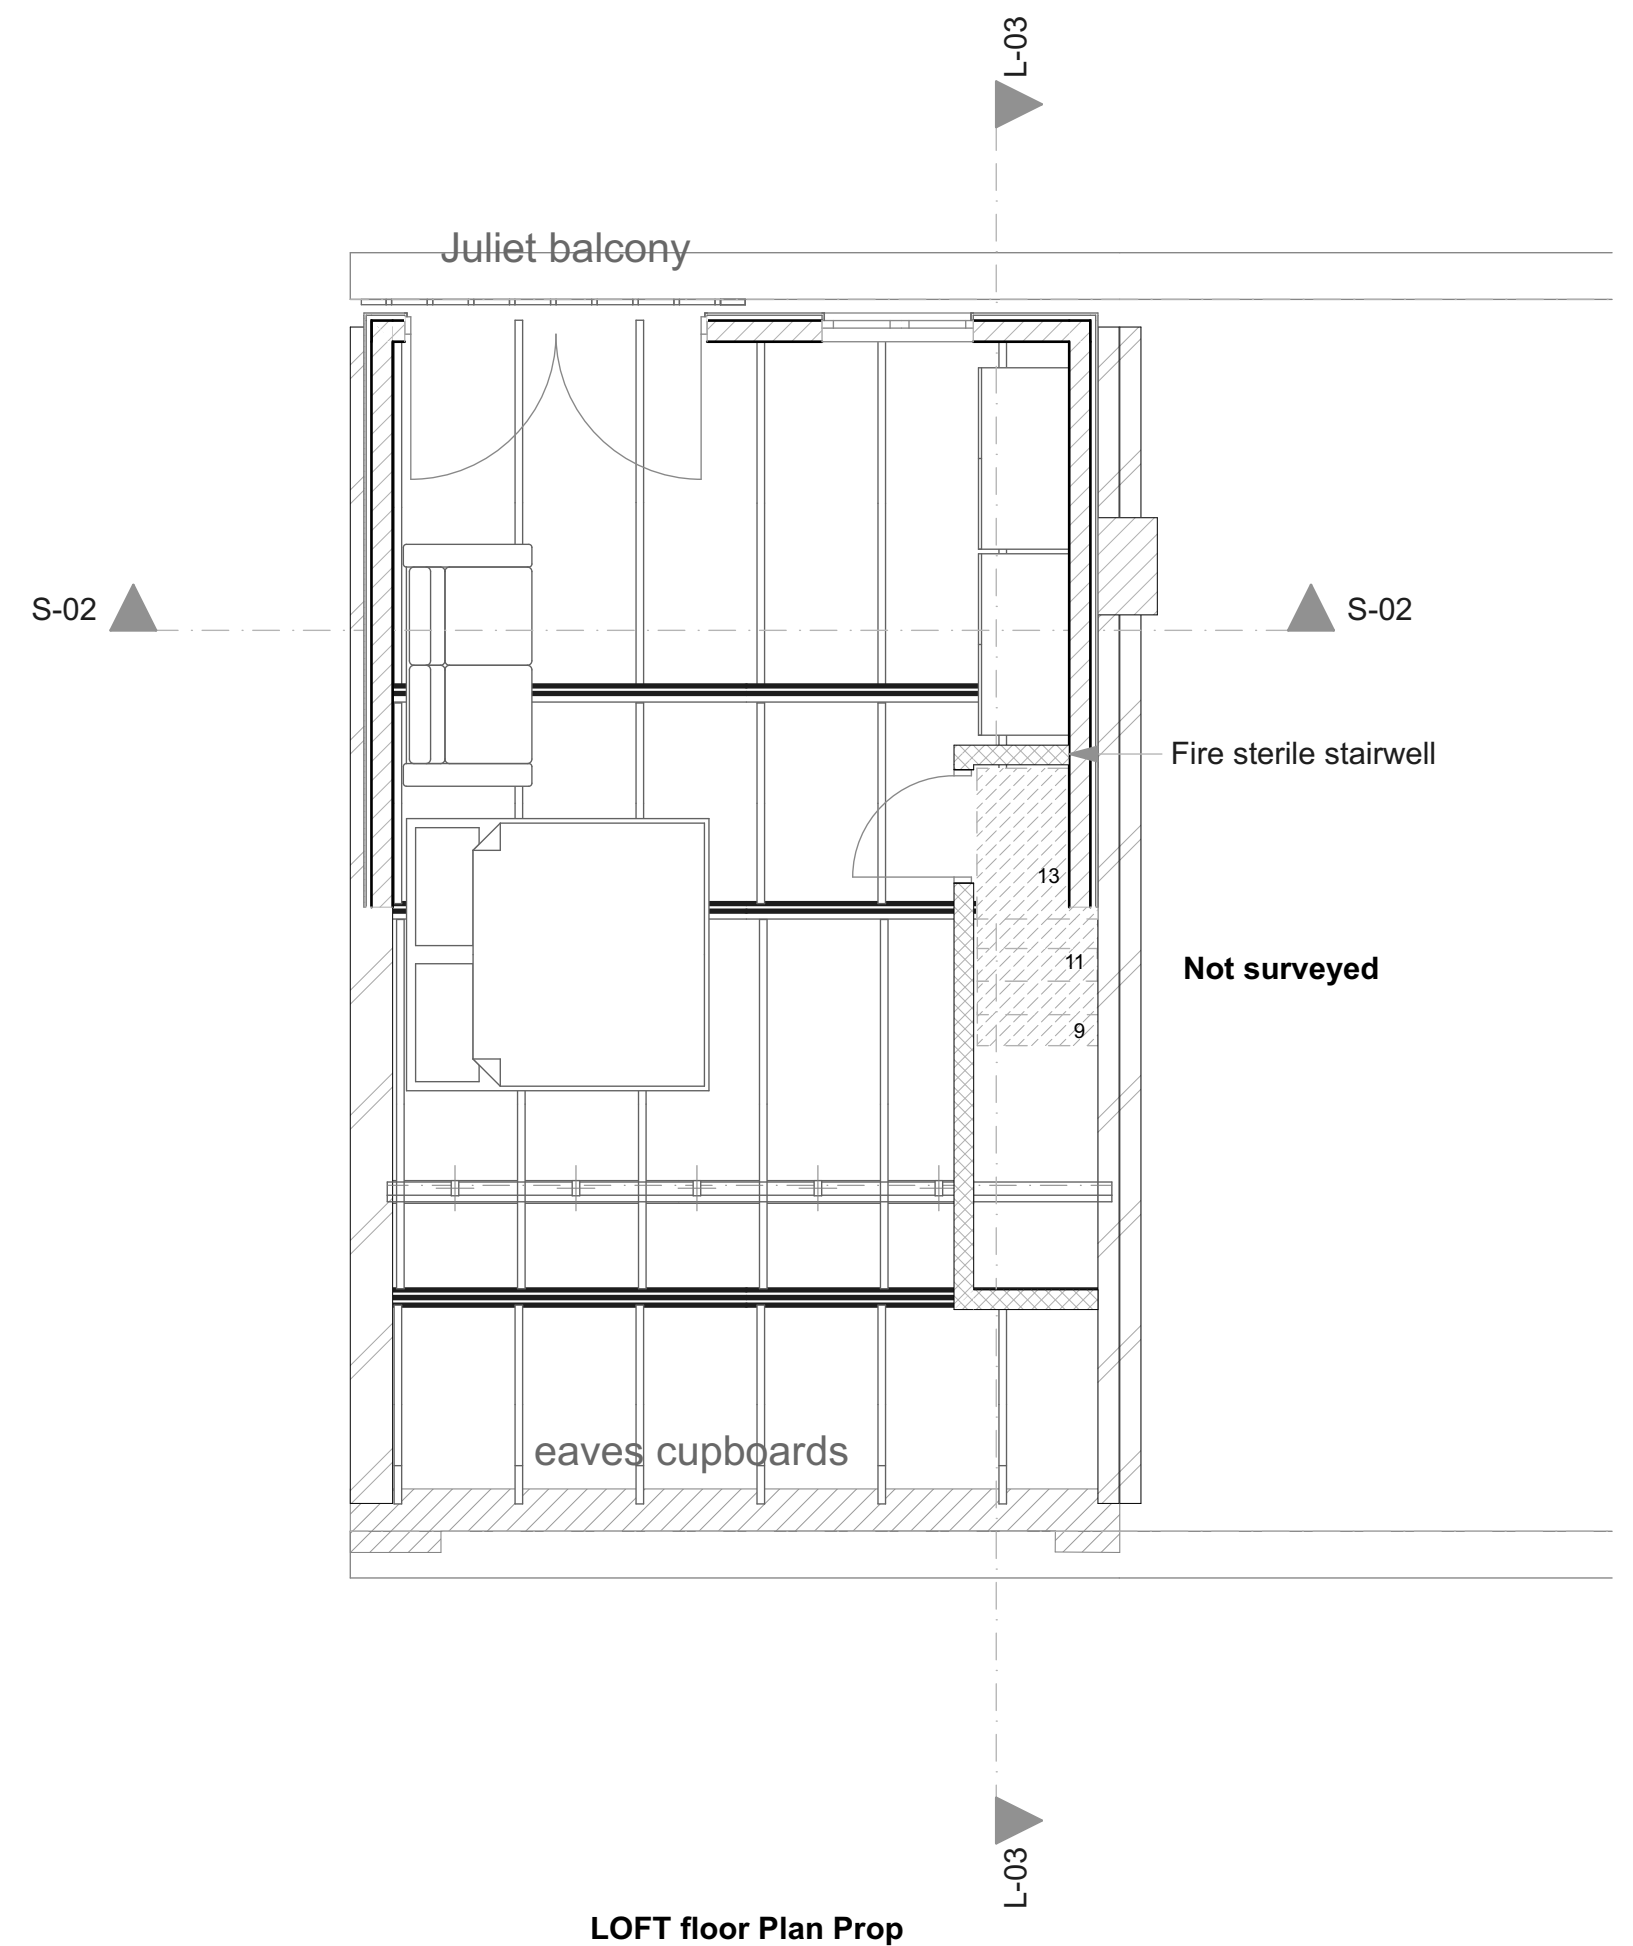

Scale 1:50 @ A2

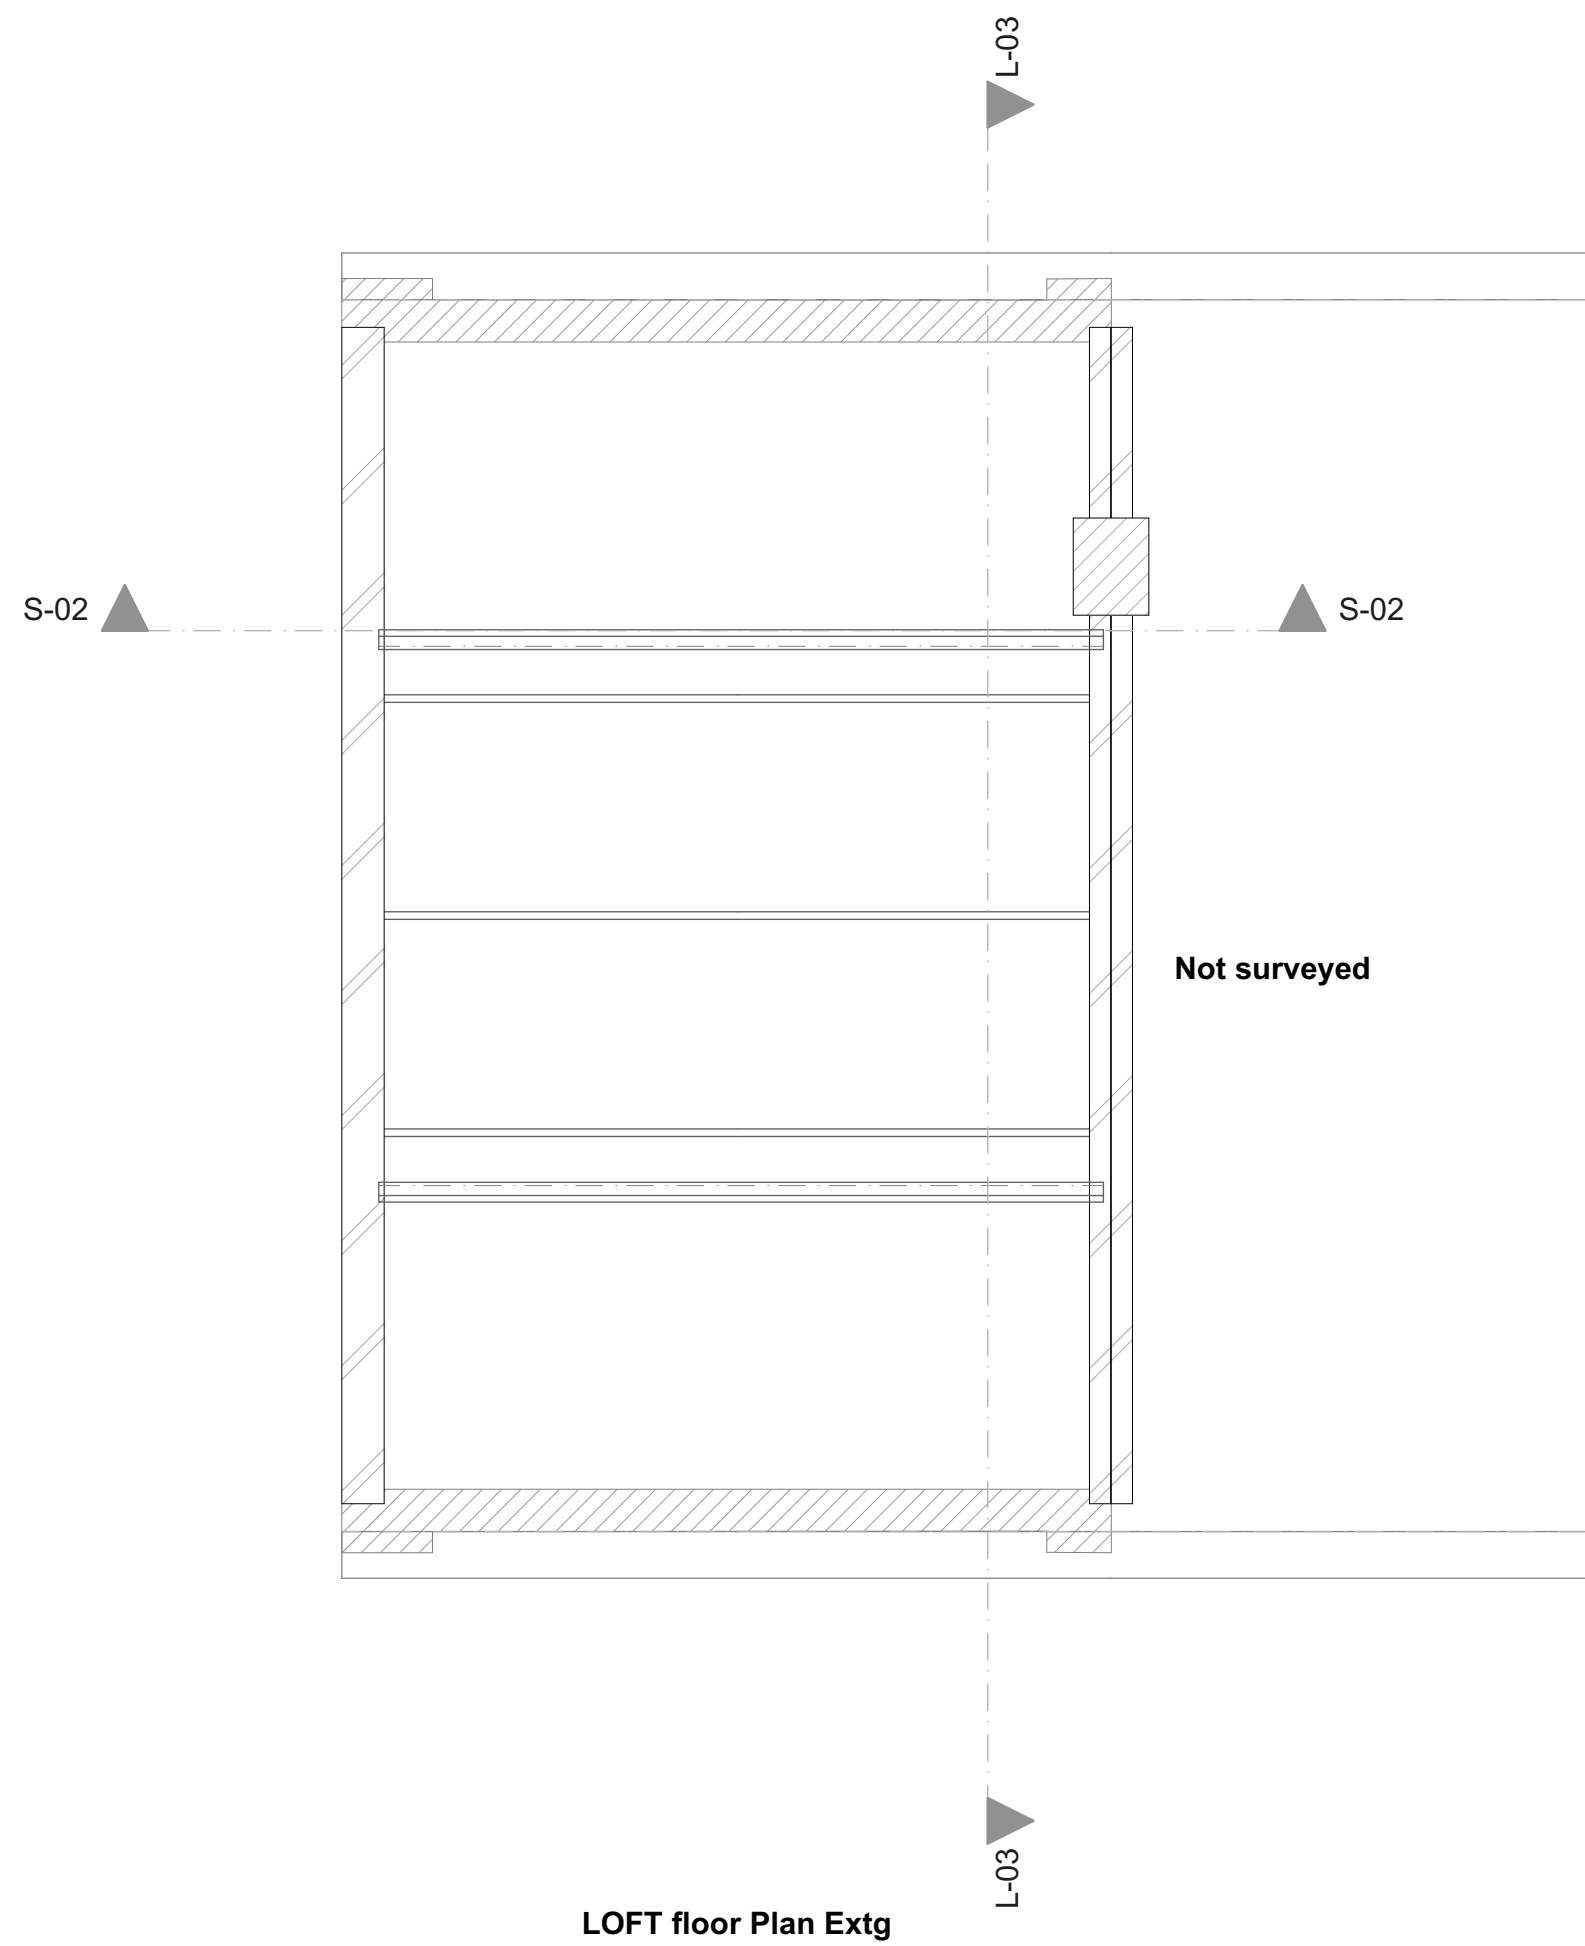

A2

REV		
B		
A		
	26/11/2024	Drawings released for Certificate of Lawfulness
Loft Floor Plans		
DRG No: JW3121/ 4		

Design by: Peter Hunt, B.Sc.(Hons), Dip. Arch. - Profile Architecture 16 Tynley Grove Guildford, GU4 7PE 01483 566656 07570 789821	Client: Mr J Wetherall Site: 8 Kennedy Avenue East Grinstead RH19 2DE The erection of a rear dormer loft conversion
---	---