
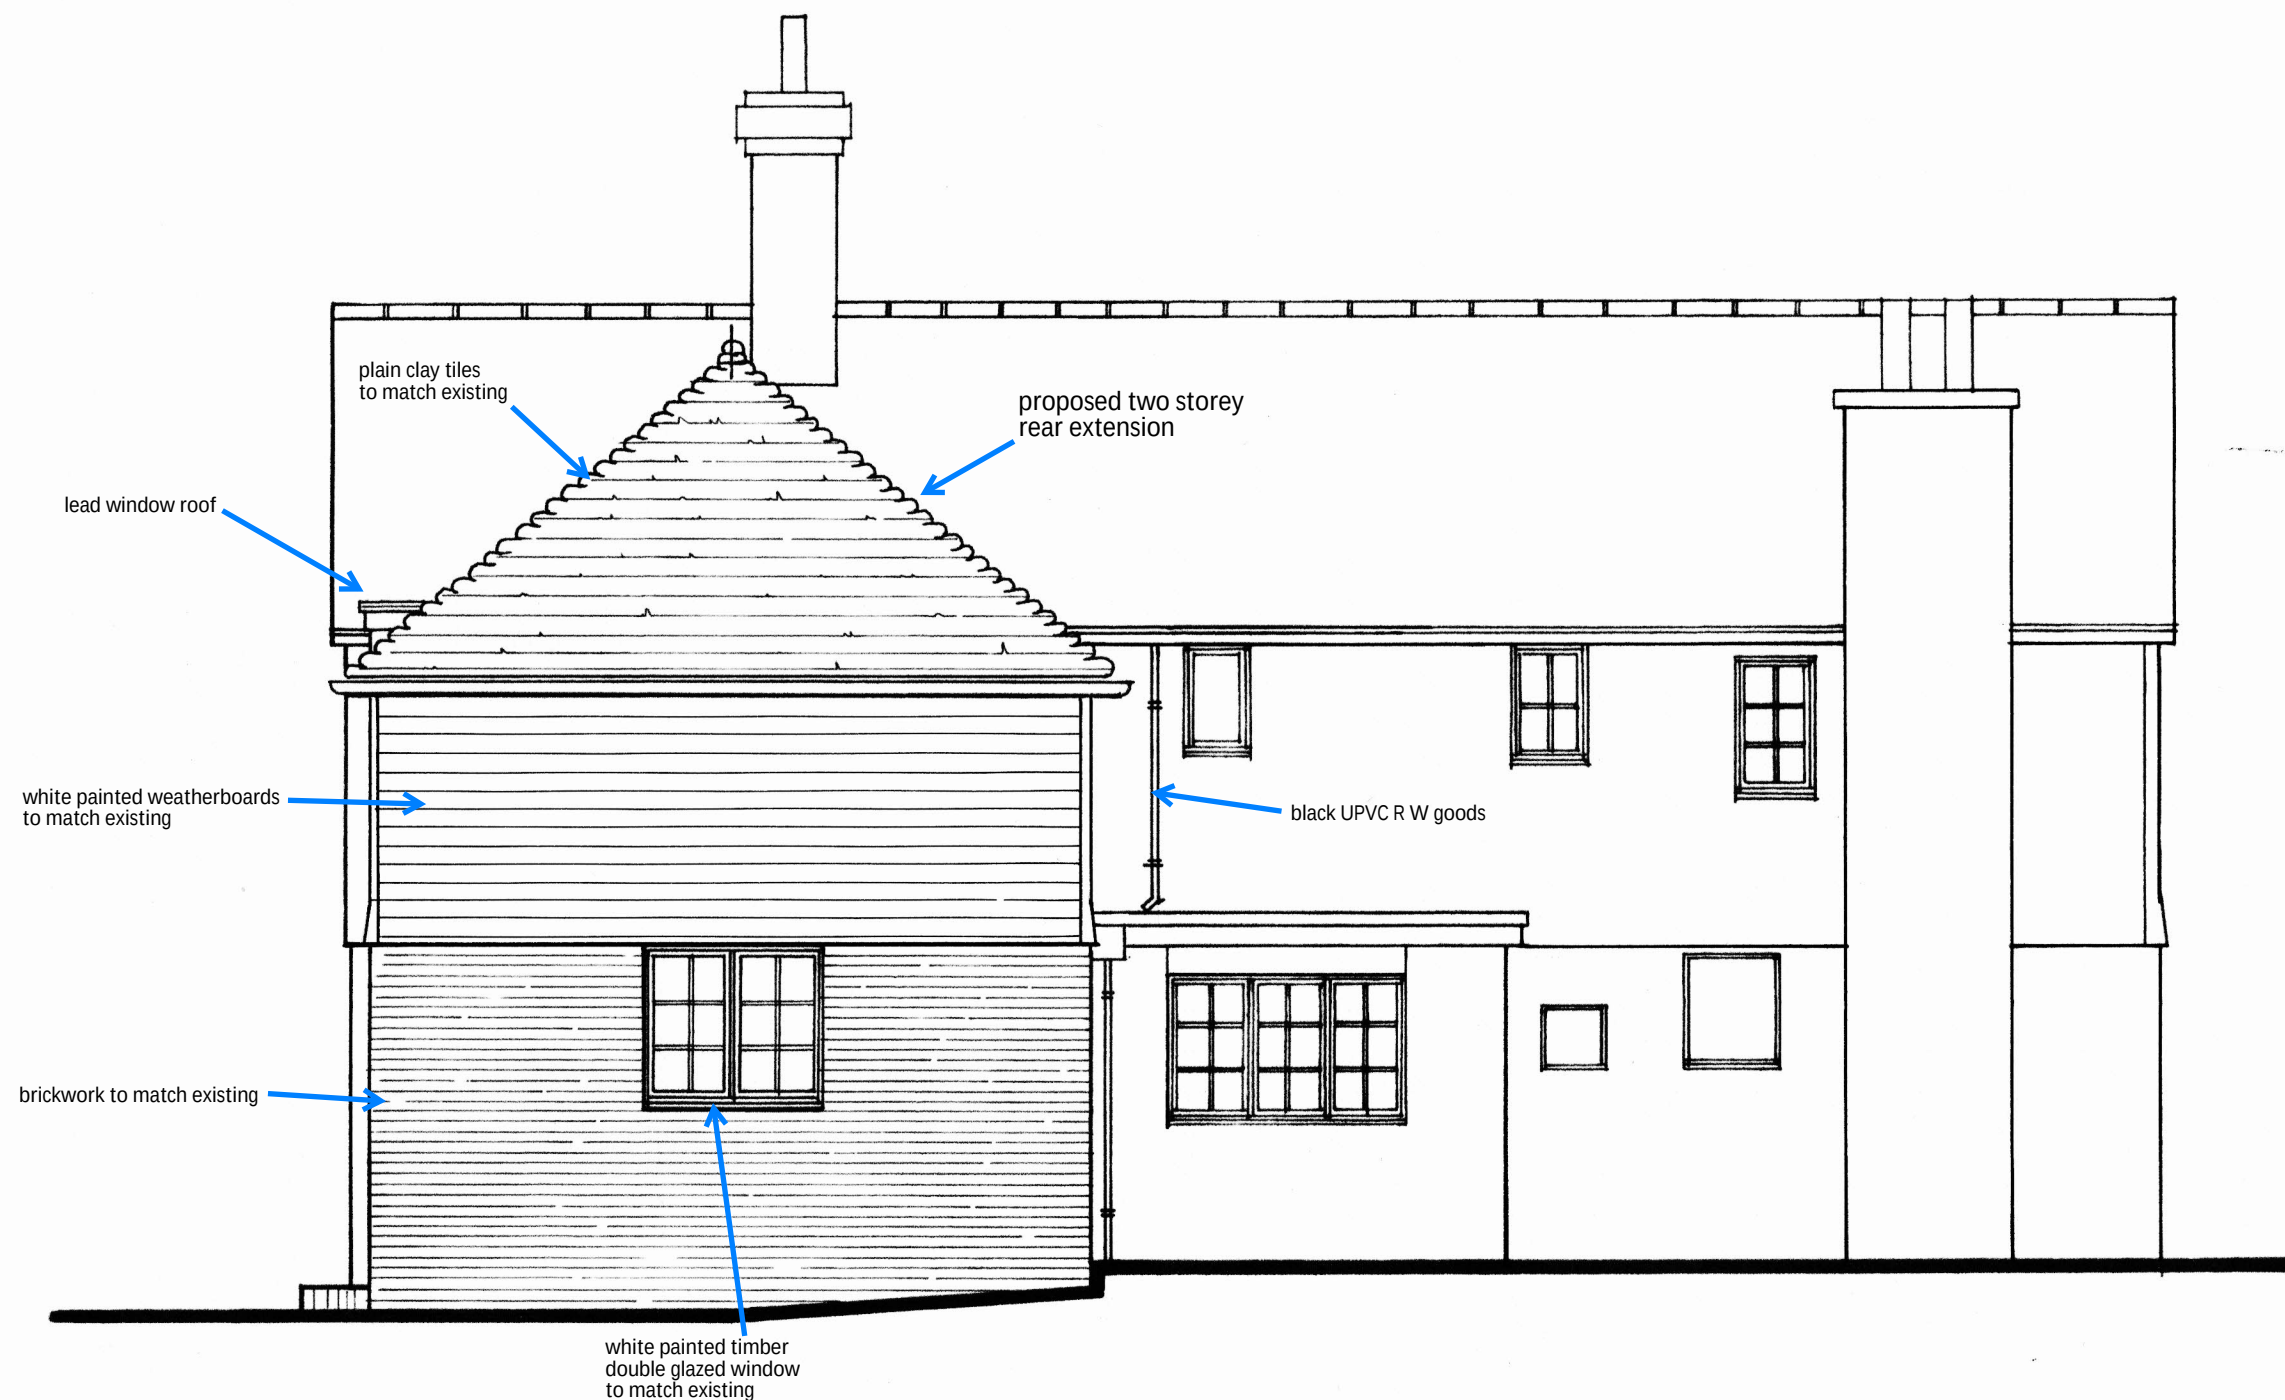


 

Proposed South East Elevation

All setting out and dimensions are to be checked on site before starting work and the architect notified of any discrepancies

G. K Partnership
Smugglers Rest
Clapham Lane
Litlington
Polegate
East Sussex
BN26 5RQ.

Tel: 01323 870407
Email: darrellgooch1947@gmail.com

Client
Mr & Mrs P. Castell

Job Title
The White Cottage
Park Street
Slaugham
West Sussex
RH17 6AQ

Drg Title
Proposed
South East Elevation

Scale
1/50 @ A3

Date
24/4/25

Drg by **MP**

Drg No.
P5A