
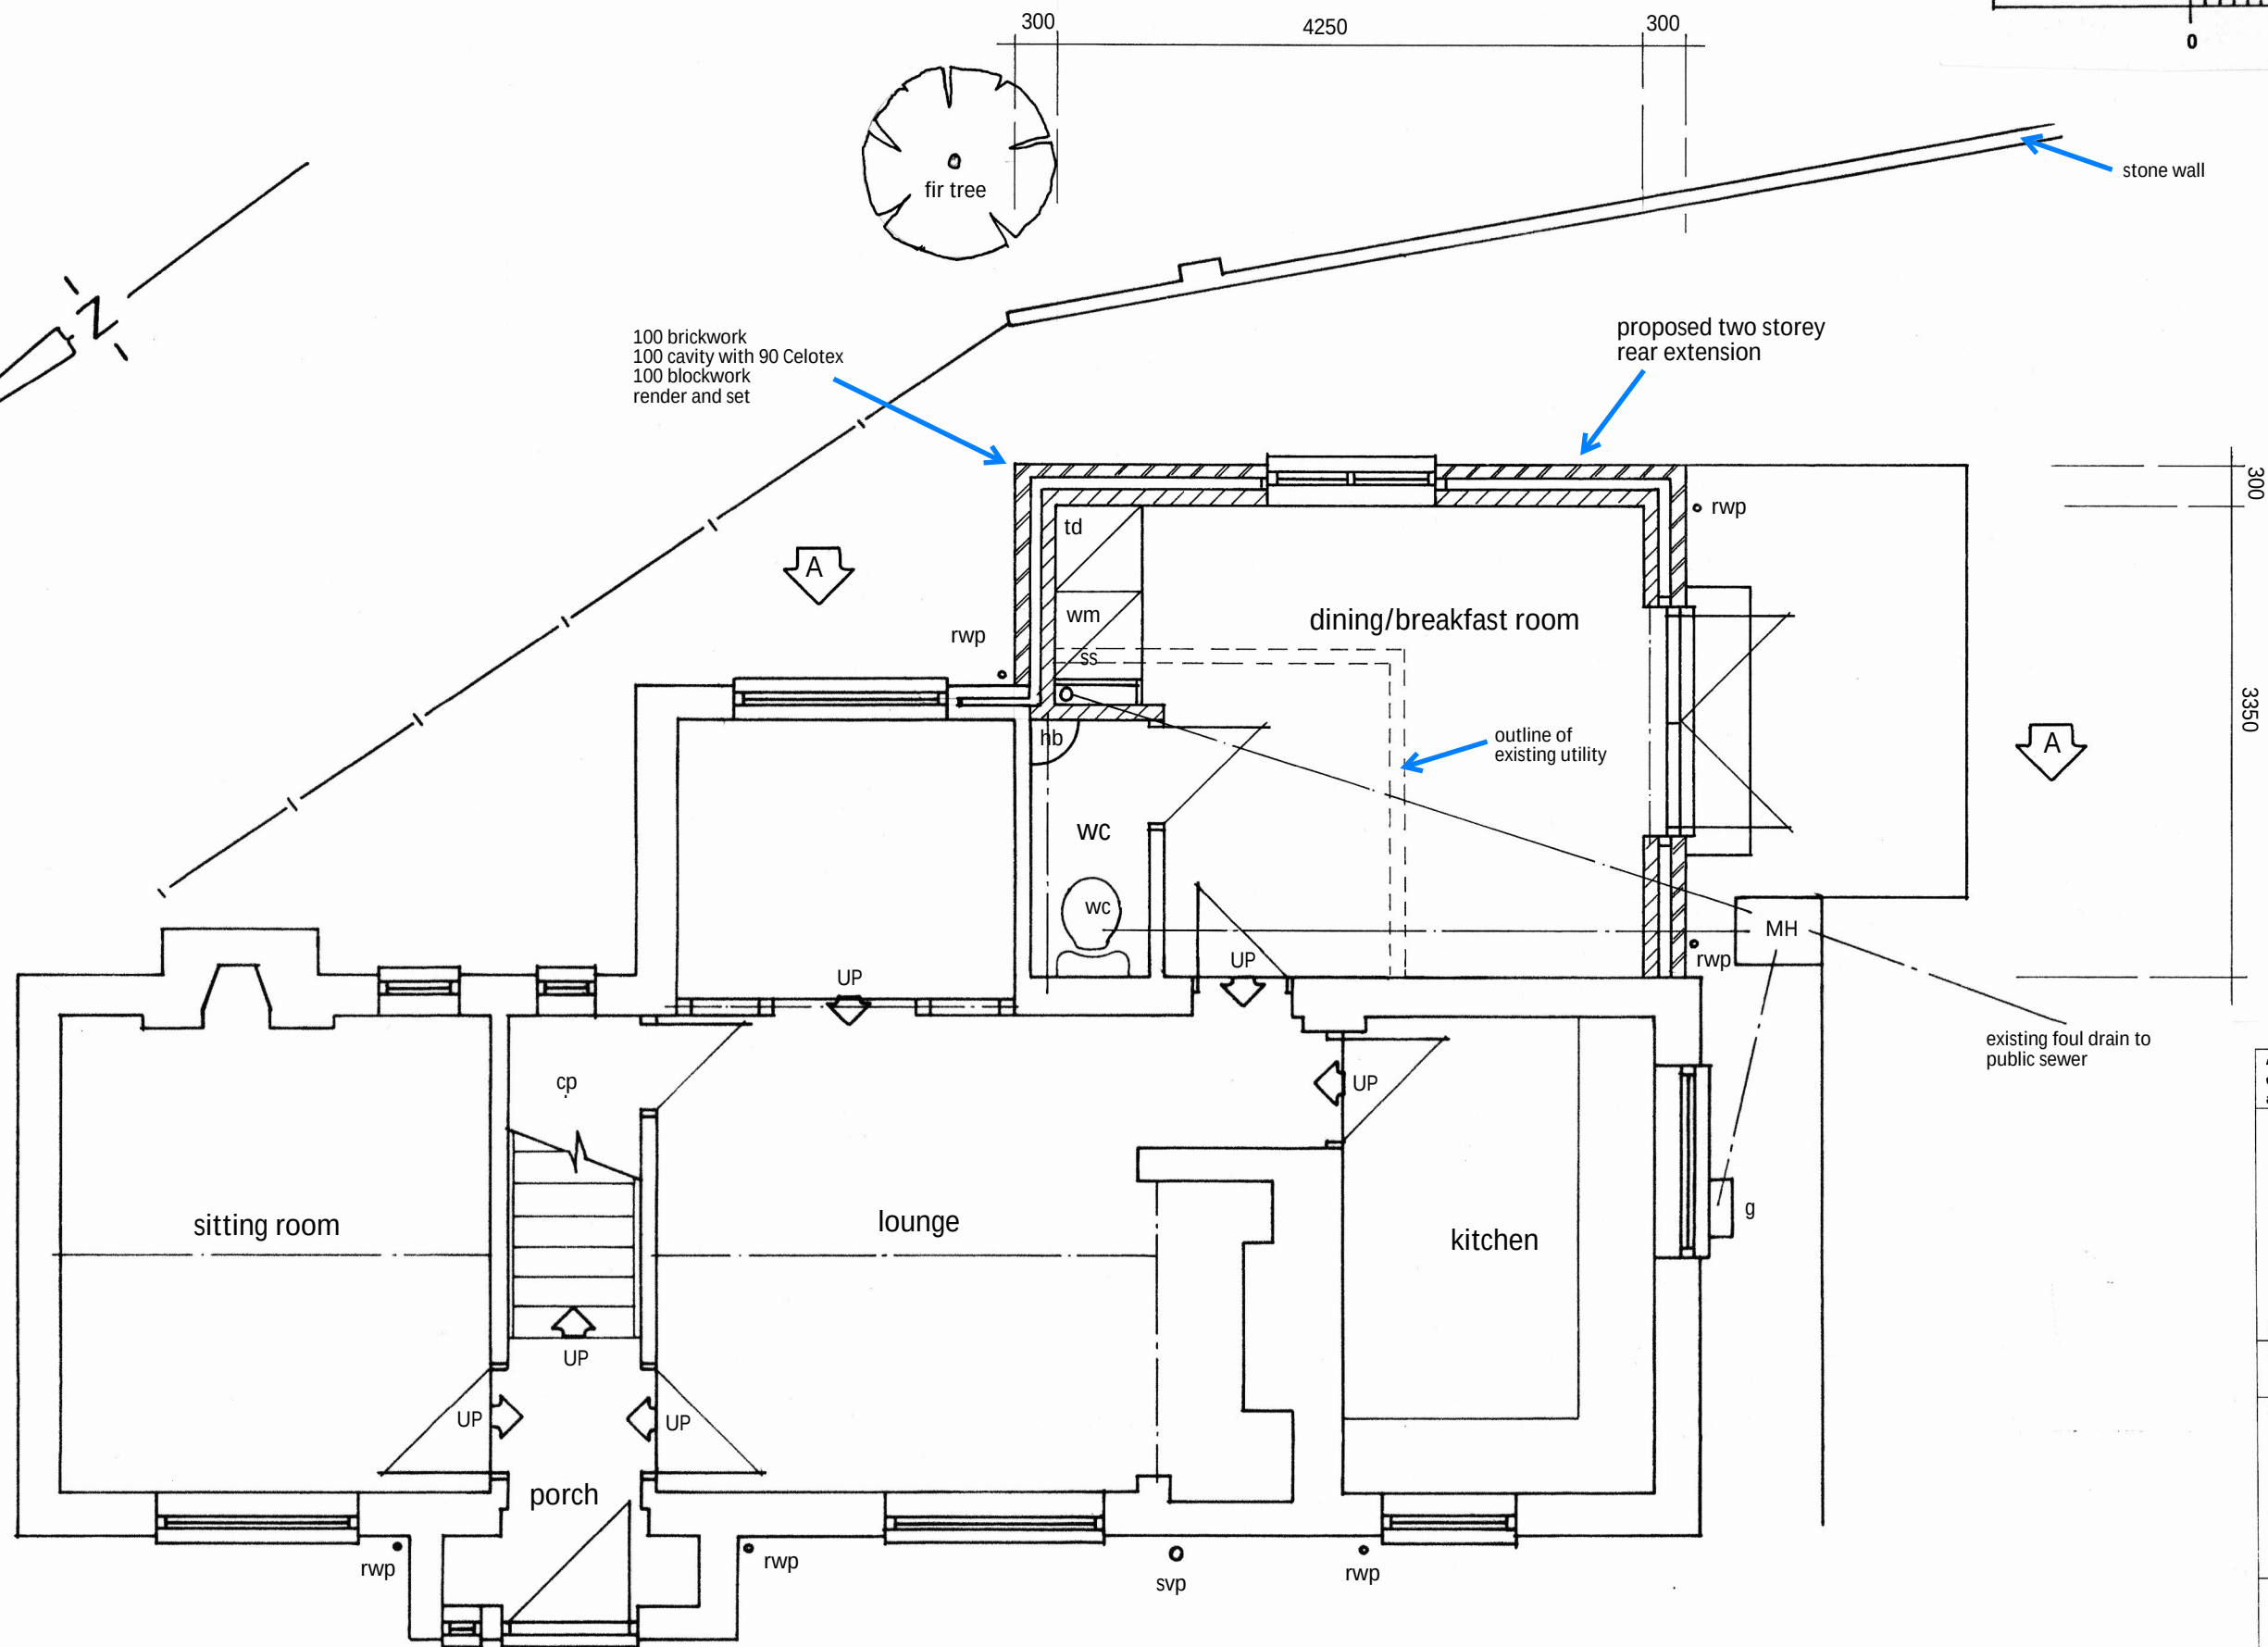
 


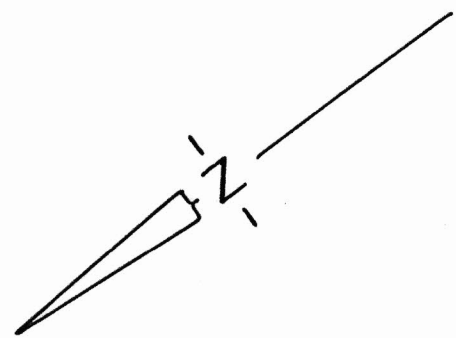

Proposed Ground Floor Plan

All setting out and dimensions are to be checked on site before starting work and the architect notified of any discrepancies

G. K Partnership

Smugglers Rest
Clapham Lane
Litlington
Polegate
East Sussex
BN26 5RQ.

Tel: 01323 870407

Email: darrellgooch1947@gmail.com

Client

Mr & Mrs P. Castell

Job Title

The White Cottage
Park Street
Slaugham
West Sussex
RH17 6AQ

Drg Title

Proposed
Ground Floor Plan

Scale

1/50 @ A3

Date

24/4/25

Drg by MP

Drg No.

P1A