
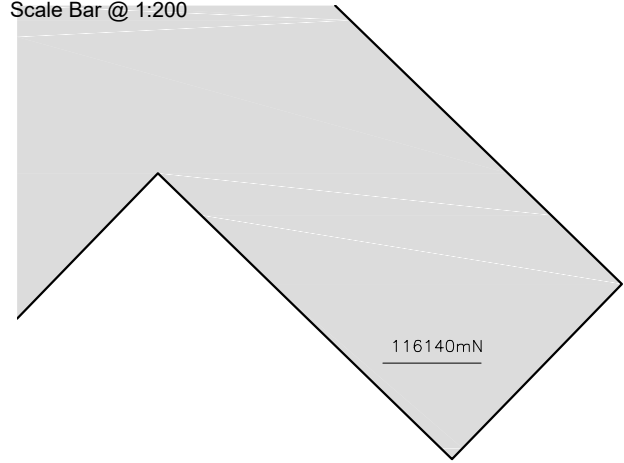


© Copyright Daintree Design | Daintree design acting as Principal Designer under CDM 2015 & The Building Safety Act 2023 - Appointed: 04/10/24 Appointment Concluded: TBC - Project Ongoing

 

Corner Croft

116120mN

Little Withiel

EL 64.21
FRL 63.82
RL 67.29


Garage

Garage


Green Pastures

TOTT LANE

Existing wall altered to allow two cars onto driveway. Line of existing wall shown dashed orange.

 

Site Plan - Rear (Tott Lane)
@ 1:200 Scale

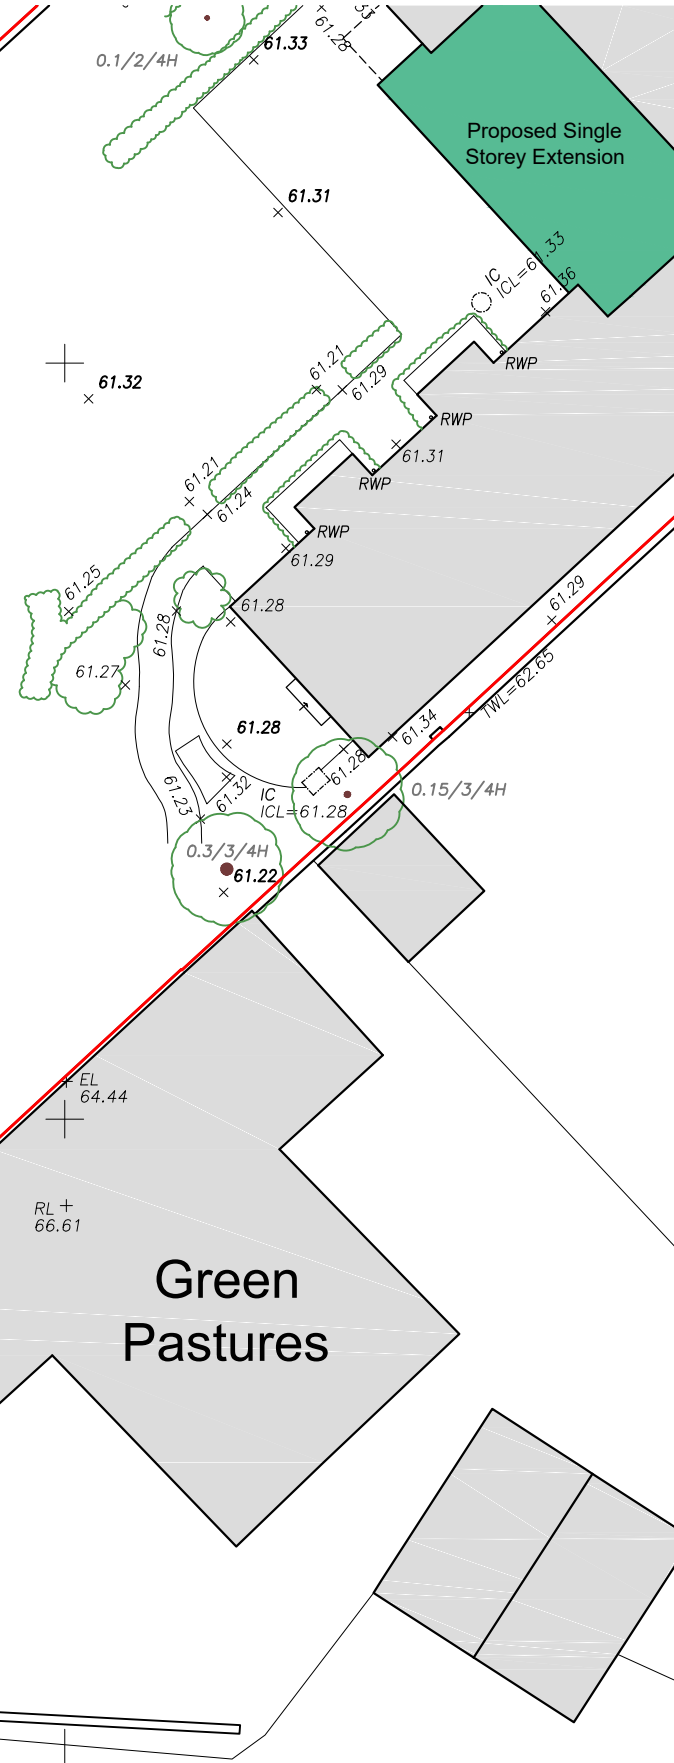

Notes:
> Issued for Planning Approval. Do not use for the purposes of ordering/purchasing.
> Figured dimensions to take precedence over scaling from drawing.
> Drawing to scales as noted. All dimensions in millimetres unless noted otherwise. Check all dimensions and levels on site.
> These drawings are subject to Planning and Building Regulation Approval or any other statute in law before construction commences.
> For details of all structural, mechanical and electrical works where mentioned, refer to relevant specialist's drawings, specification and documentation.
> If any discrepancies are found in the drawings these are to be brought to the attention of Daintree Design for rectification.
> Boundary lines are indicative only. Exact location of boundaries should be determined on site before work commences.
> Drawing to be printed in colour.

Symbols Key:
+XXXX Indicates levels on section and elevation
(+XXXX) Floor to ceiling level (FFL - CL)
+XXXX Other spot level taken from FFL, e.g. door height
XXXX CH Window level: suffixed FC = FFL to Cill; CH = Cill to Head; CLH = Ceiling Level to Head.
XXXX FC
Falls Direction of falls for ramps roofs etc.
span Direction of span for joists
o-UP Indicates a change in floor level. Arrow always points up from lower to higher level.

Rev	Date	Description	SC	By	Chk
A	17.04.25	Site boundary updated.			



DAINTREE DESIGN

a: Daintree Design, PO Box 5584,
Brighton, BN50 8WG.
t: 01273 286 683
e: hello@daintreedesign.co.uk
w: www.daintreedesign.co.uk

Client
Mr & Mrs Stalley

Project
'Withiel', 14 Hassocks Road,
Hurstpierpoint, BN6 9QW.

Title
Proposed: Part Site Plan - Rear
(Tott Lane)

Scale
1:200 @ A3
Date
March 2025

Drawing Number
D 2424-152(A)