


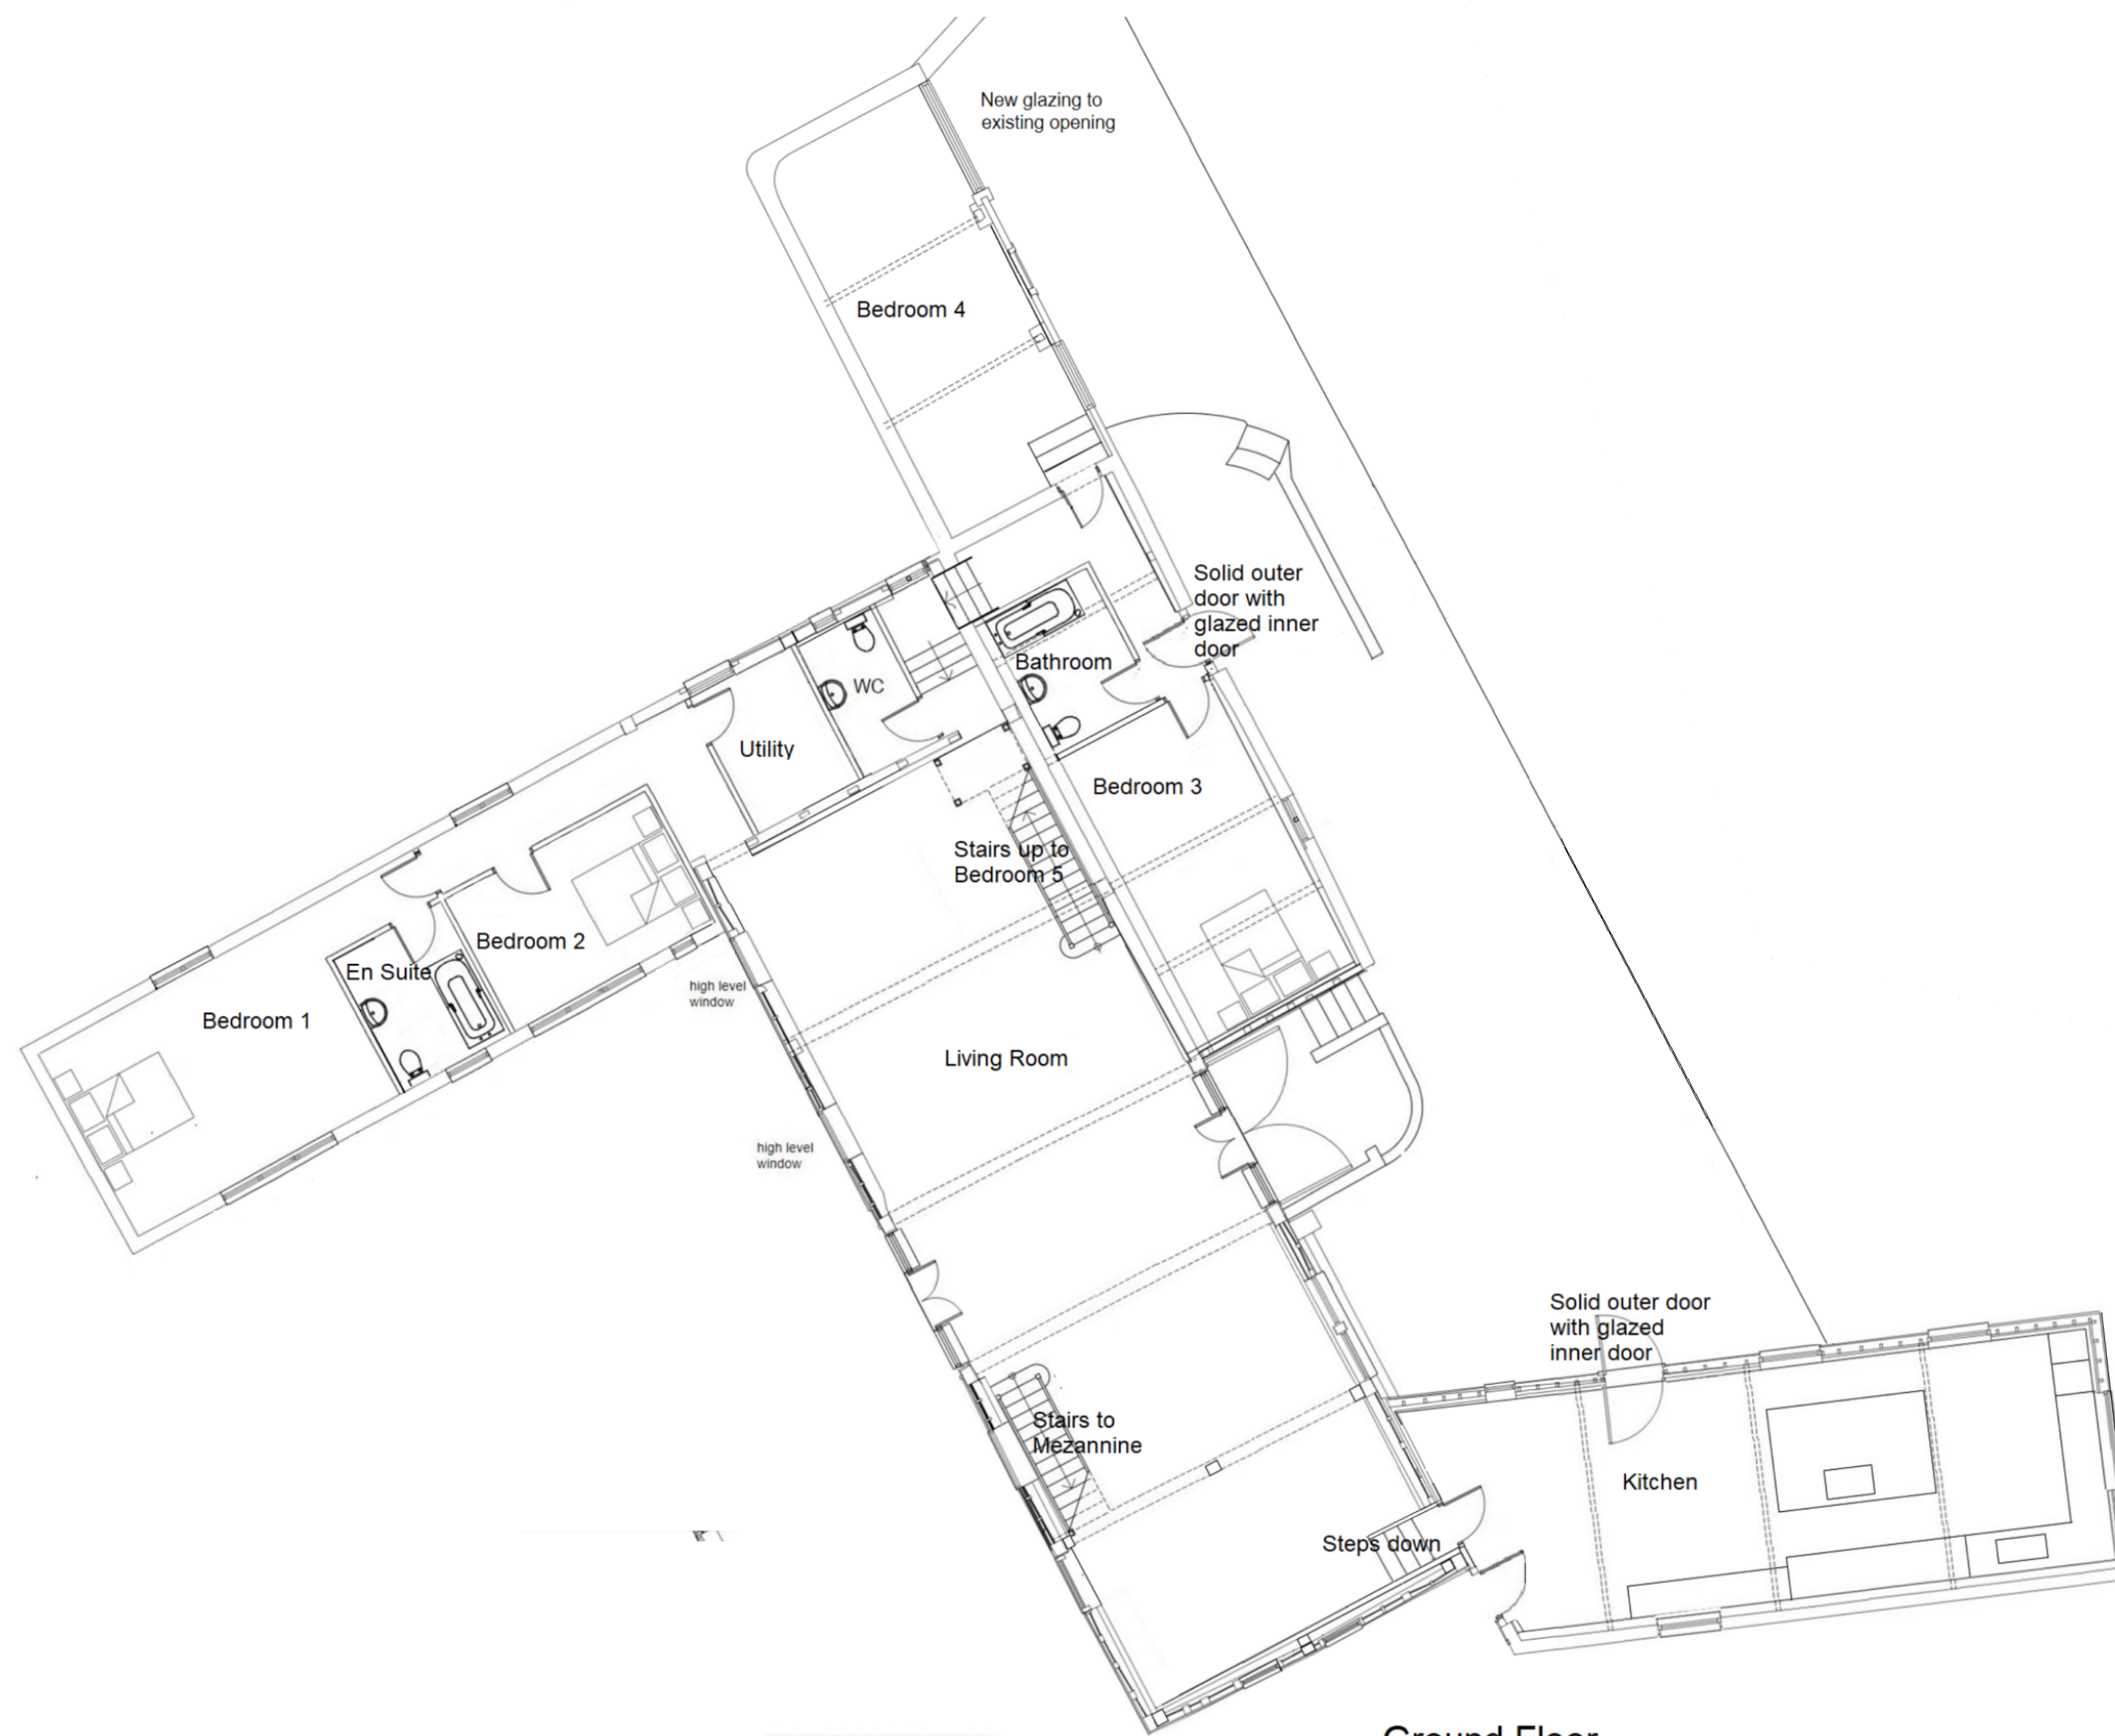

1 Existing Floor Plan
Scale: 1:100

Great Thorndean Barn
Slough Green Lane
Warninglid
RH17 5SL

Existing Floor Plans

Scale 1:100 on A1
21/02/2025