




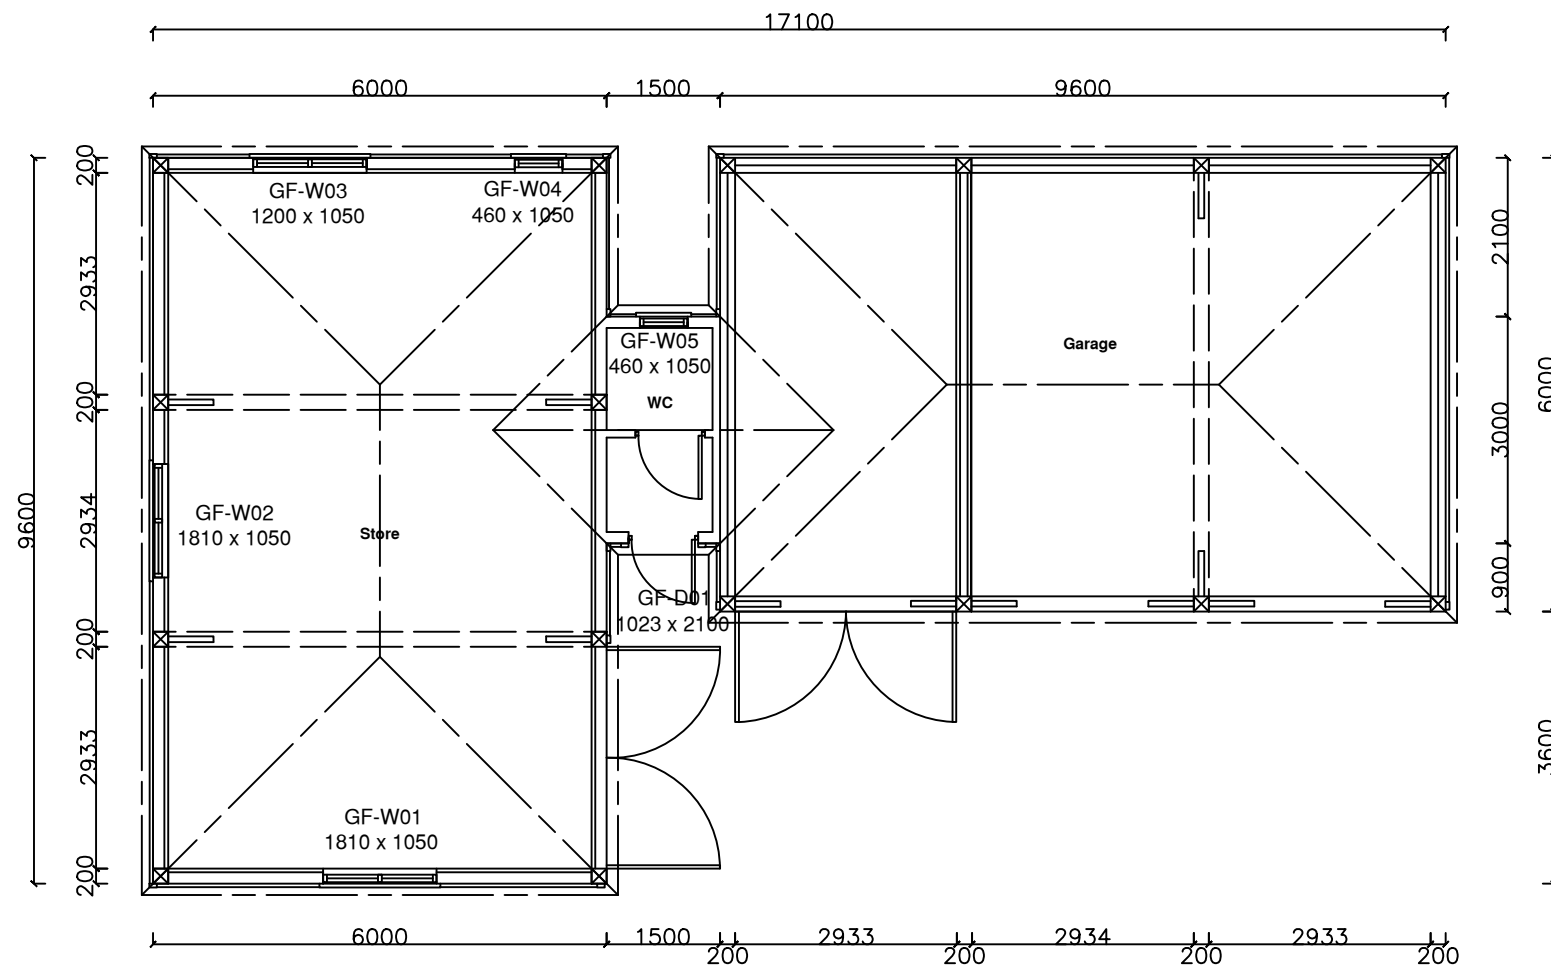


Plan

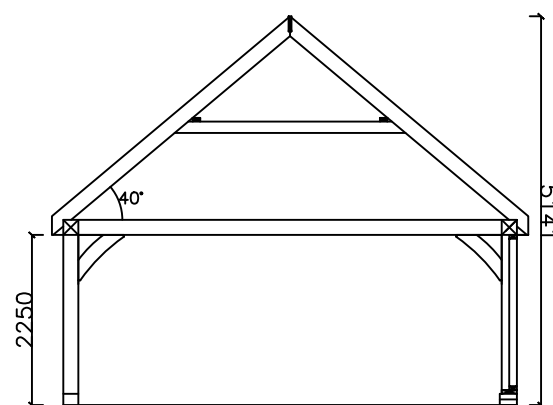

Section of Garage

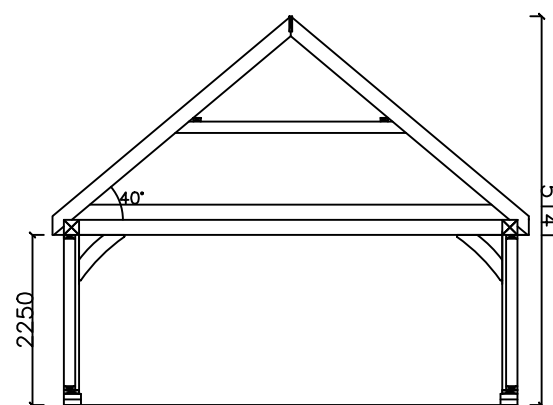

Section of Store

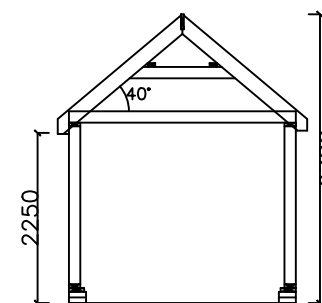

Section of link

**Garage & Store Building
Floor Plan & Sections**

Albany Homes Southern Limited
Site: Nursery Barn, Church Lane,
Albourne, West Sussex, BN6 9BZ

Scale: 1:100 @ A3

Date: 7 February 2019

Drawing: AHS 918/06 (a)