
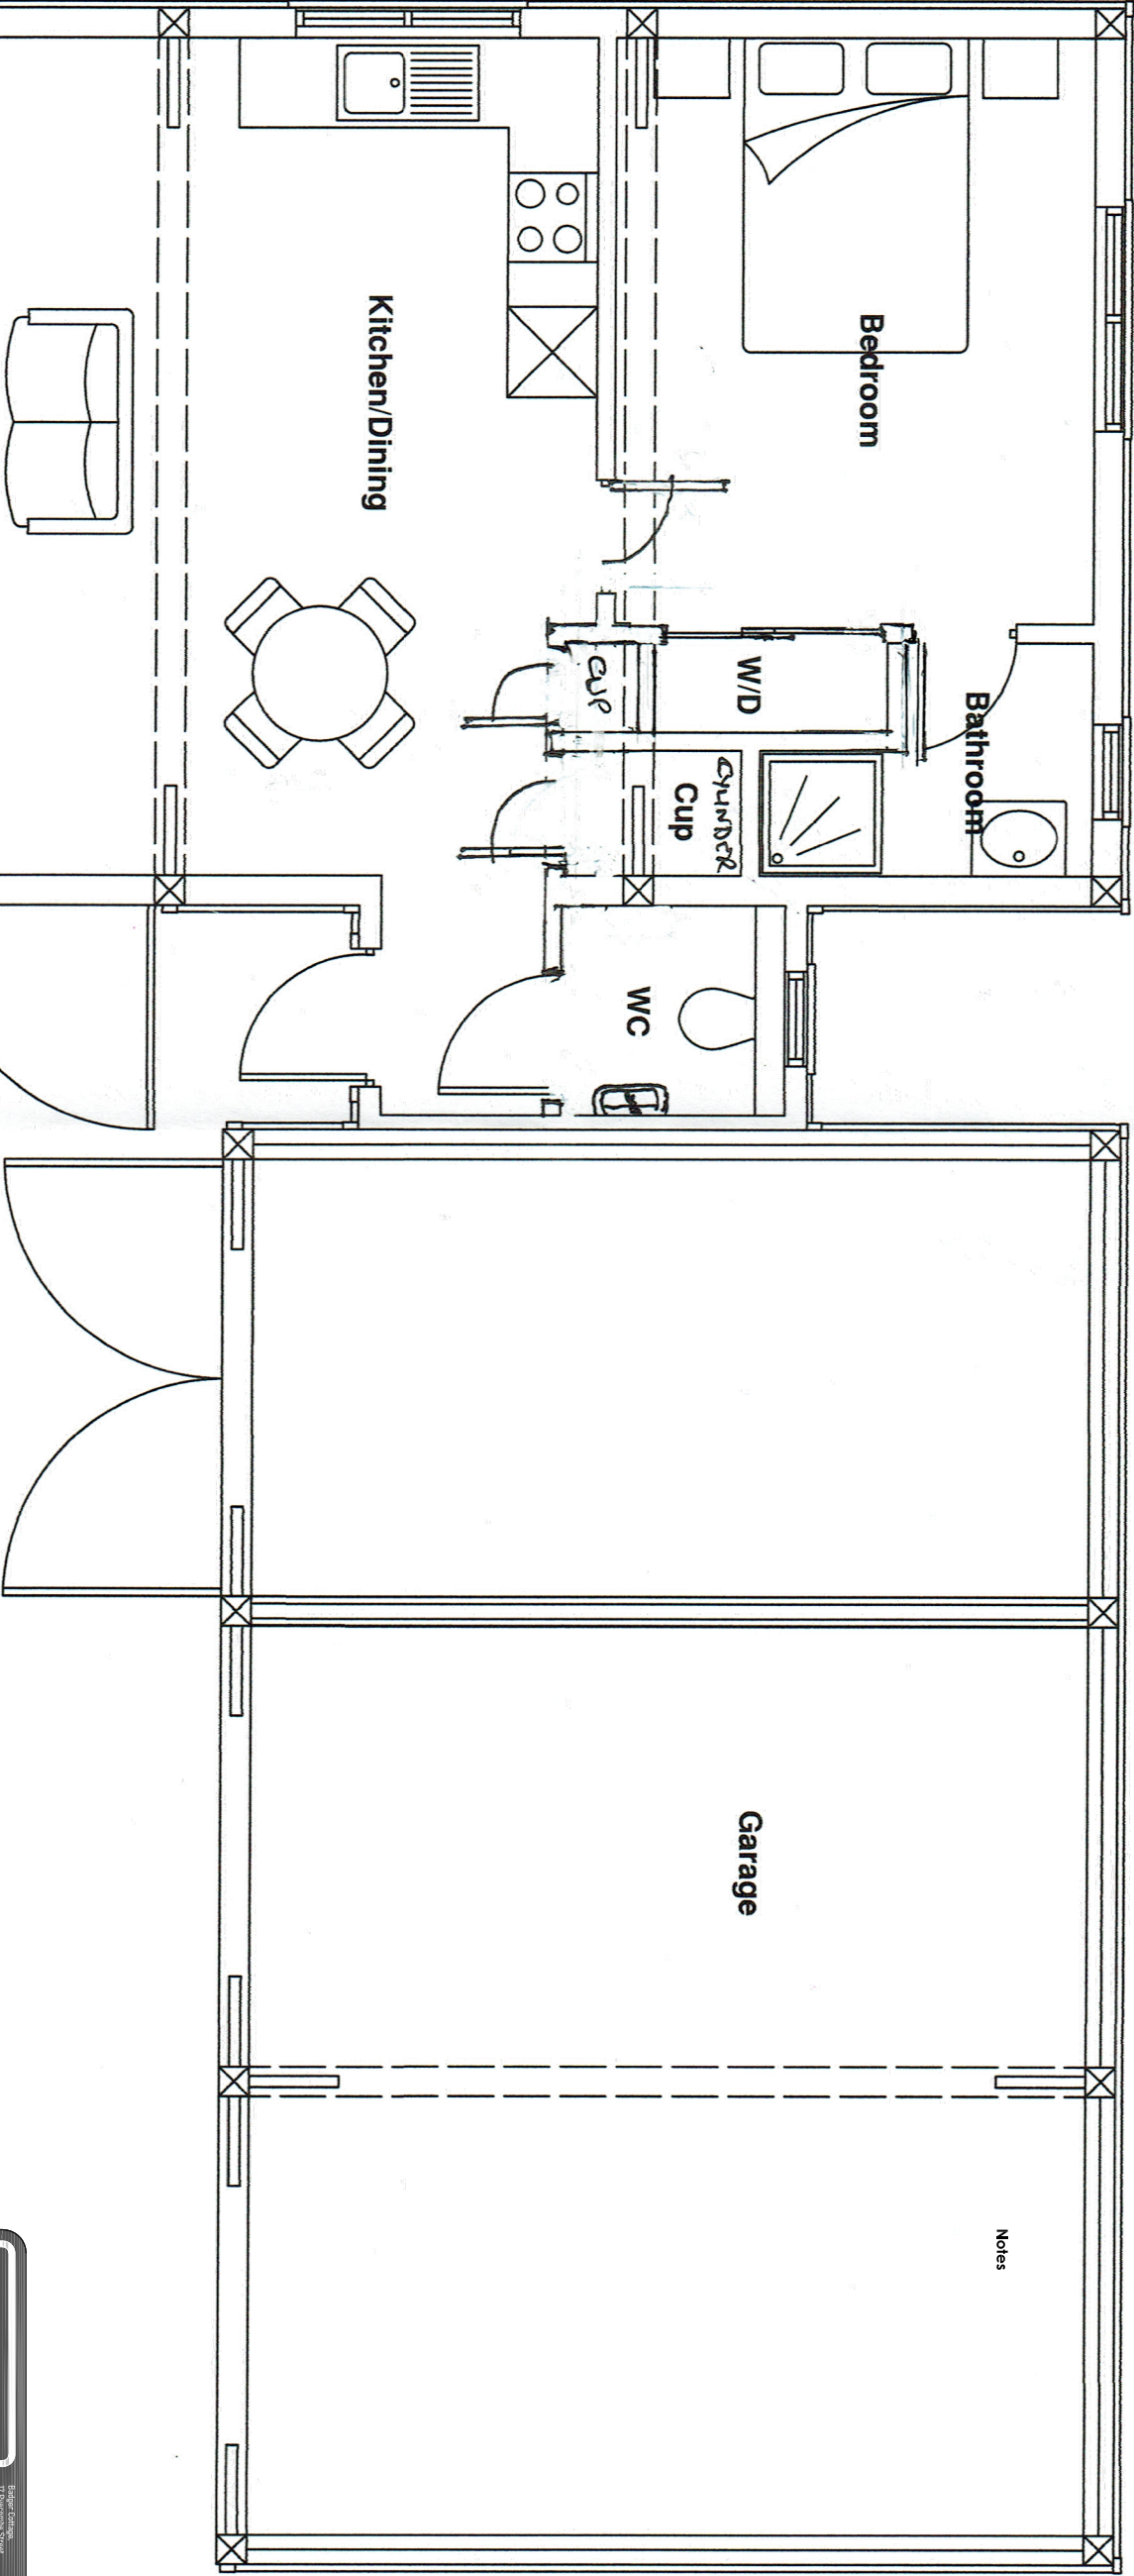
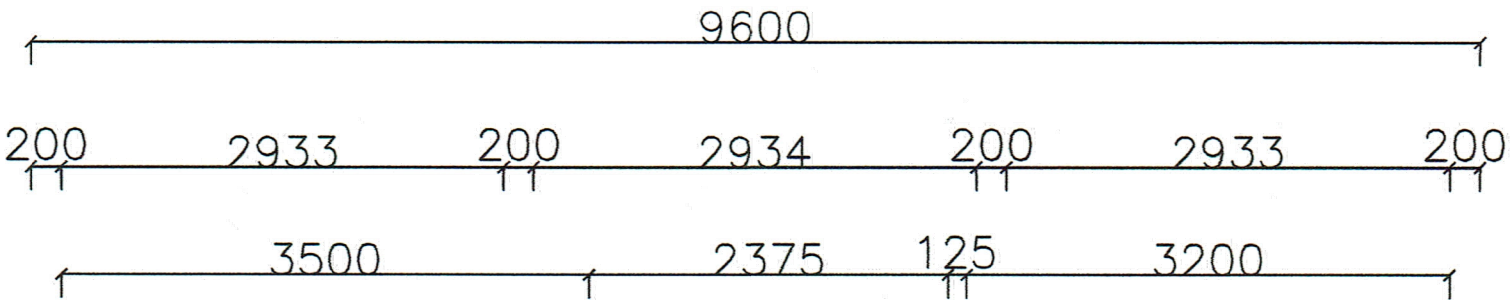


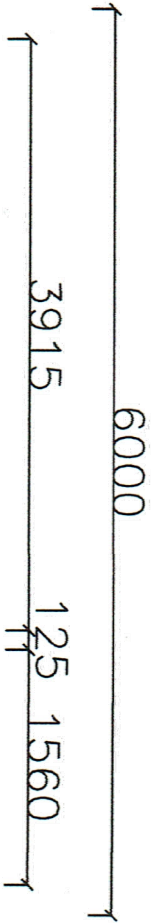

Disclaimer This drawing is protected under the Copyright, Designs and Patents Act 1988. This drawing is protected by copyright of Devise Architecture & Design Ltd. Devise Architecture & Design Ltd. Registered in England & Wales at 71-75 Shelton Street, Covent Garden, London, W1D 7LD Company No: 11762489		
Noting This drawing is produced for PLANNING PURPOSES ONLY and not to be used for construction.		
Rev.	Description	Date
1		

DEVISE
Architecture & Design

Edgware College
17 Pymmes Street
Edgware, Middlesex,
BN6 1LE
UK
+44(0)181 6422245
info@devisearch.co.uk
www.devisearchitecture.co.uk

Client:	MR & MRS WHEELER
Project:	Nursery Barn Church Lane Albourne BN6 9BZ
Title:	Proposed Floor Plans
Status:	PLANNING
Scale:	1:50
Date:	04/2025
Revision:	/
Sheet:	A3
Dwg No:	DA 23 - 200 - 200

Plan