



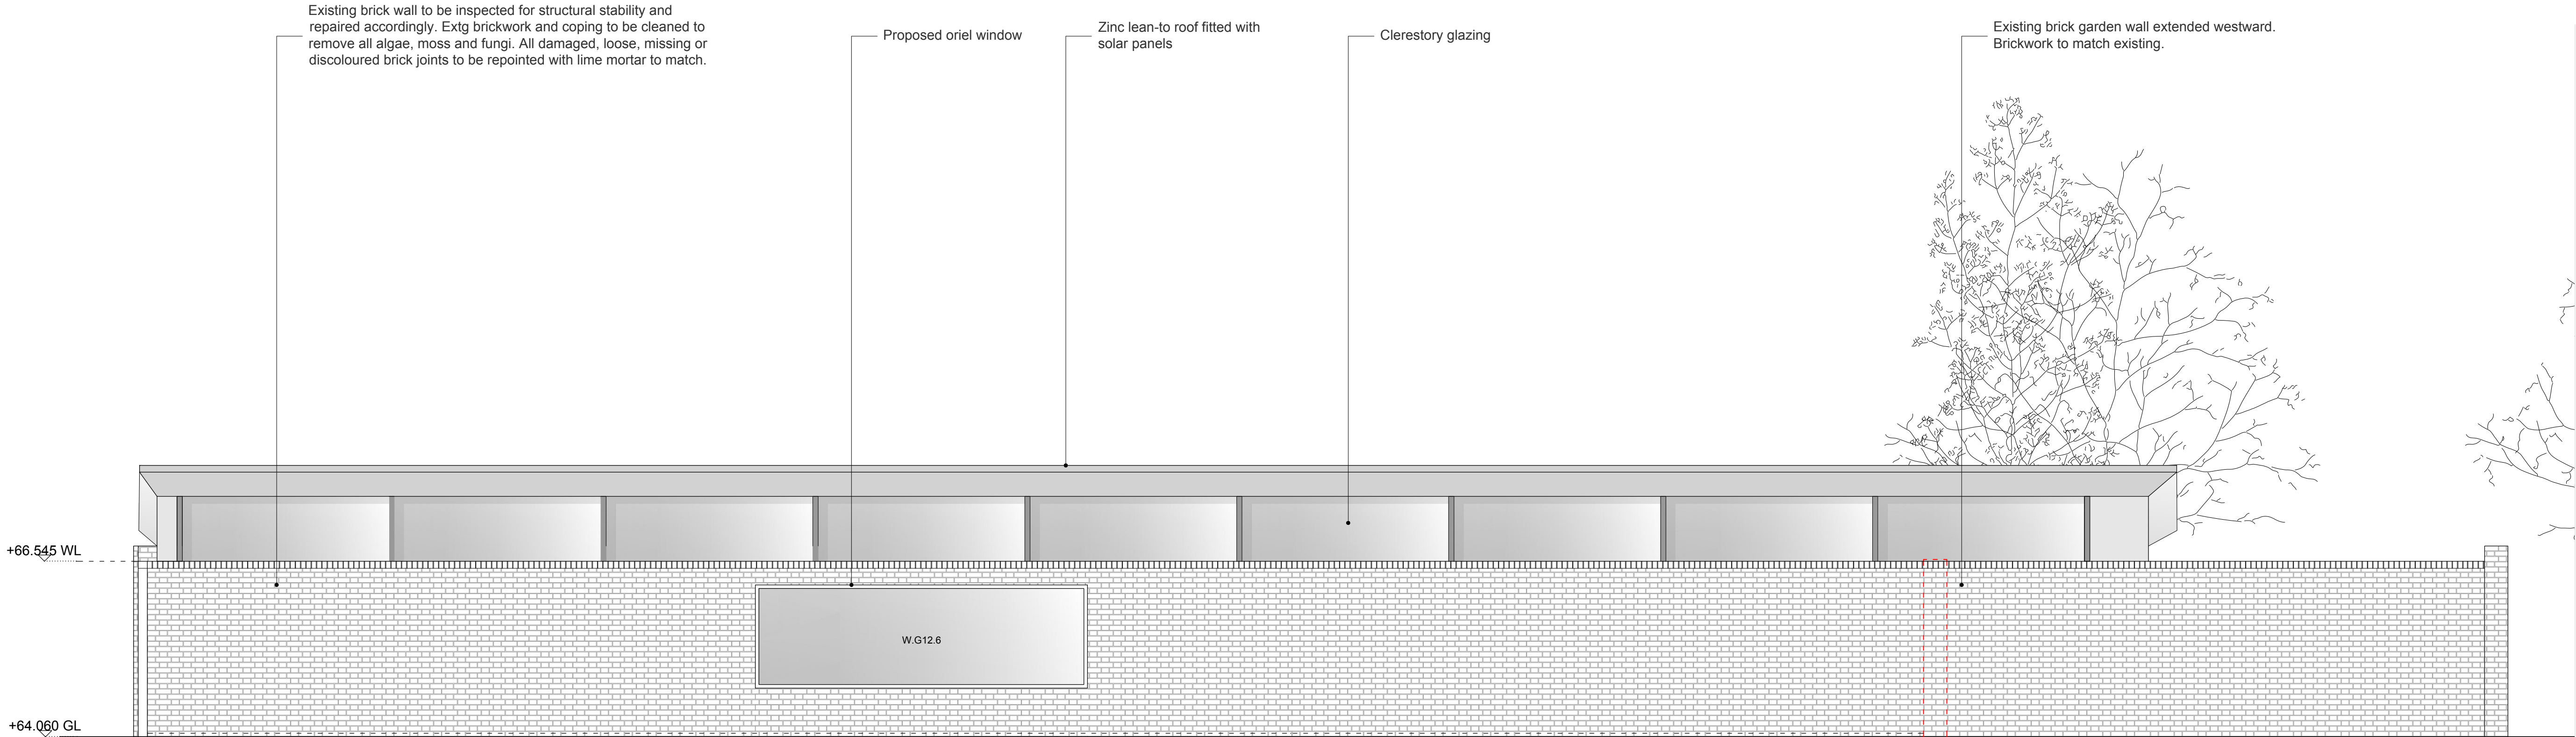

01 Proposed North Elevation
1:50 @ A1 ; 1:100 @ A3

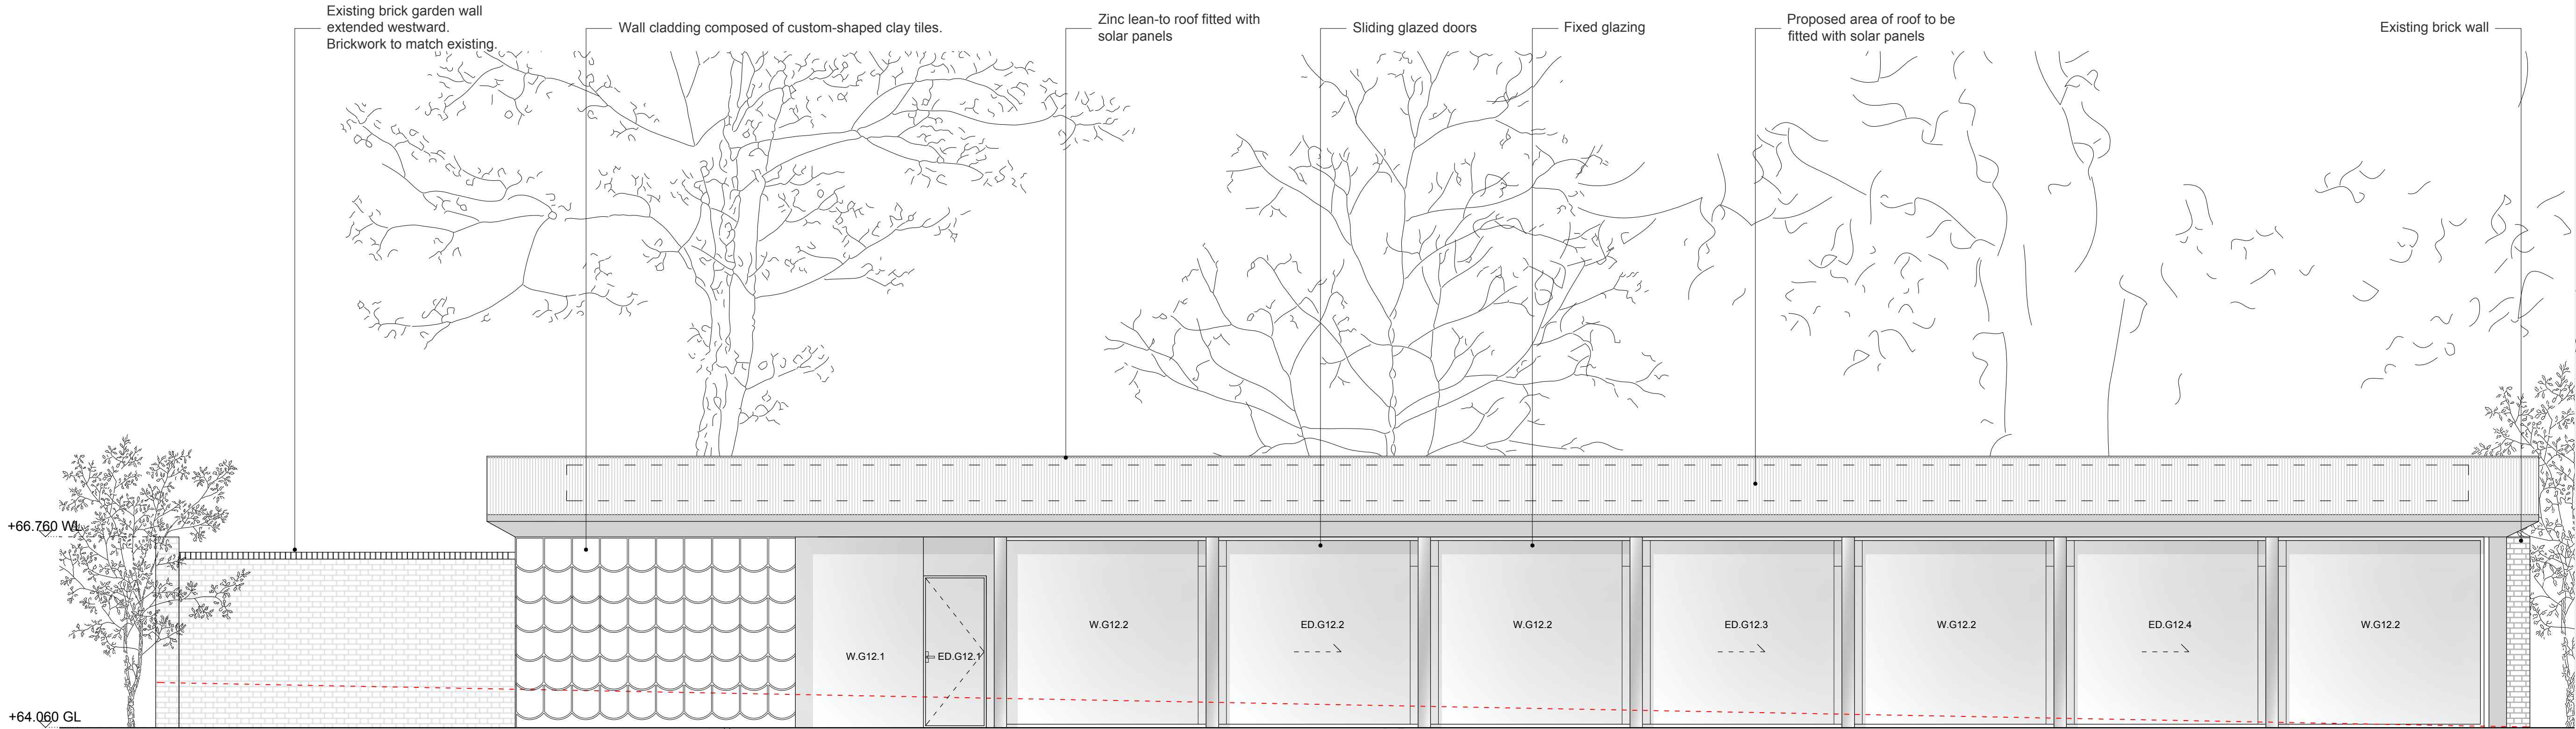

02 Proposed South Elevation
1:50 @ A1 ; 1:100 @ A3



BL	Beam Level
CL	Ceiling Level
FL	Floor Level
DP	Down Pipe
HWC	Hot Water Cylinder
SVP	Soil Vent Pipe
RWP	Rain Water Pipe
RWO	Rain Water Outlet
	Proposed Walls
	Existing Walls
	Demolition

This drawing is to be used for planning purposes only.
Not for construction.

This drawing is the property of Richard Parr Associates.
Copyright is reserved by them and the drawing is issued
on the condition that it is not copied, reproduced,
retained or disclosed to any unauthorised person, either
wholly or in part without written consent.

© Copyright Richard Parr Associates

Checked by
FL
Date

Description
Rev

Job No
335

Project
Sunte House

Title
Pool House Proposed North
& South Elevations


Drg No
335_PH_DR_00_200

Scale
1:50 @ A1 ; 1:100 @ A3

Date of First Issue
18.06.25

Rev
P01

Status
Planning

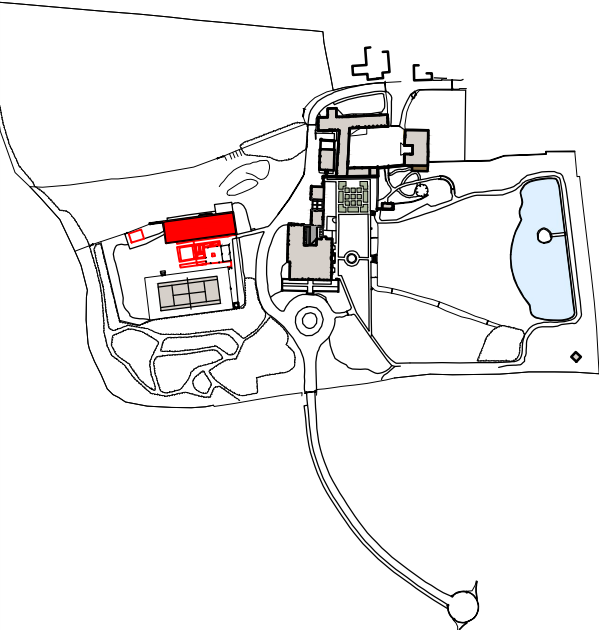

**RICHARD PARR
ASSOCIATES**

studio@richardparr.com
+44 (0)1453 860200
richardparr.com
@richardparrassociates

+ COUNTRY
Easter Park
Nympsfield, Stonehouse
Gloucestershire GL10 3UL

TOWN
The People's Hall
Studio 5, 2 Olaf Street
London W11 4BE