


ROOF PROFILE - 1:200

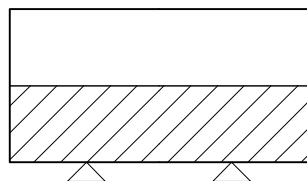

HEAVY DUTY DOORS
WITH LOUVRE PANELS




FRONT ELEVATION

HEAVY GAUGE GALVANISED
VENTILATION GRILLES




SIDE ELEVATION


HEAVY GAUGE GALVANISED
VENTILATION GRILLES

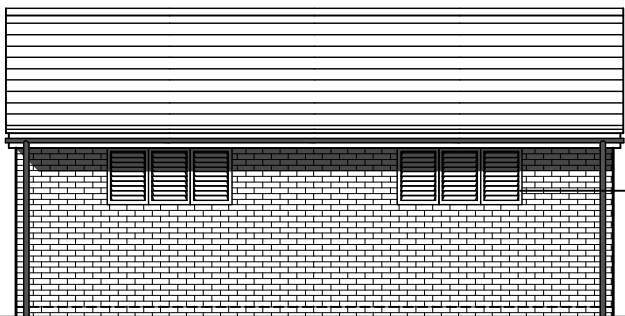

REAR ELEVATION

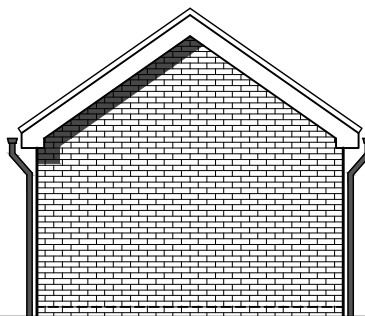

SIDE ELEVATION

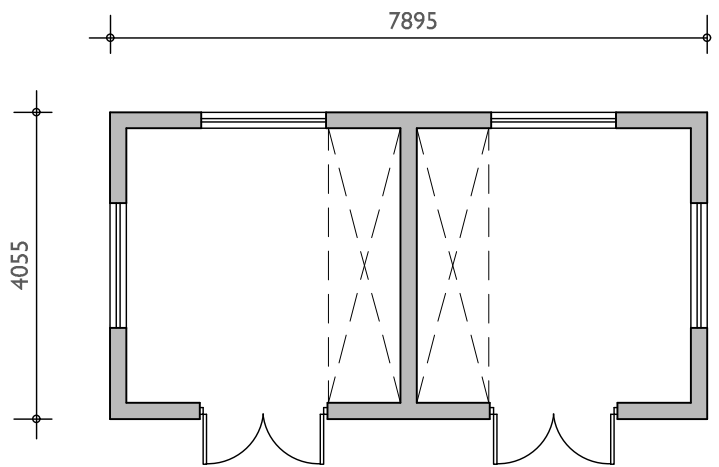


FLOOR PLAN

Housetype Name: SUB STATIONS			
Occupancy:			
Gross Area ft²:	Gross Area m²:	Net Area ft²:	Net Area m²:

For Colours of Material See External Finishes Layout (CB_96_282_008)	
Primary Material:	STRETCHER BOND MASONRY BRICKWORK.
Feature Material:	
Architectural Detail:	
Window & Door Frames:	
Fascia, Soffit & Bargeboard:	WHITE UPVC BOXED EAVES ROOFING SYSTEM.
Architectural Ornaments:	
Guttering & Drainage:	BLACK UPVC DRAINAGE SYSTEM.

Plot Numbers:

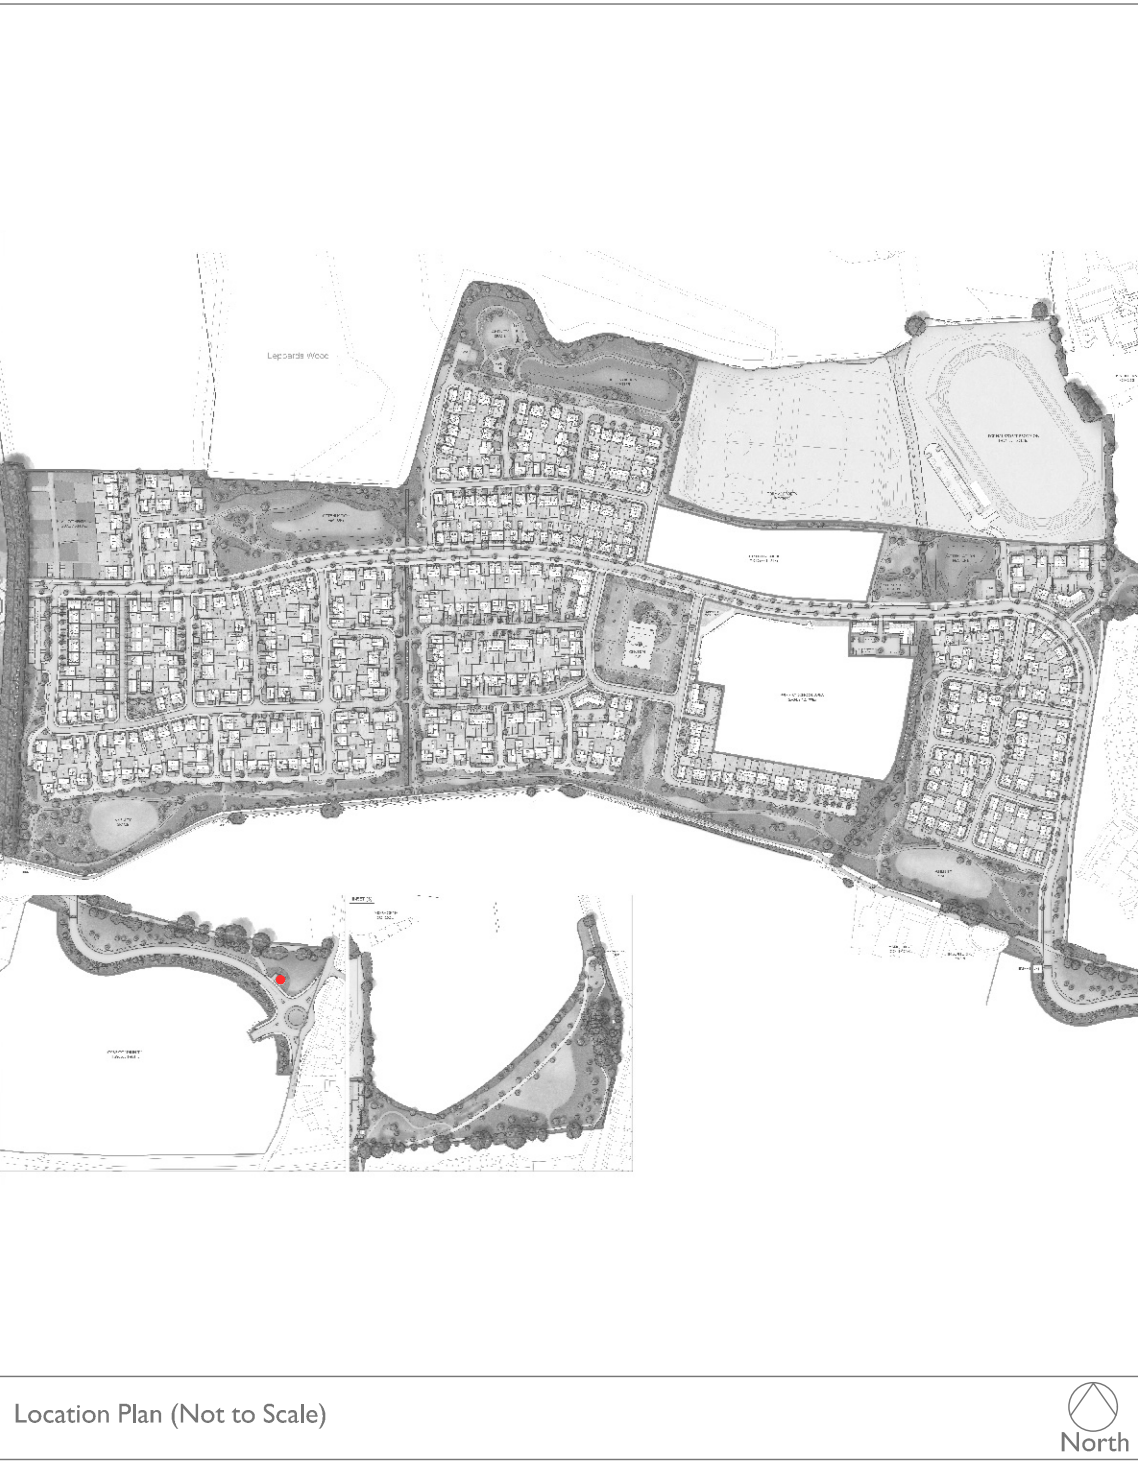

Scale @ A1:

0

1

2

3

4

5m

Scale 1:100

Rev

Date

Drawn

Checked

B

22.04.26

LRD

BB

NEW DRAWING ADDED TO RE-SUBMISSION ISSUE.

Date: APRIL 2026

Drawn by: LRD

Dwg No: CB_96_282_SUB_02

Checked by: BB

Rev: B

Project:

LAND WEST OF IMBERHORNE LANE,
EAST GRINSTEAD

Title:

SUB STATIONS
ELEVATIONS & FLOOR PLANS

Client:

Vistry Homes

Please note these drawings are not for construction but for concept design and planning applications purposes only.
Cooper Baillie Limited - Cornleigh House, 24 Guildford Road, Bagshot, Surrey GU24 0JN - Telephone 01276 400039 - www.cooperbaillie.co.uk
This drawing and the works depicted are the copyright of Cooper Baillie Ltd and may not be reproduced or awarded, except by written permission. No liability will be accepted for any damage made by other persons.