




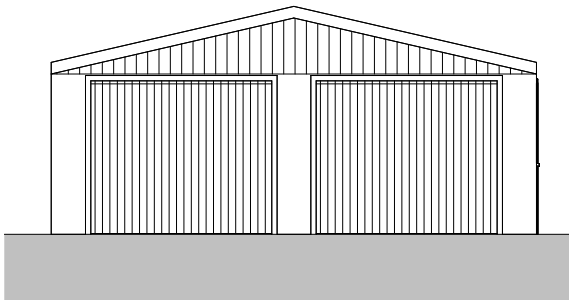


Garage - Existing South Elevation
1 : 100

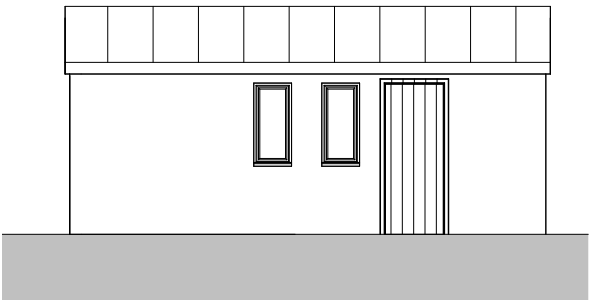


Garage - Existing East Elevation
1 : 100

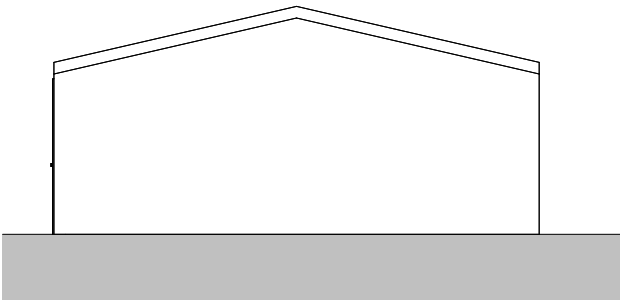


Garage - Existing North Elevation
1 : 100

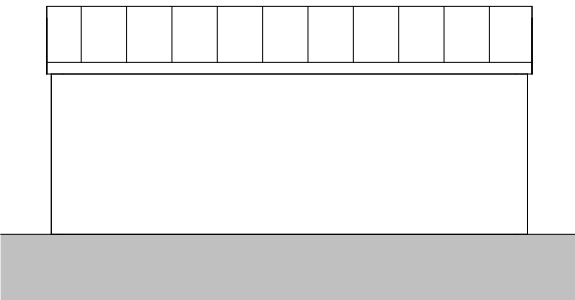


Garage - Existing West Elevation
1 : 100

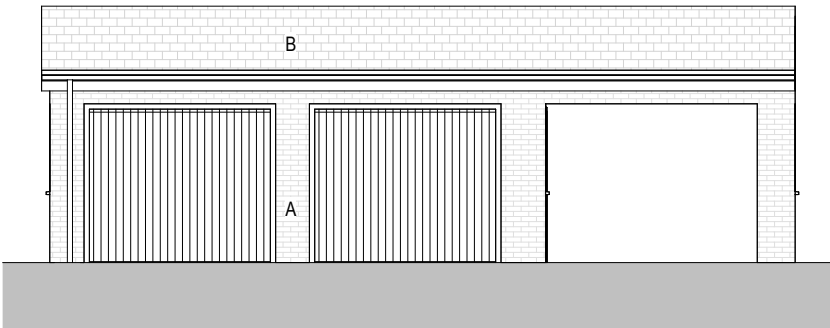


Garage - Proposed South Elevation
1 : 100

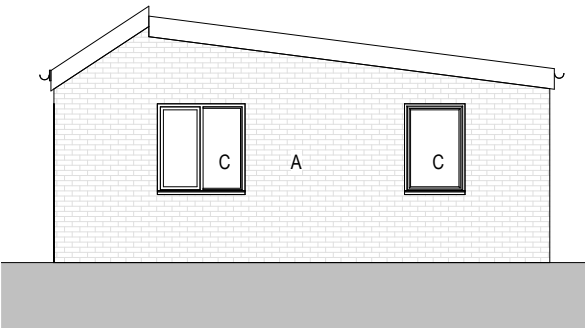

Garage - Proposed East Elevation
1 : 100

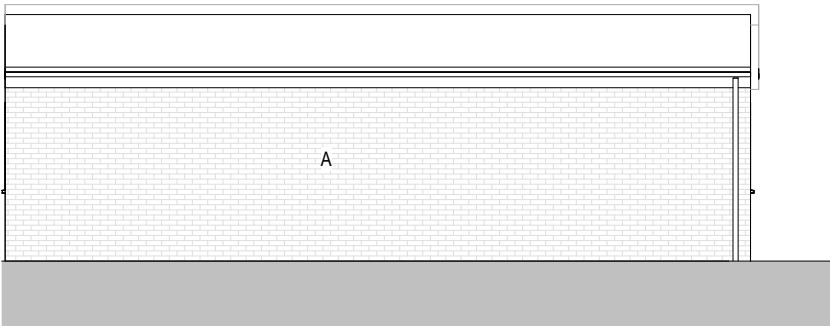

Garage - Proposed North Elevation
1 : 100

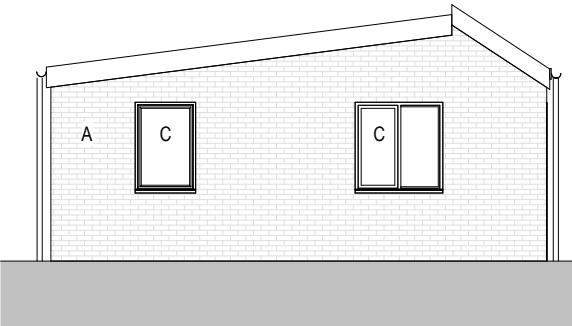

Garage - Proposed West Elevation
1 : 100

Revisions			
No.	Description	Date	By
1	PLANNING	15-11-24	

Notes:

GENERAL NOTES:

All dimensions & levels are preliminary and approximate and subject to utilities search, legal boundaries and detailed layouts/ design development through consultation.

Dimensions are to be checked on site by contractor & sub contractors prior to commencement of work, any discrepancies are to be highlighted immediately to the architects.

- KEY
- A - Brickwork to match existing
 - B - Tiles to match existing
 - C - Glass
 - C* - Obscured Glass
 - D - Inset Solar Panels
 - E - Conservation Style Rooflight
 - F - Off white pebble dash
 - G - Lead Porch



Scale: As indicated @ A3

Project No. 520 Project Name: Culvers

Drawing Name: Existing and Proposed Elevations

Drawing No. P014 Revision: P1 Suitability Description: PLANNING

Drawn: MS Checked: GF Orig Paper Size: A3