




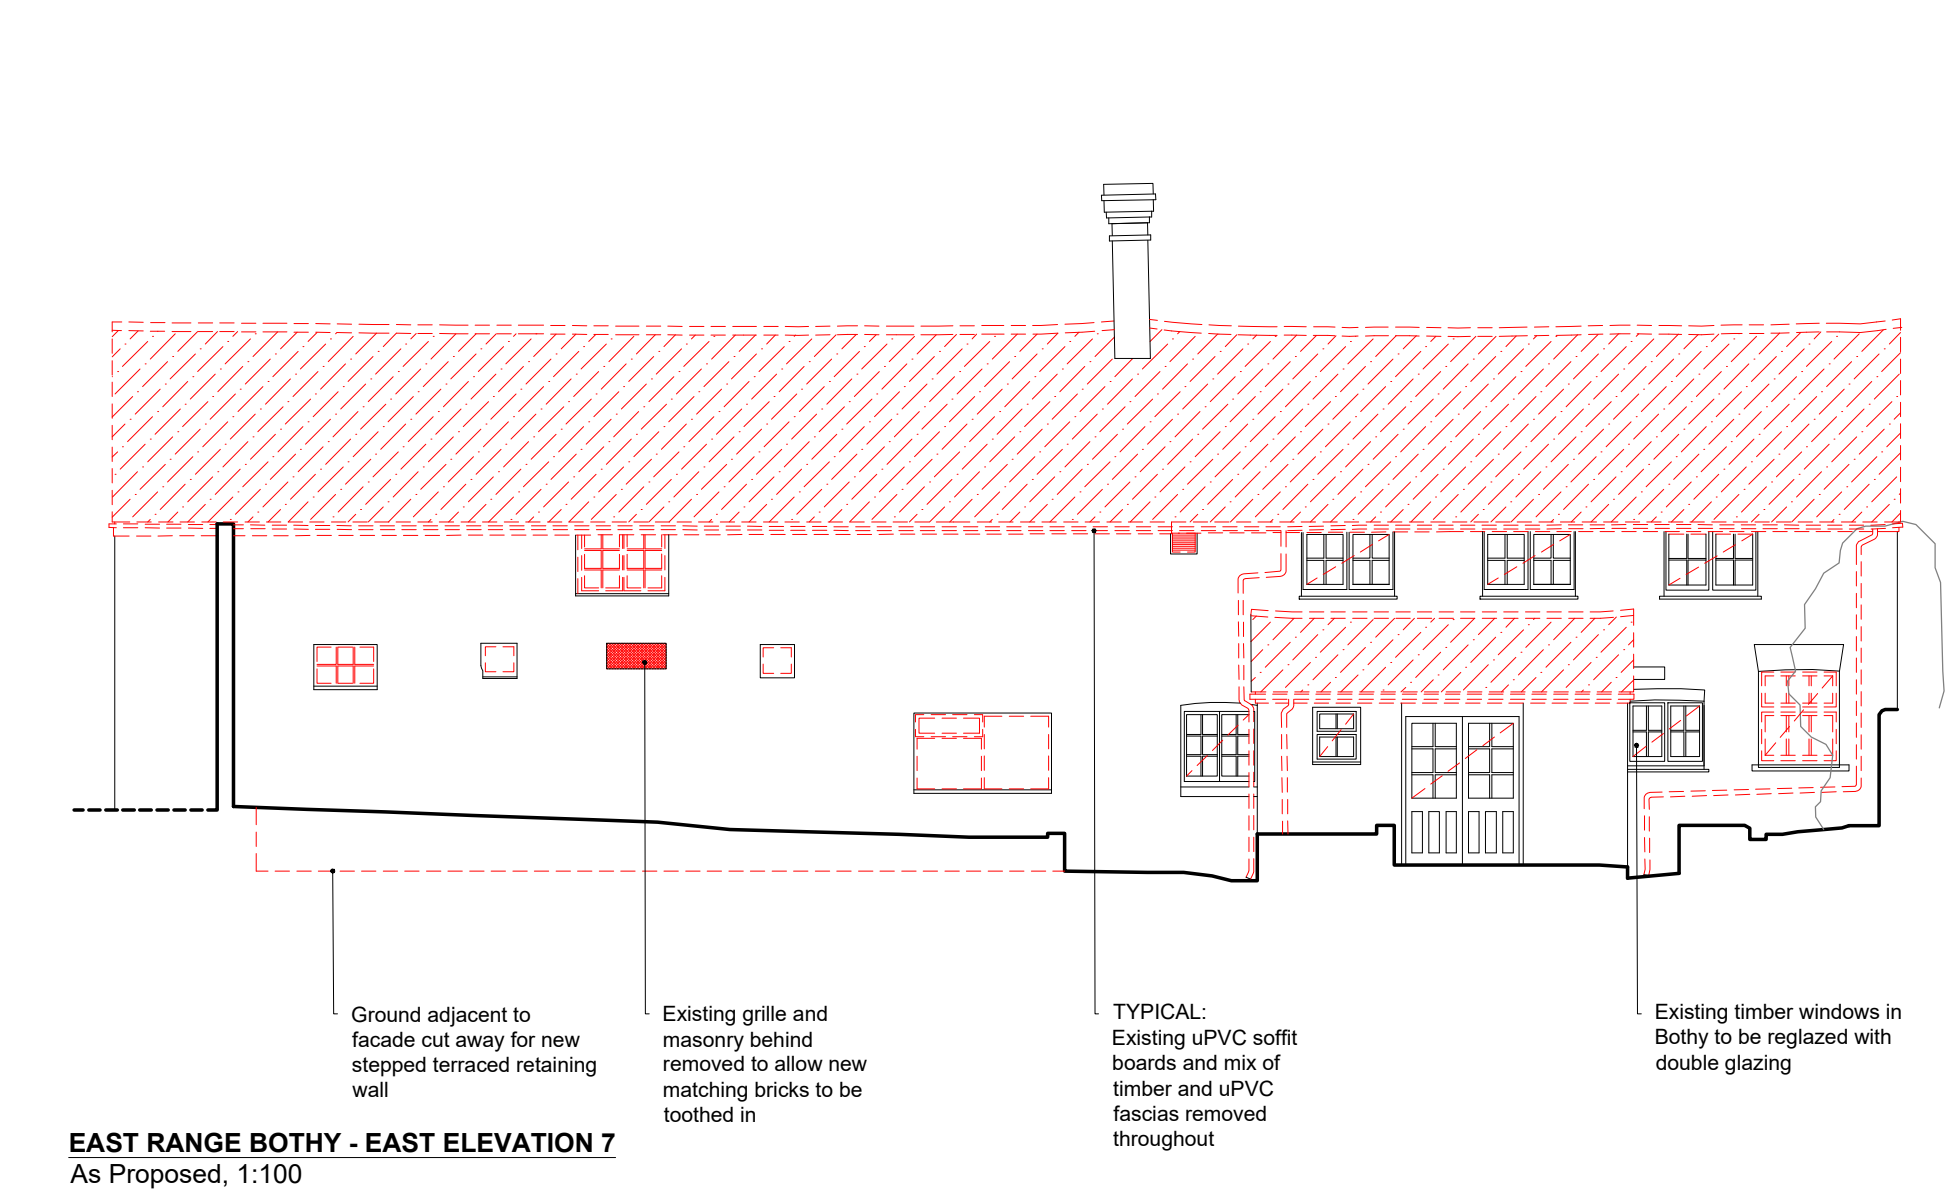


EAST RANGE BOTHY - EAST ELEVATION 7
As Proposed, 1:100

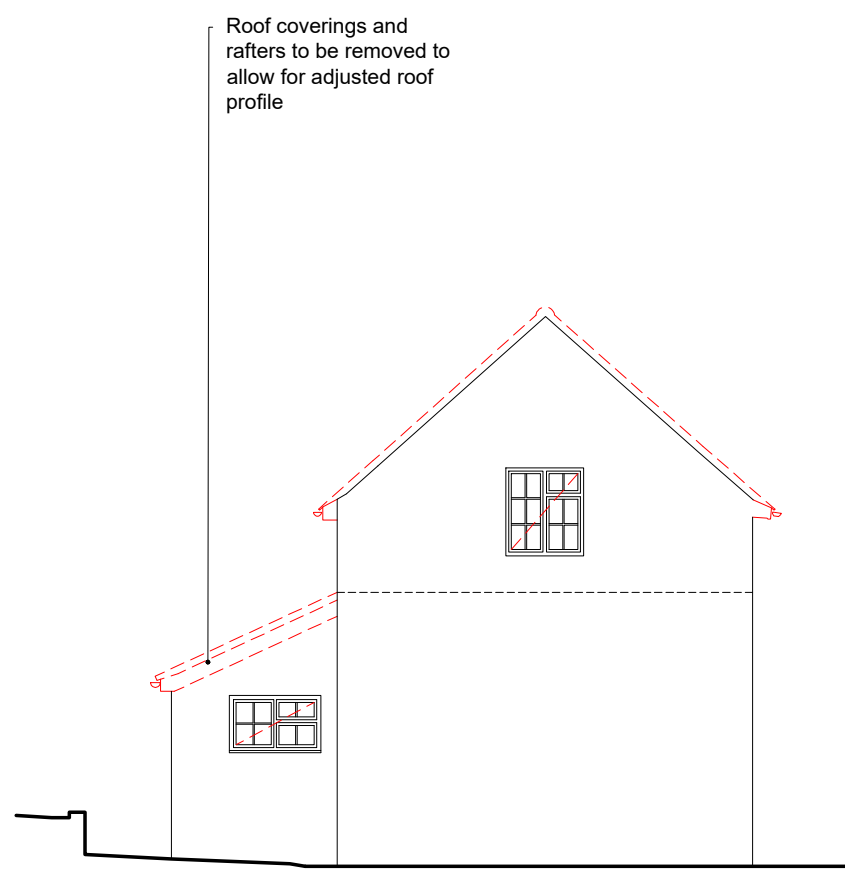


EAST RANGE BOTHY - NORTH ELEVATION 6
As Proposed, 1:100

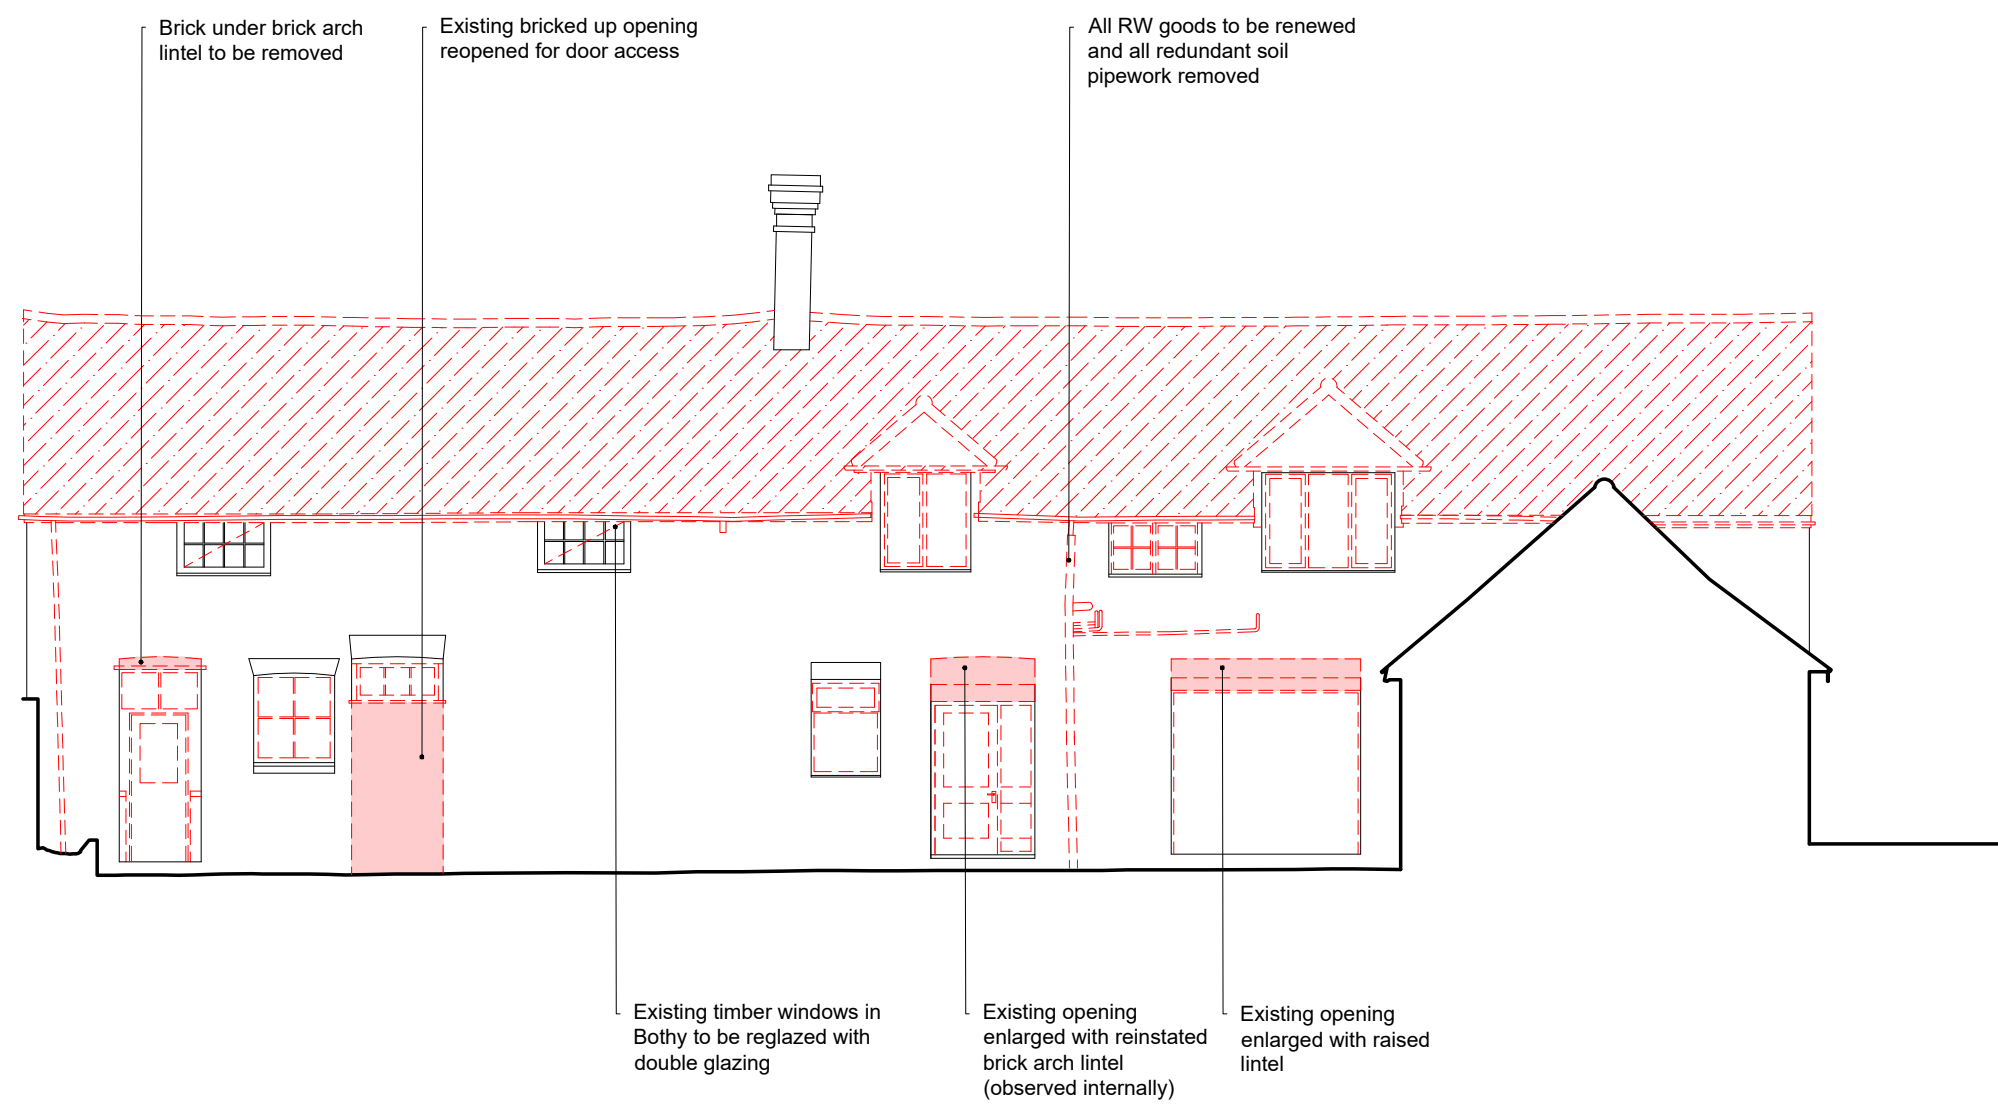


EAST RANGE BOTHY - WEST ELEVATION 7
As Proposed, 1:100

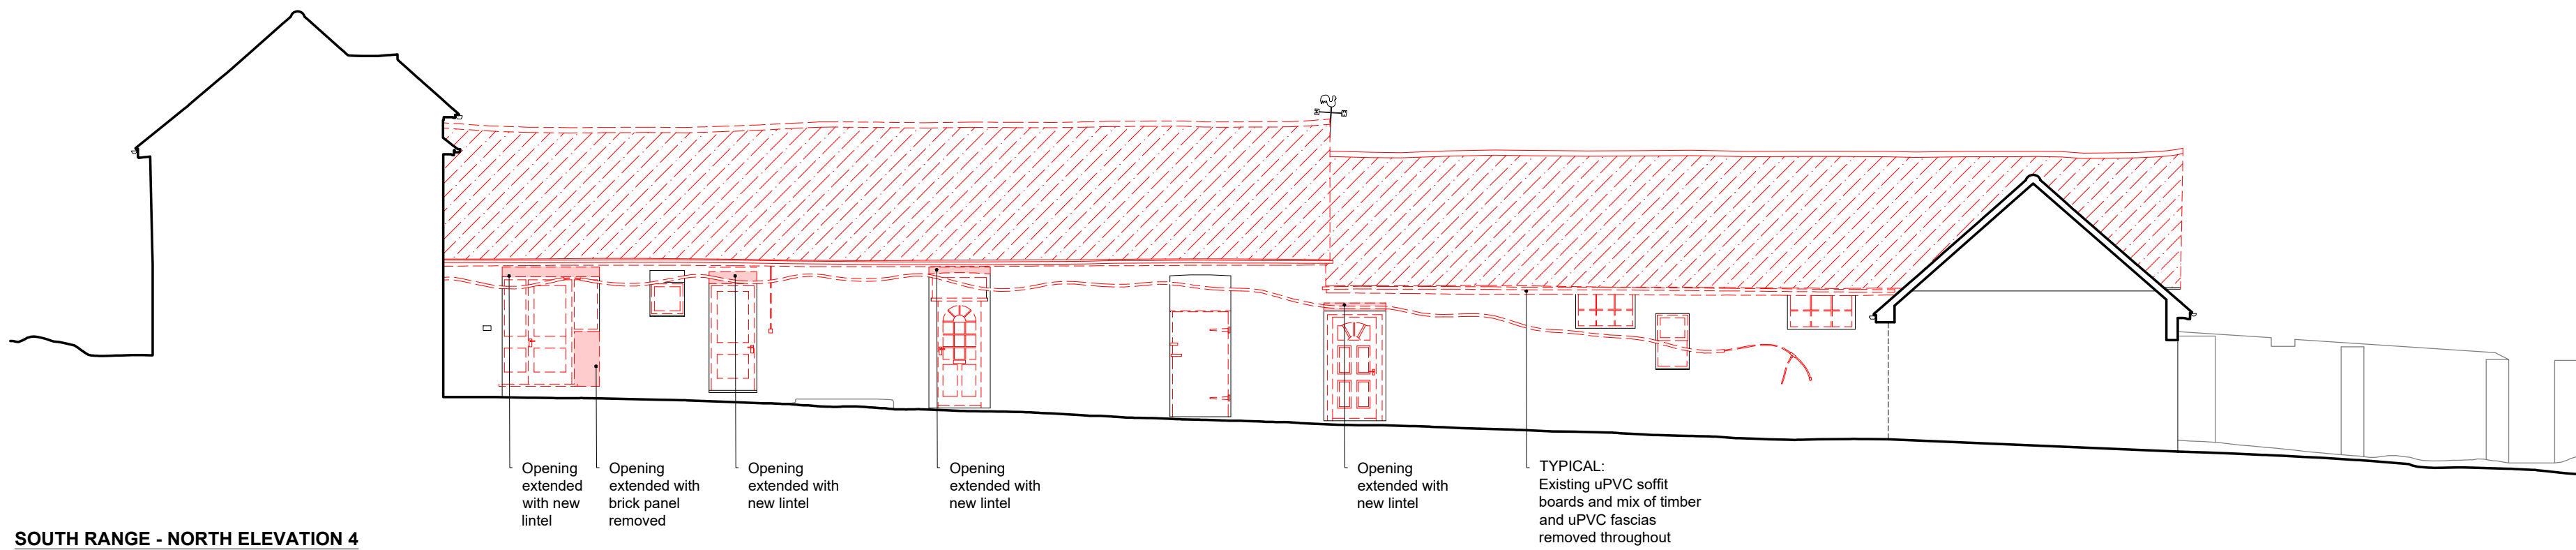

SOUTH RANGE - NORTH ELEVATION 4
As Proposed, 1:100

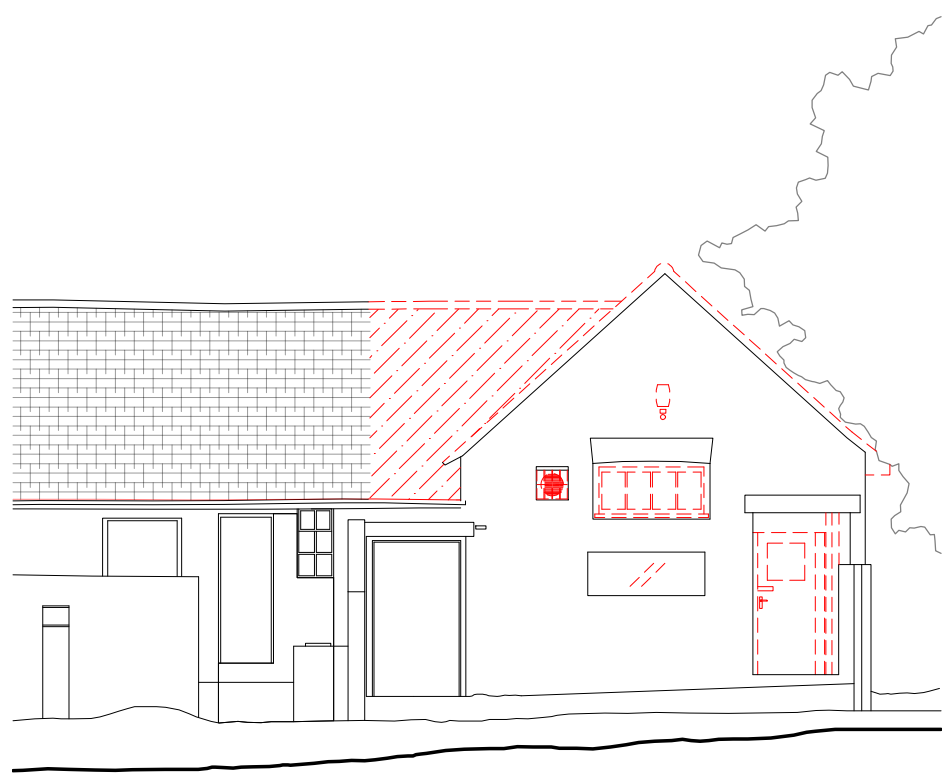


SOUTH RANGE GABLE - WEST ELEVATION 1
As Proposed, 1:100

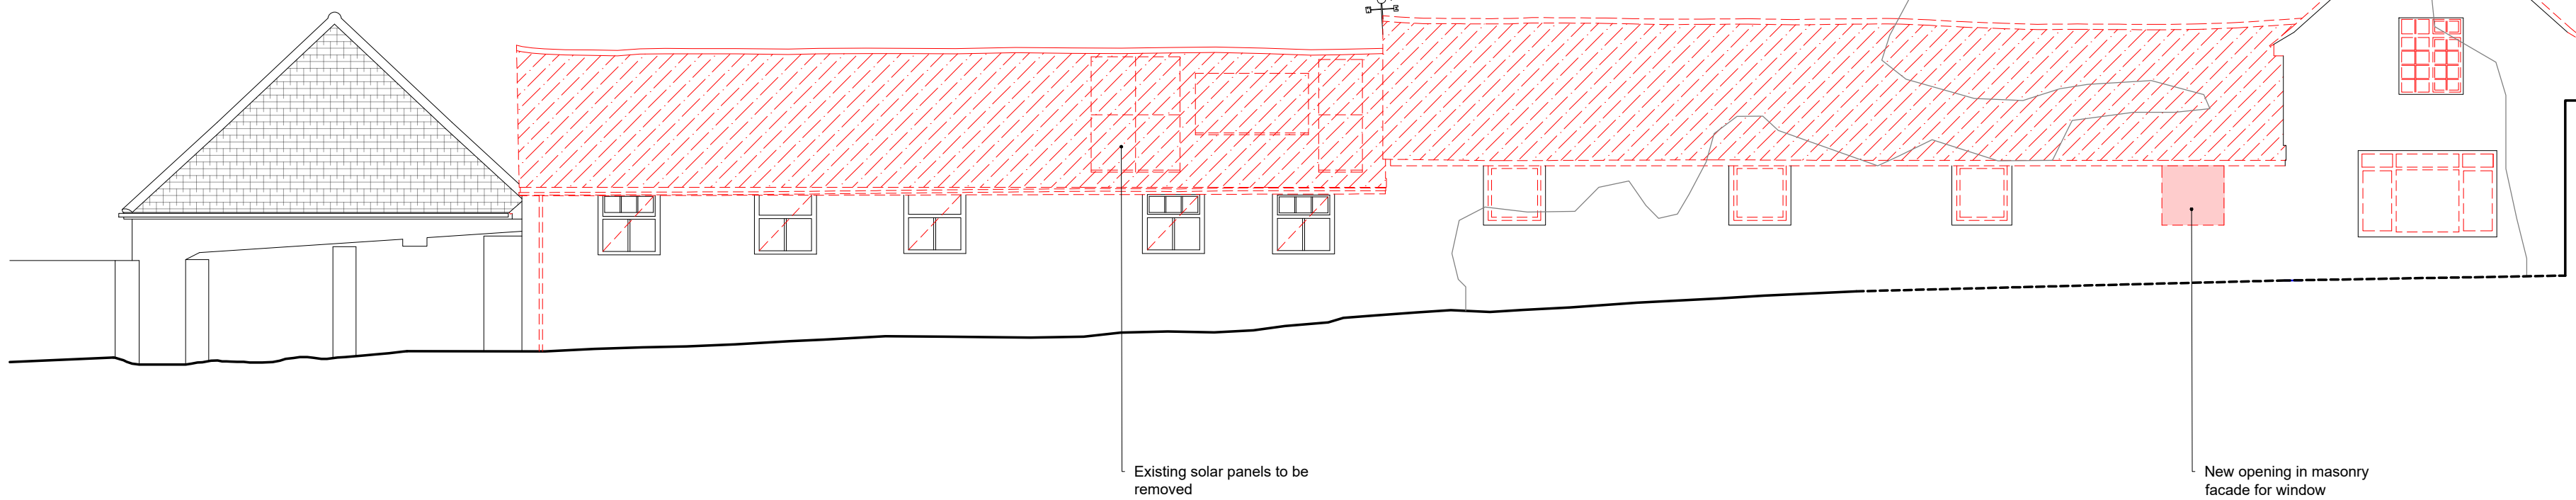

SOUTH RANGE - SOUTH ELEVATION 8
As Proposed, 1:100

GENERAL NOTES:

1. Do not scale from this drawing. Use figured dimensions only. Contractor to check dimensions on site prior to construction and notify CA of any discrepancy.
2. This drawing is to be read in conjunction with all other relevant contract drawings, specifications & Schedules.
3. If in doubt: Ask
4. Martin Ashley Architects shall be notified in writing of any discrepancies.

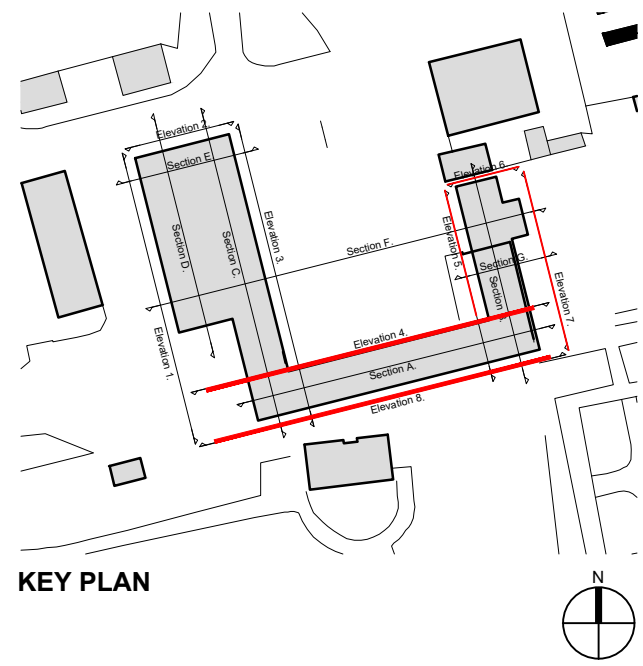

KEY

- CAREFUL DEMOLITION OF MASONRY
- CAREFUL DEMOLITION OF FABRIC INC. WINDOWS, DOORS, STAIRS
- ROOF COVERINGS TO BE REMOVED INCLUDING, TILES, FELT, BATTENS - TILES TO BE SALVAGED AND SORTED FOR POTENTIAL REUSE
- EXISTING TIMBER WINDOW TO BE REGLAZED OR REPLACED, REFER TO WINDOW SCHEDULE

-	Feb '26	Planning Submission	PW
Rev.	Date	Reason For Issue	Chk

Status

PLANNING

MARTIN ASHLEY
ARCHITECTS

745, 7th Floor, Regal House, 70 London Road, Twickenham,
Middlesex, TW1 3QS
T +44 (0) 20 8948 7788
www.ma-arch.co.uk

Client

ROYAL BOTANIC GARDENS KEW
WAKEHURST

Project

HAVELOCK FARM

Title

DEMOLITION ELEVATIONS
EAST RANGE BOTHY & SOUTH
As Proposed

Date	February 2026	Scale	1:100 @ A1
Checked By	PW	Drawn By	EM
Drawing Number	2280-02/03/04	Revision	-