

- GENERAL NOTES:**
1. Do not scale from this drawing. Use figured dimensions only. Contractor to check dimensions on site prior to construction and notify CA of any discrepancy.
 2. This drawing is to be read in conjunction with all other relevant contract drawings, specifications & Schedules.
 3. If in doubt: Ask
 4. Martin Ashley Architects shall be notified in writing of any discrepancies.

KEY

- | | |
|---|---|
|  | <p>Proposed new warm roof insulation and clay tile coverings. Generally, roofs to be raised by 85mm with new 60mm above rafter installation and 25mm thick counter batten, unless stated otherwise.</p> |
|  | <p>Roof to be tiled with % replacement of existing salvaged and sorted rib tiles (assumed 50% for reuse).</p> |
|  | <p>New Spicer handmade peg tiles (Honeywell, Hambury range) with client supplying 700m2.</p> |
|  | <p>Photovoltaic (PV) panels</p> |

-	Feb '26	Planning Submission	PW
Rev.	Date	Reason For Issue	Chk

Status

PLANNING



745, 7th Floor, Regal House, 70 London Road, Twickenham,
Middlesex, TW1 3QS
T +44 (0) 20 8948 7788
www.ma-arch.co.uk

Client

ROYAL BOTANIC GARDENS KEW
WAKEHURST

Project


HAVELOCK FARM

Title

GA PLAN
ROOF
As Proposed

Date	Scale
February 2026	1:100 @ A1
Checked By	Drawn By
PW	EM
Drawing Number	Revision
2280-02/01/04	-

© Martin Ashley Architects 2024

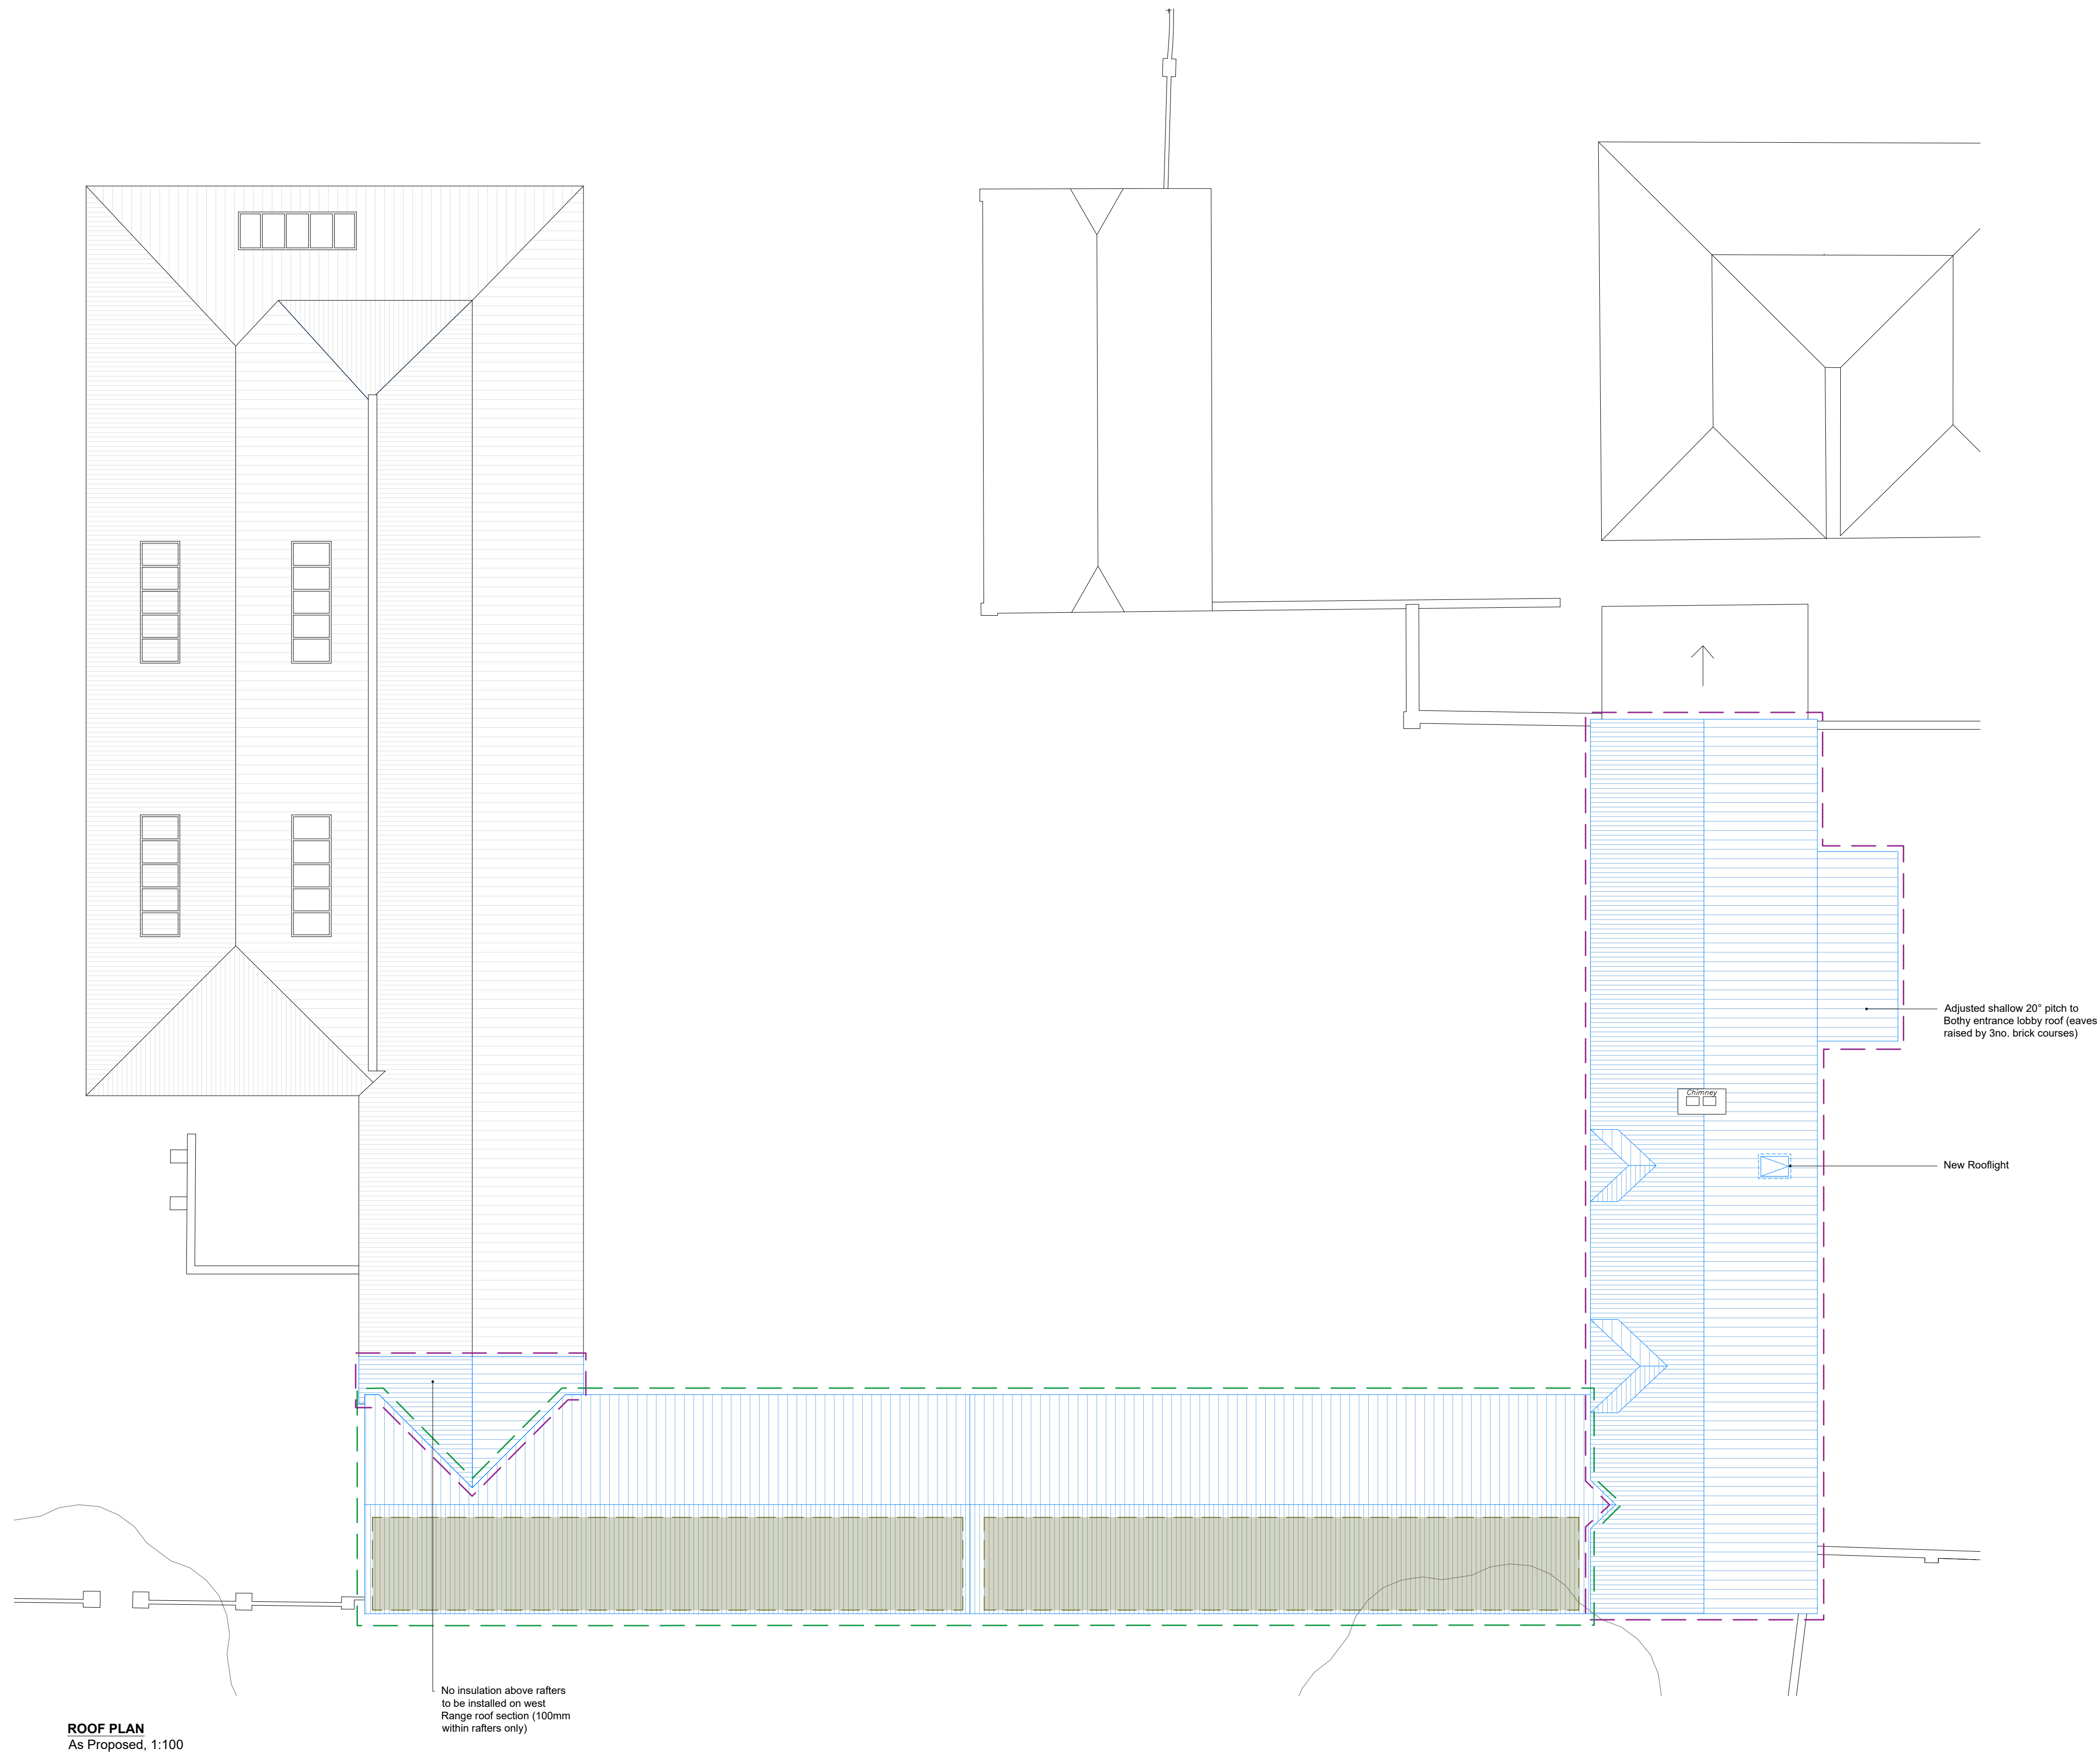

ROOF PLAN
As Proposed, 1:100

