


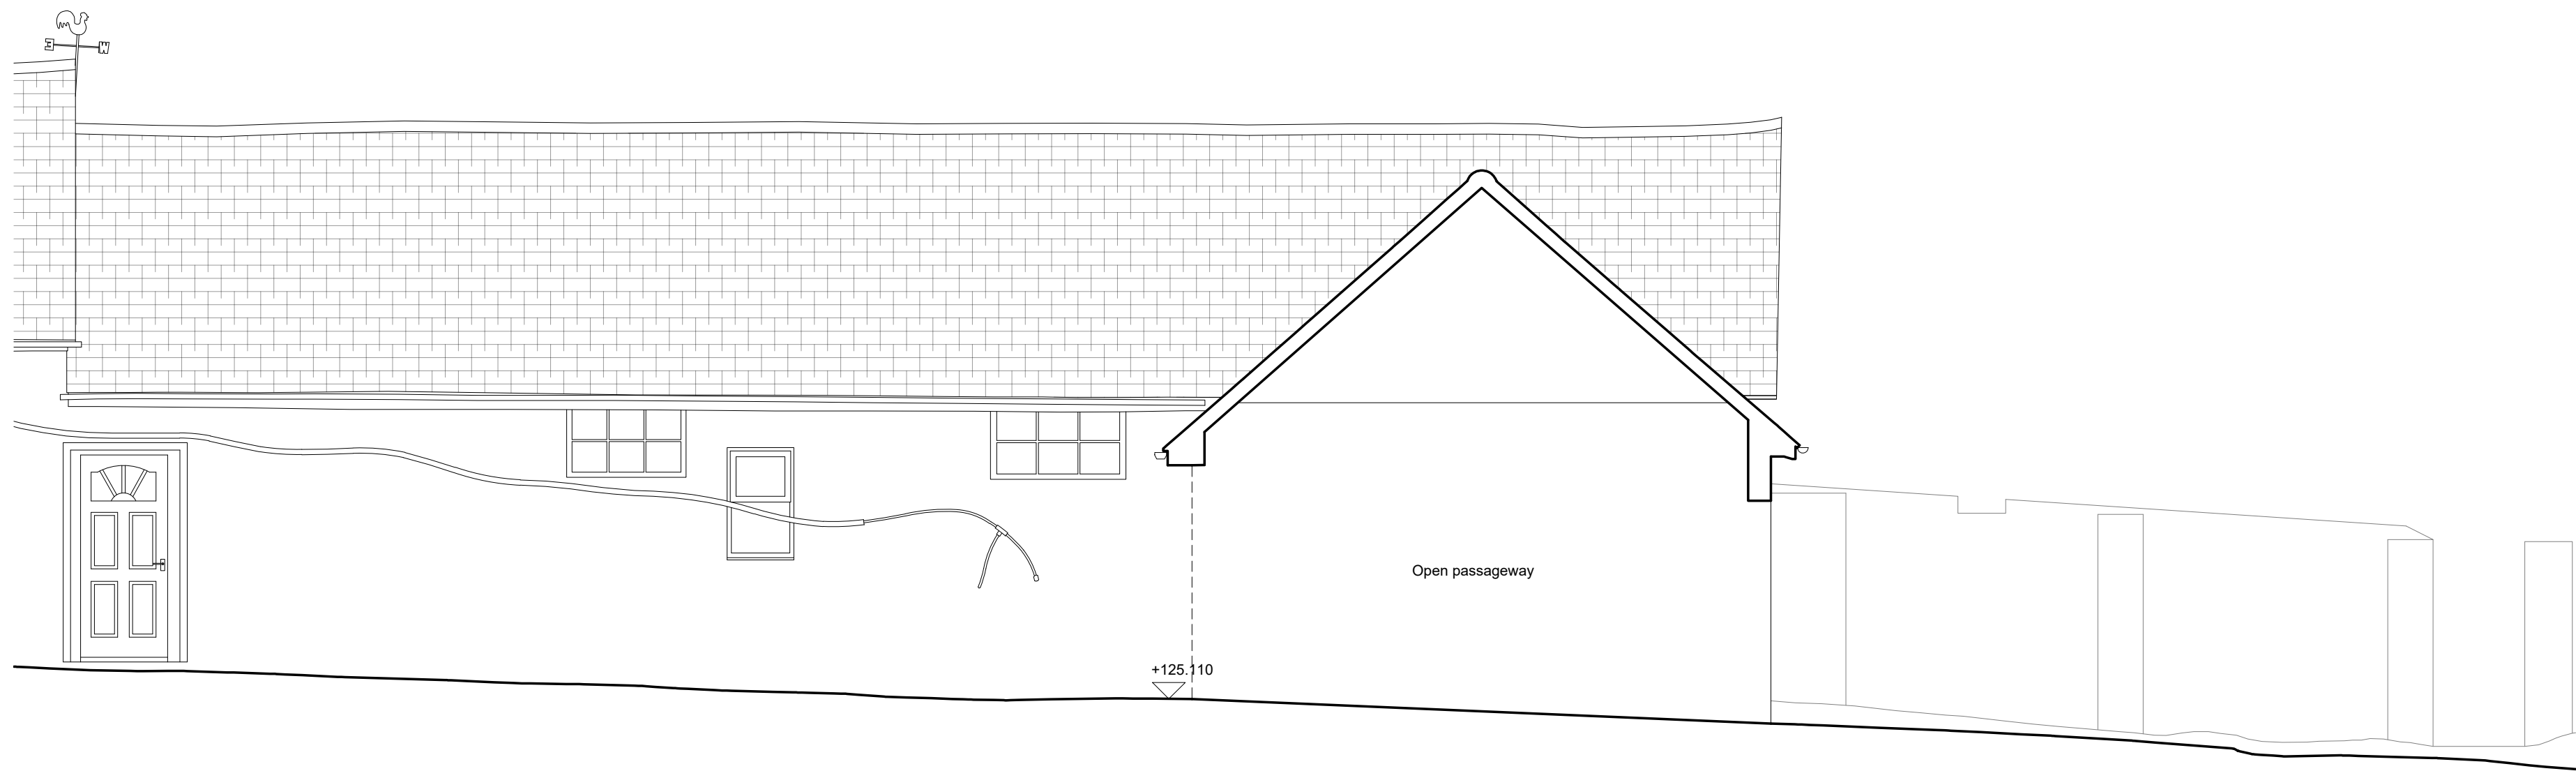

SOUTH RANGE - NORTH ELEVATION 4 (Part 1)
As Existing, 1:50




SOUTH RANGE - NORTH ELEVATION 4 (Part 2)
As Existing, 1:50



GENERAL NOTES:

1. Do not scale from this drawing. Use figured dimensions only. Contractor to check dimensions on site prior to construction and notify CA of any discrepancy.
2. This drawing is to be read in conjunction with all other relevant contract drawings, specifications & Schedules.
3. If in doubt: Ask
4. Martin Ashley Architects shall be notified in writing of any discrepancies.

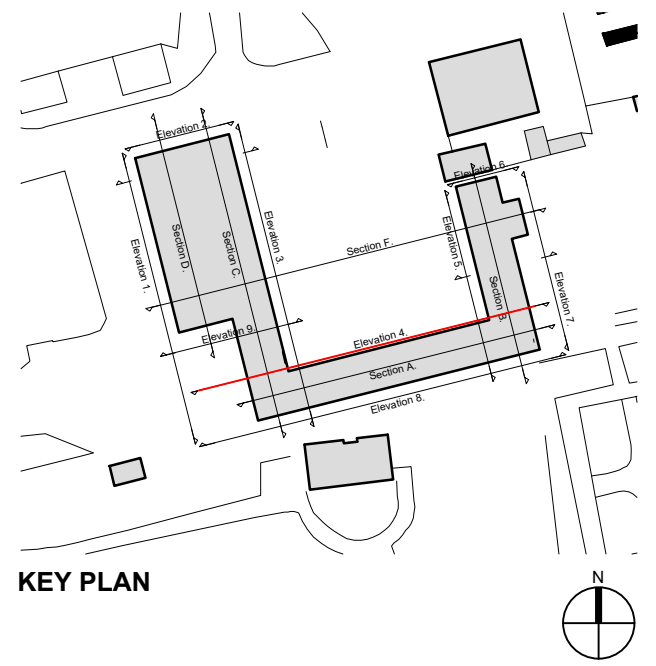

Status

PLANNING



745, 7th Floor, Regal House, 70 London Road, Twickenham,
Middlesex, TW1 3QS
T +44 (0) 20 8948 7788
www.ma-arch.co.uk

Client

ROYAL BOTANIC GARDENS KEW
WAKEHURST

Project

HAVELOCK FARM

Title

GA ELEVATIONS
South Range - North Elevation
As Existing

Date	February 2026	Scale	1:50 @ A1
Checked By	PW	Drawn By	EM
Drawing Number	2280-02/00/11	Revision	-