




S/W Elevation 1:100
Front



S/E Elevation 1:100
Side



N/E Elevation 1:100
Rear

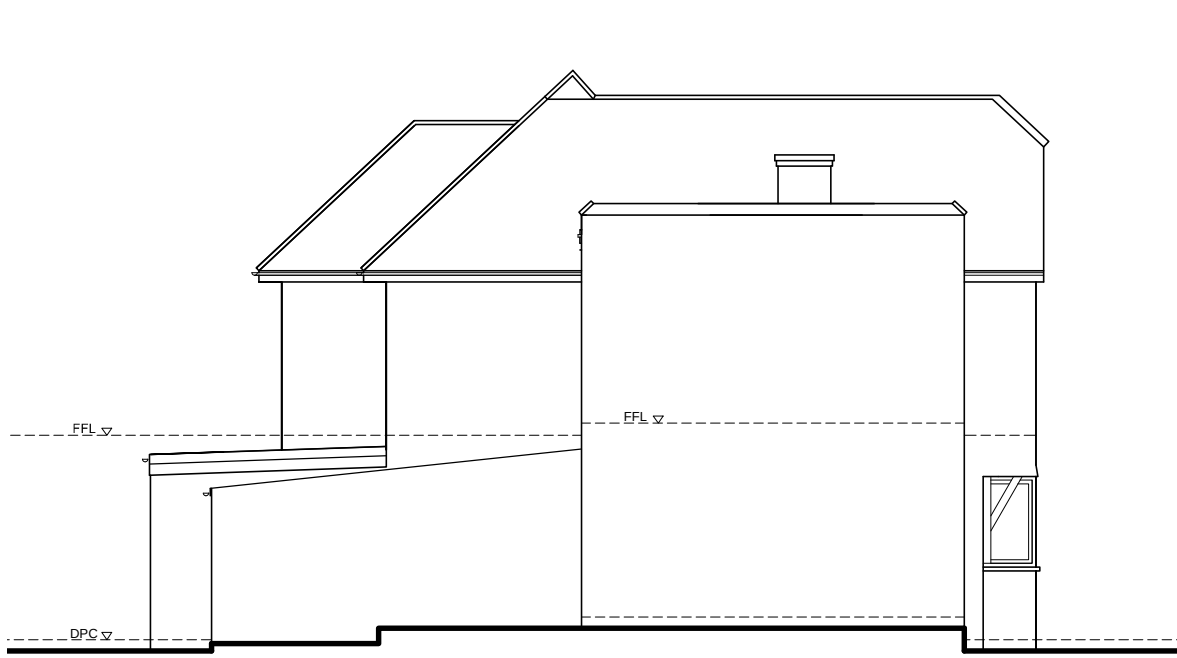


N/W Elevation 1:100
Side

NOTE:
The contractor is to check all site dimensions and levels before work starts.
Report any discrepancies.

This drawing must be read with and checked against all structural and other specialist drawings, specifications and bills of quantities.
Report any discrepancies.

The contractor is to comply with all current British Standards and Building Regulations whether or not specifically stated on these drawings.

This drawing has been produced for Mr and Dr Driscoll and is intended as part of 'FEASIBILITY/PLANNING STAGE' and is not intended for use by any other person or for any other purpose.

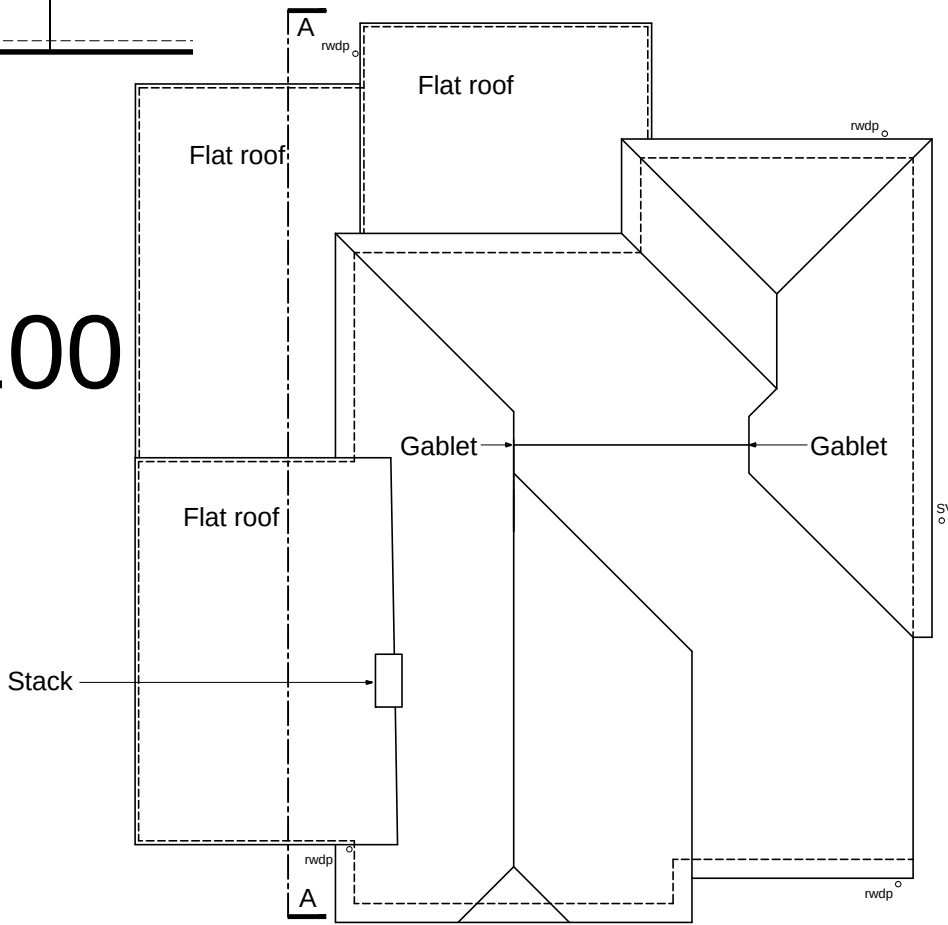

Roof Plan 1:100

Materials Key:


W/B - Weather boarding
T/H - Tile hung
F/B - Face brick



A/B Air brick
E & G Electricity and Gas meters

Boiler and flue in loft


Floor to ceiling spot heights

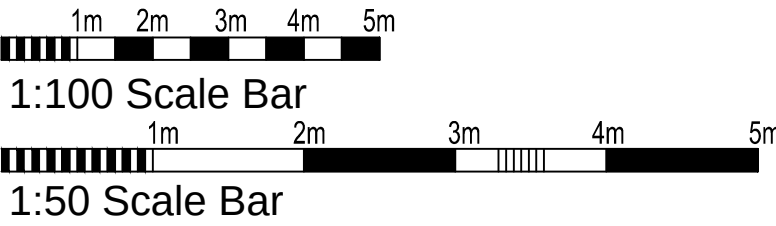


FOR PLANNING STAGE ONLY

Rev.	Date	Description	By
------	------	-------------	----


Client	Mr and Dr Driscoll
Project	Alterations To: 35 Beckworth Lane Lindfield
Drawing Title	Plans, Elevations and Simple Section as Existing
Copyright (c) 2024 of:	Sussex Architectural Services Wicket View Cuckfield Lane Warringlid West Sussex
Tel:	(01444) 461720
Email:	info@sussexarchitecturalservices.co.uk
Scale	1:100, 1:50 @ A1
Date	November 2024
Drawn	-
Drawing Number	23-140 01

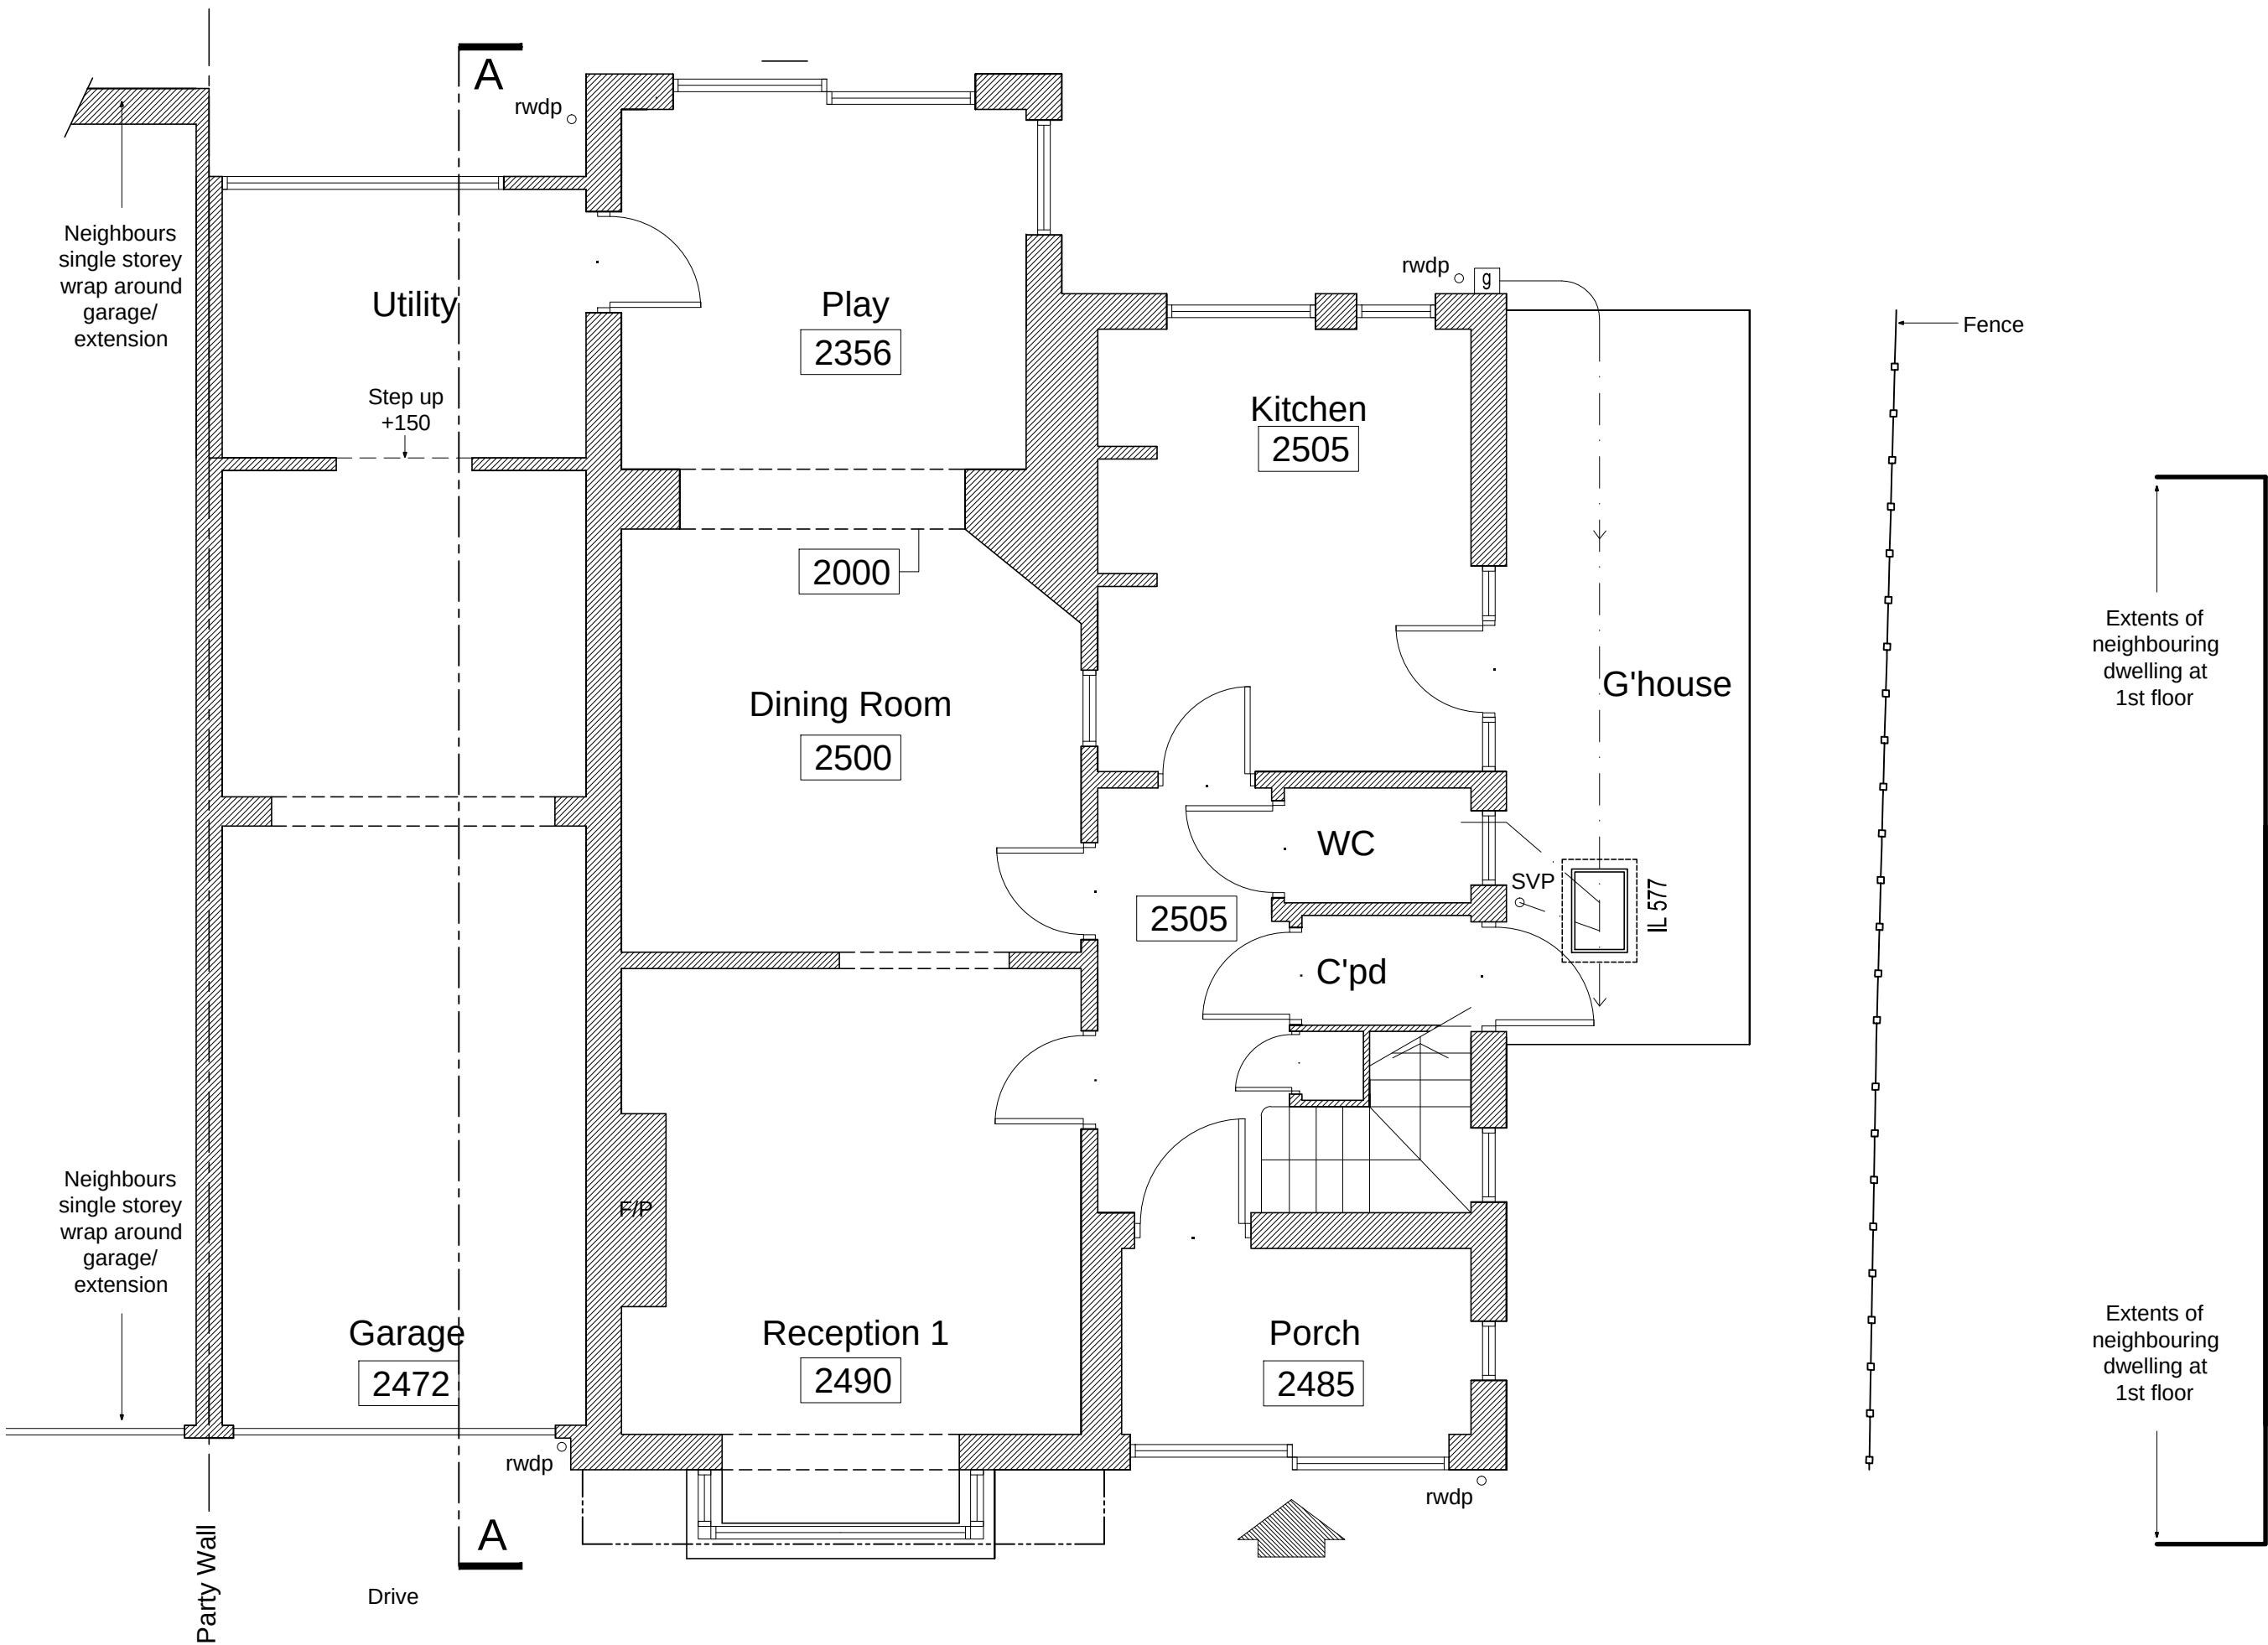

Ground Floor Plan 1:50

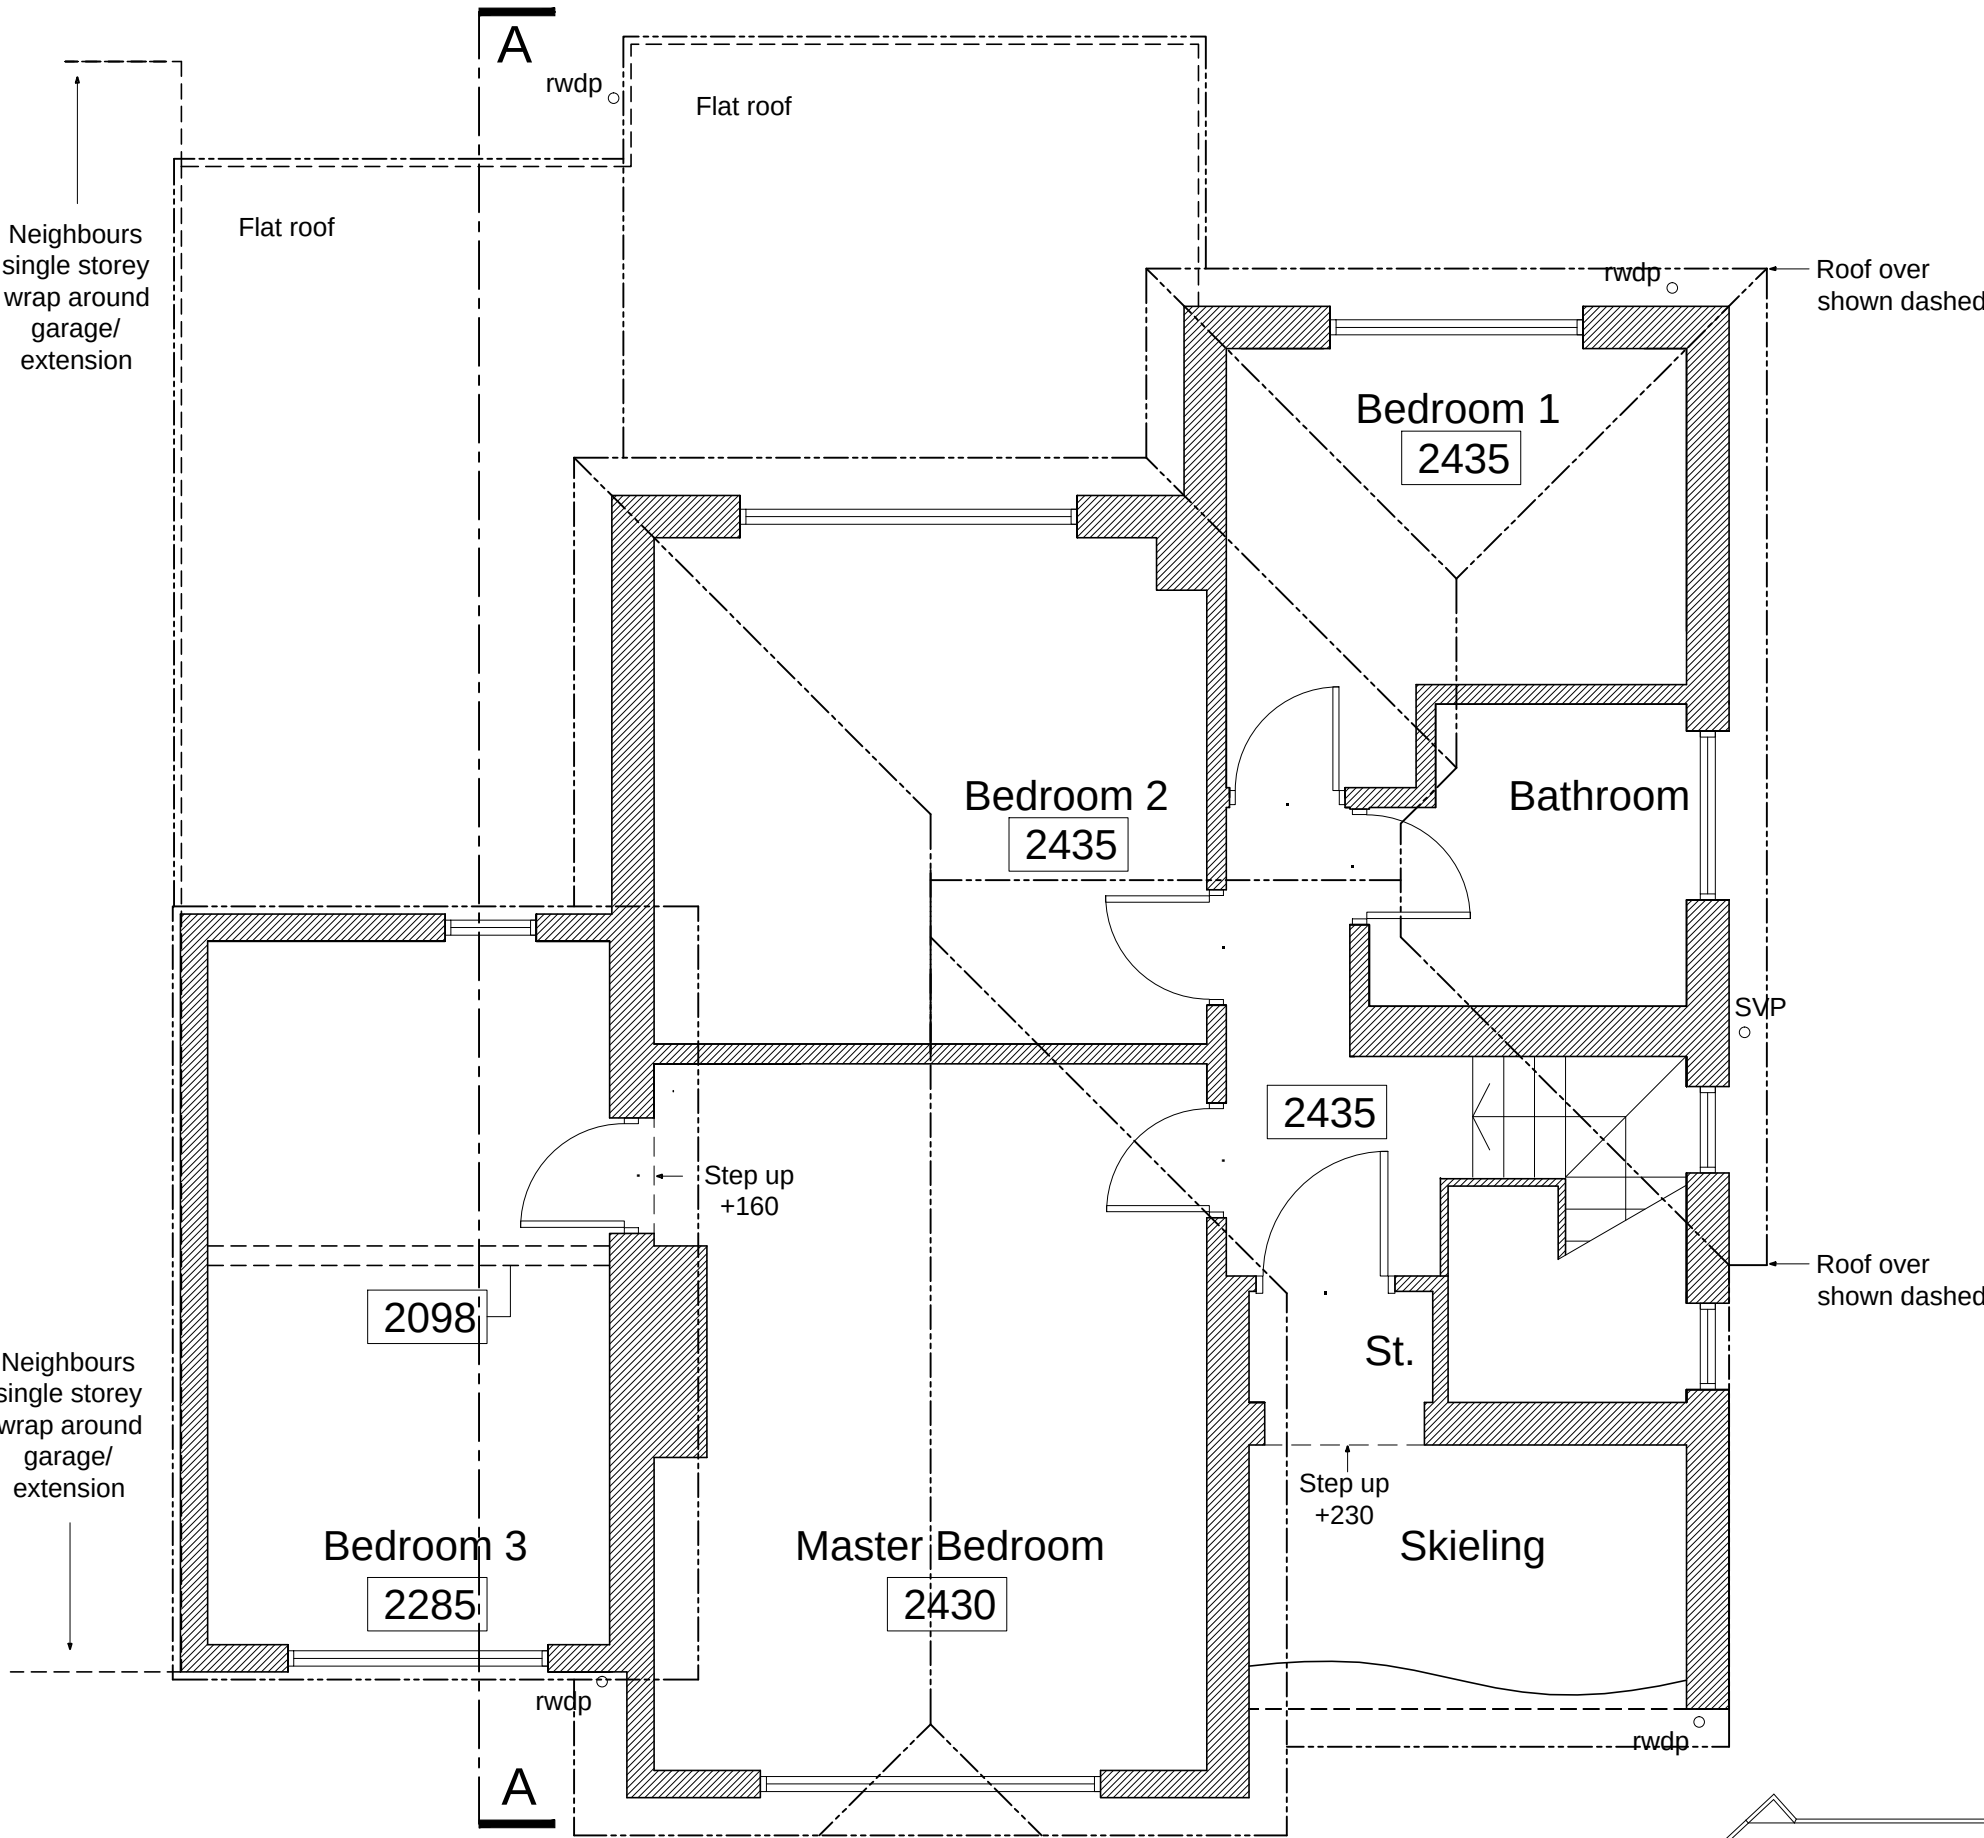

1st Floor Plan 1:50

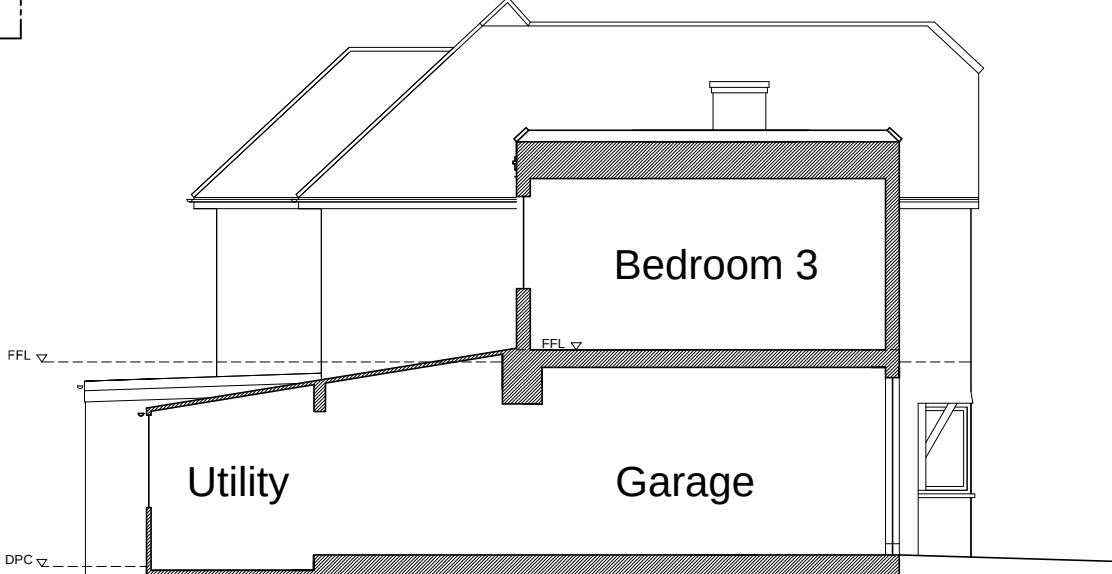

Simple Section A/A 1:100