



NOTES

- DO NOT SCALE OFF THIS DRAWING EXCEPT FOR PLANNING PURPOSES
- CHECK ALL DIMENSIONS ON SITE BEFORE ANY WORK IS COMMENCED
- ALL GOODS MATERIALS AND WORKMANSHIP MUST CONFORM WITH CURRENT BUILDING REGULATIONS, BRITISH STANDARDS AND CODES OF PRACTICE
- COPYRIGHT OF THIS DRAWING IS RETAINED BY THE ARCHITECT AND IT MUST NOT BE REPRODUCED WITHOUT WRITTEN CONSENT

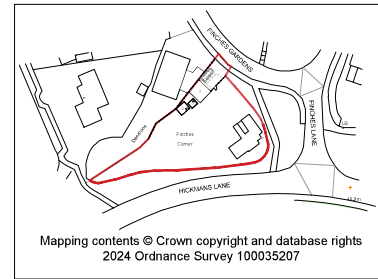

Location Plan @1:1250

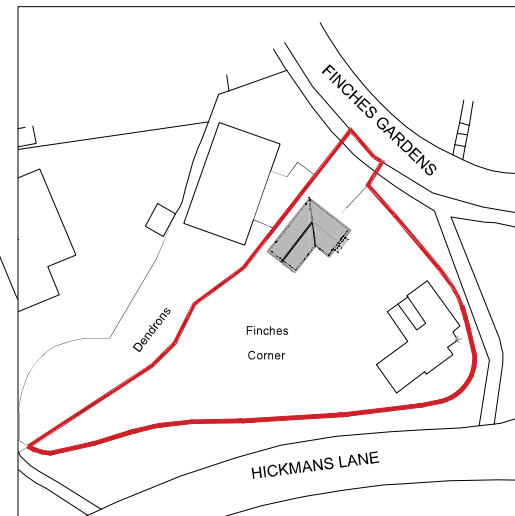

Block Plan @1:500

1:500

REV	DATE	BY	AMENDMENT
folkes architects			
The Old Forge 5 Church Street Basingstoke West Sussex RG24 8LA			
L 01903 888020 info@folkesarchitects.co.uk			

CLIENT
Mr & Mrs Child

JOB TITLE
Finches Corner
Hickmans Lane
Lindfield
West Sussex
RH16 2NZ



DRAWING TITLE
Proposed Site Plan + Location & Block Plan

DRAWING STATUS
PLANNING

NOT FOR CONSTRUCTION USE UNLESS STATED AS 'CONSTRUCTION'

DATE MAY '25	SCALE 1:100 @ A1	DRAWN BY HG
CHECKED BY BH		

JOB NO. 24055	DRAWING NO. 2.01	REVISION
------------------	---------------------	----------

 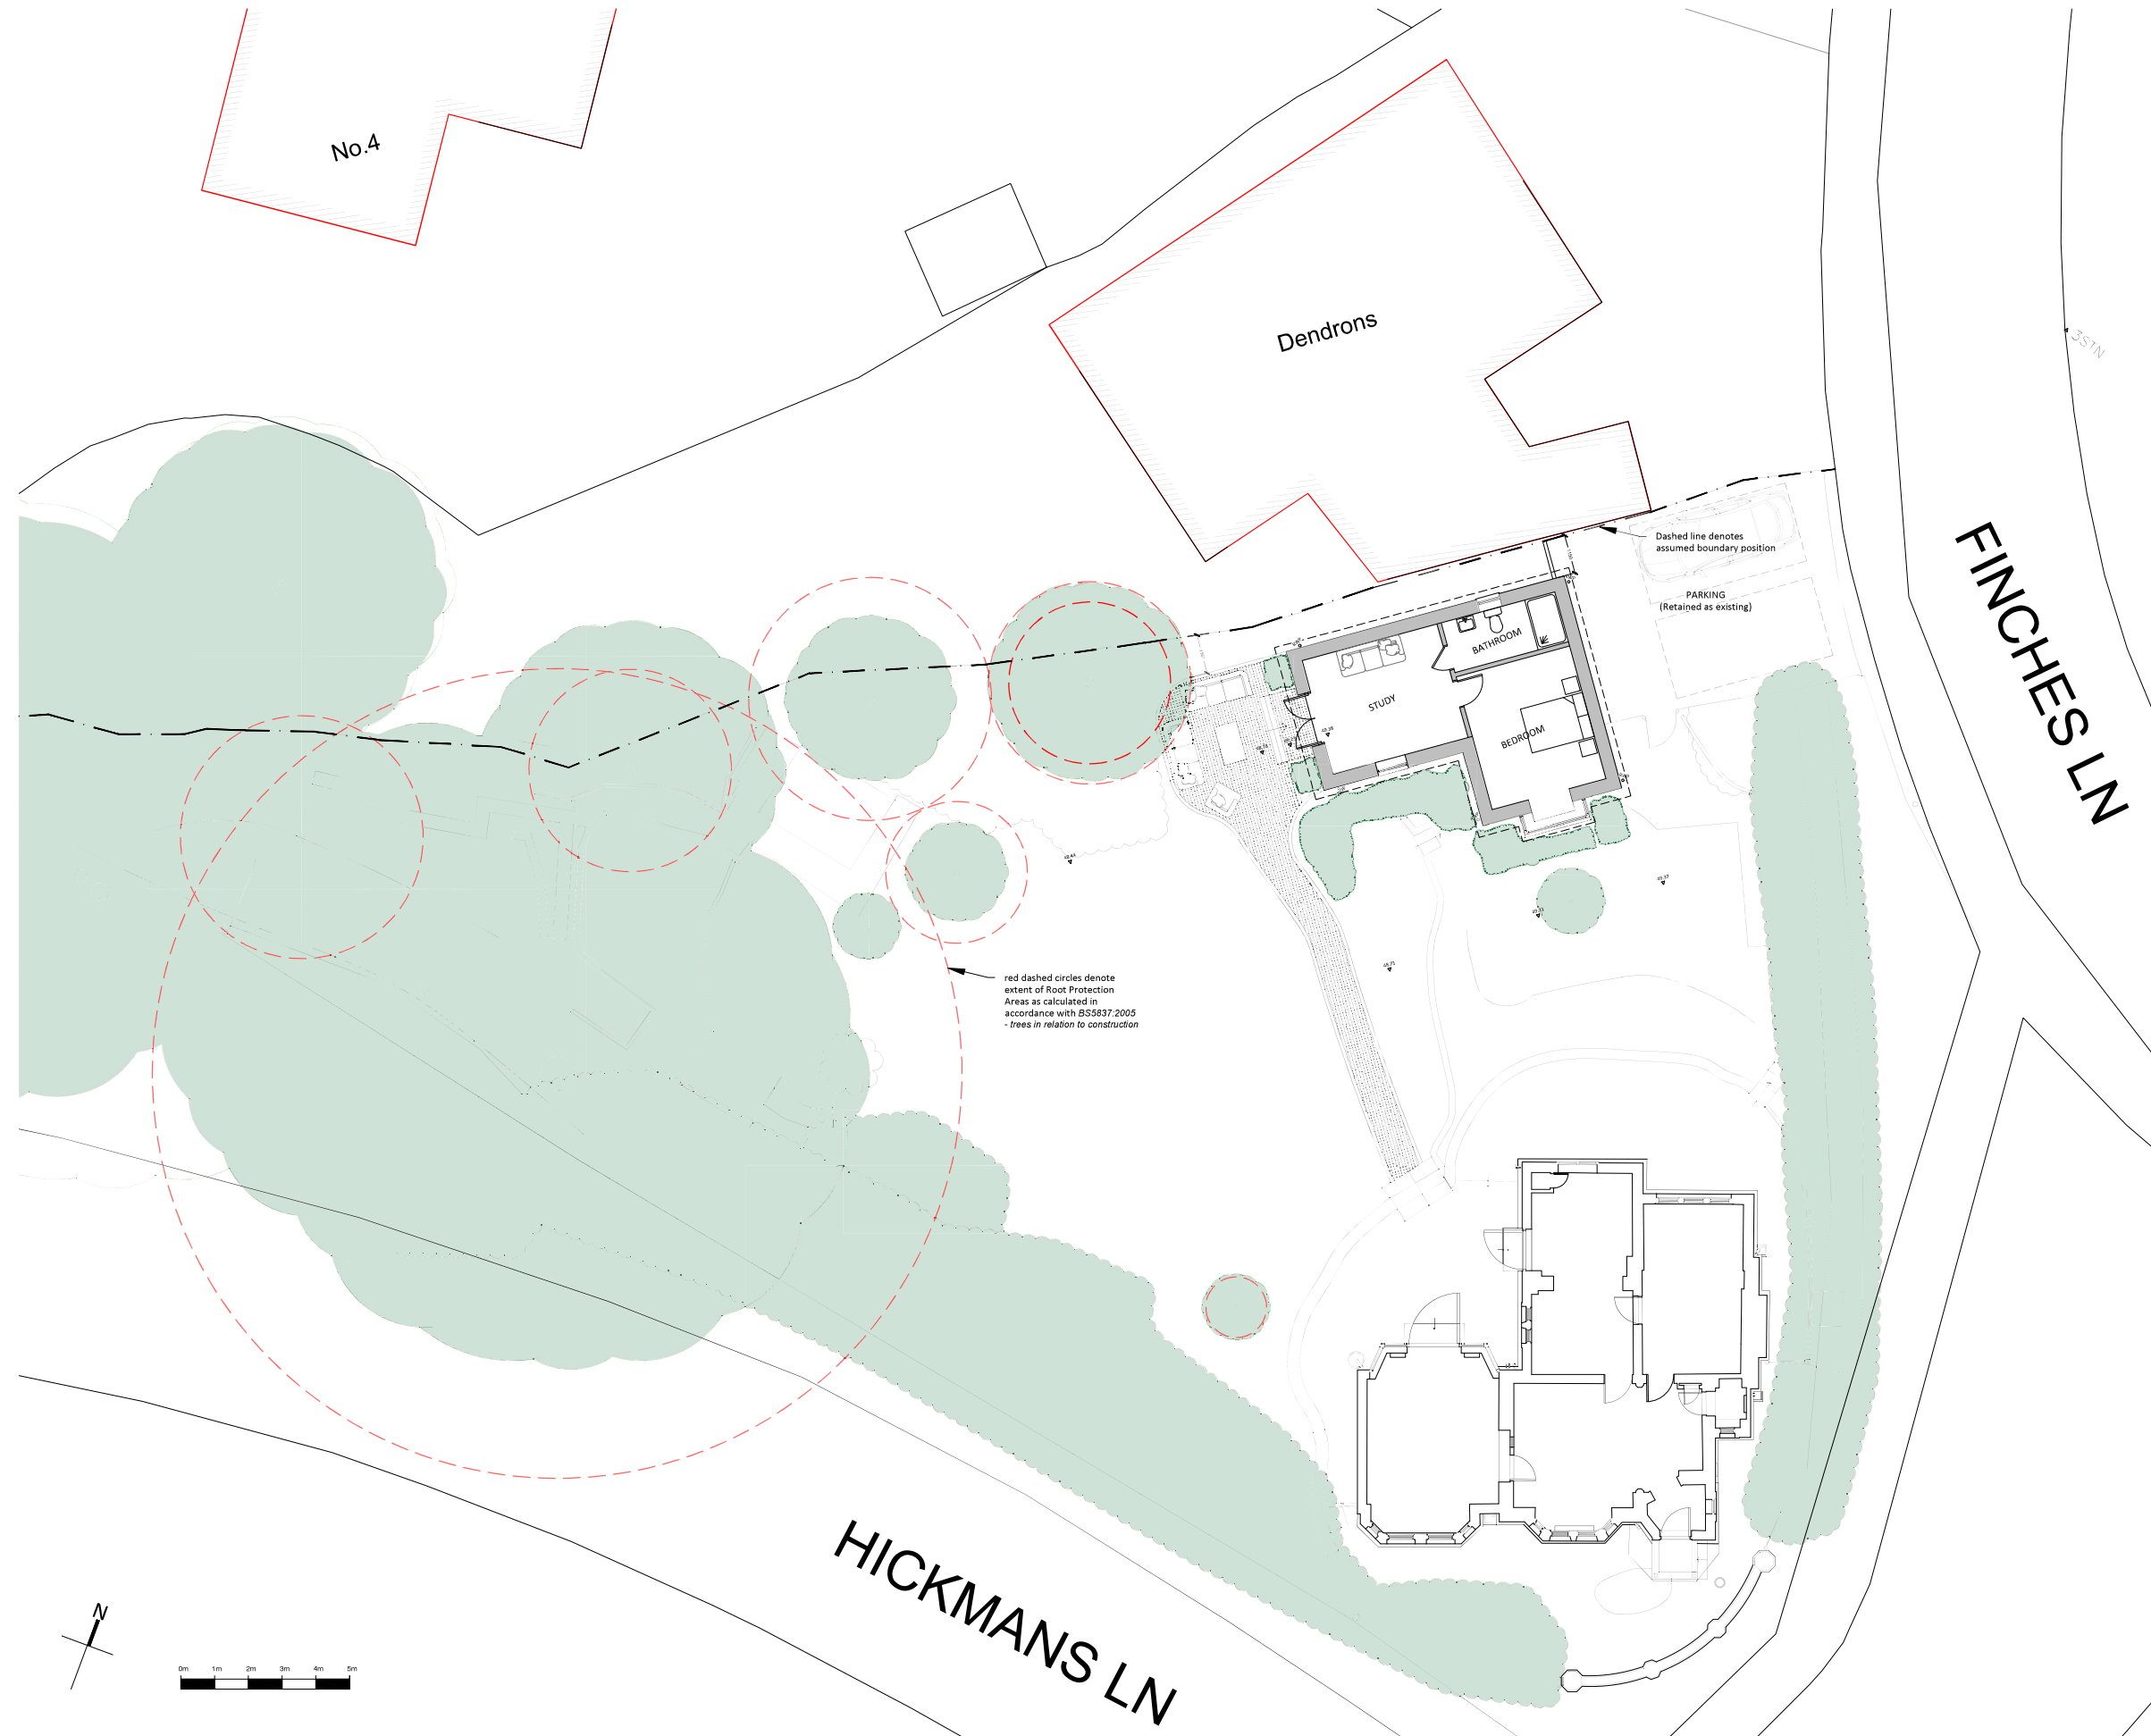

Existing Site Plan @1:100