


Notes		
Do not scale off this drawing except for planning purposes. Check all dimensions on site before anywork commences. All goods, materials and workmanship must conform with current building regulations, British standards and codes of practice. Copyright of this drawing is retained by the architect and it must not be reproduced without her written consent.		
Drawing to be printed A1 size		
Rev	Description	Date CHKD

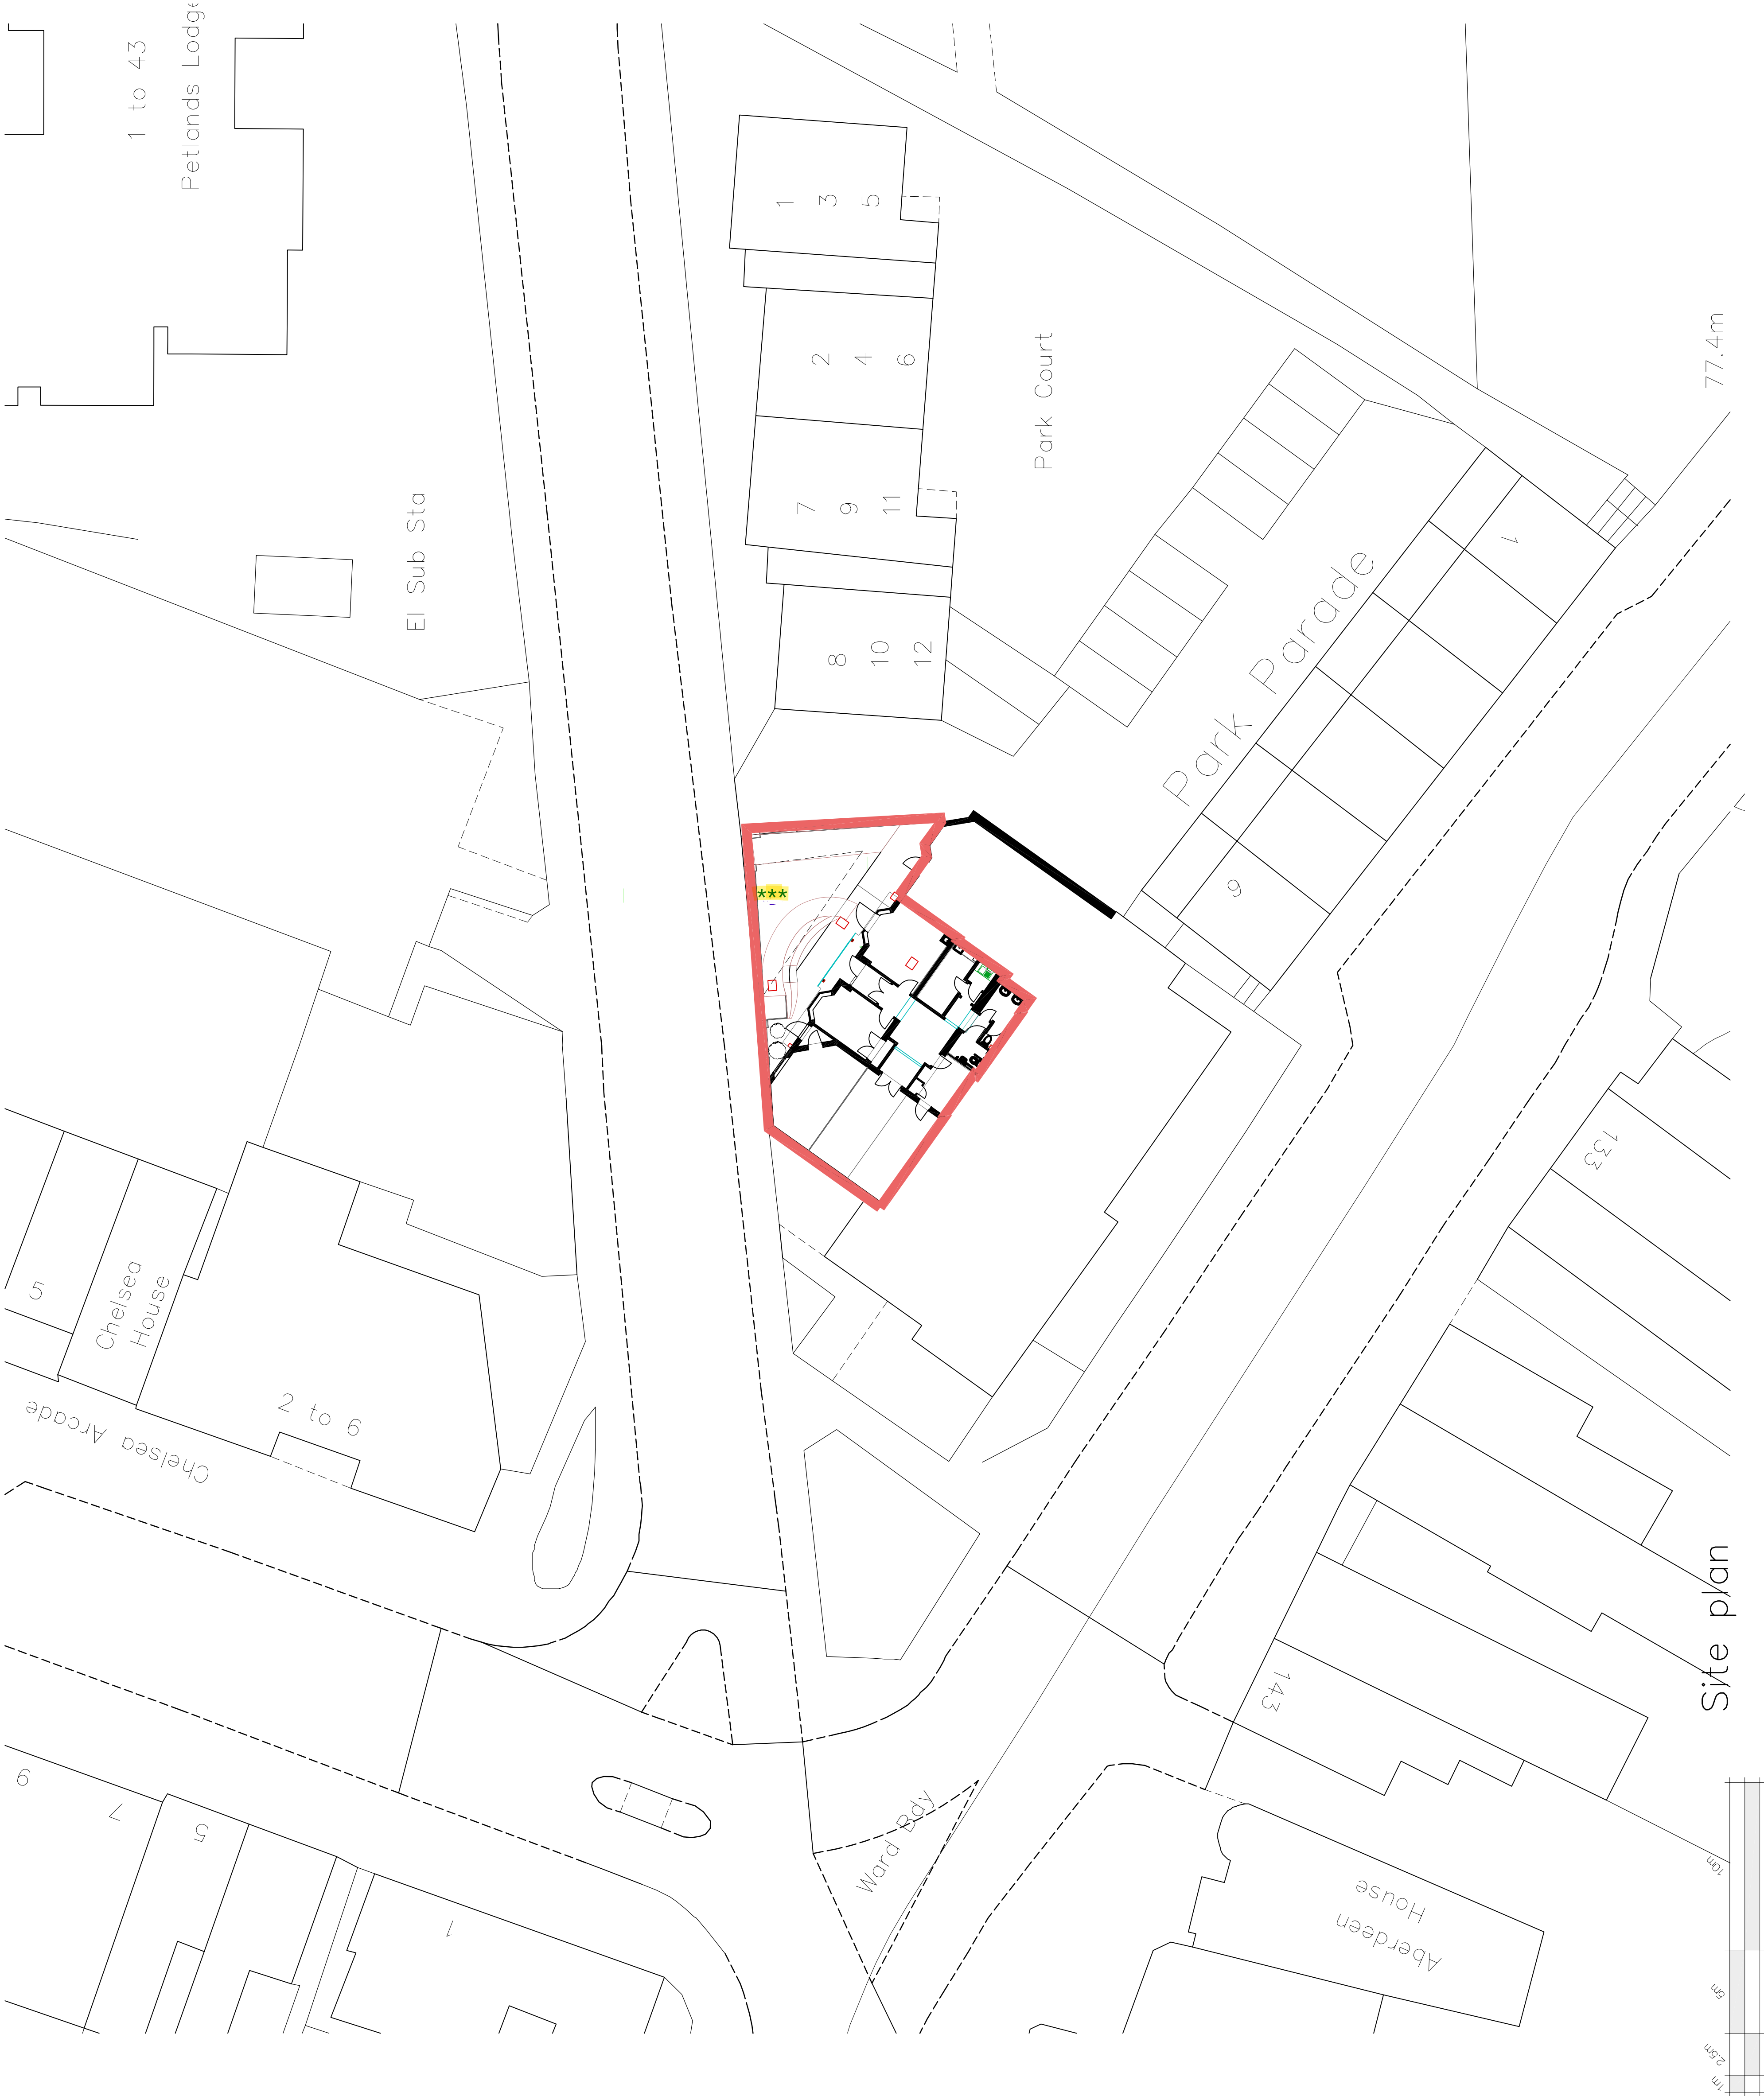

Site plan



Location plan

Tel: 01444 416745	info@ecotecture.co.uk www.ecotecture.co.uk
31 Sussex Road West Sussex RH16 4DZ	Haywards Heath
Client: Ms. C Burdon	
Rehab Physio Rooms Church Road Haywards Heath RH16 3NU	
Description: Proposed Site and Location plan	
Scale: 1/200/1250	Date: Jul'17
Drawn: CH	Checked: JS
Drawing No: 462	11