



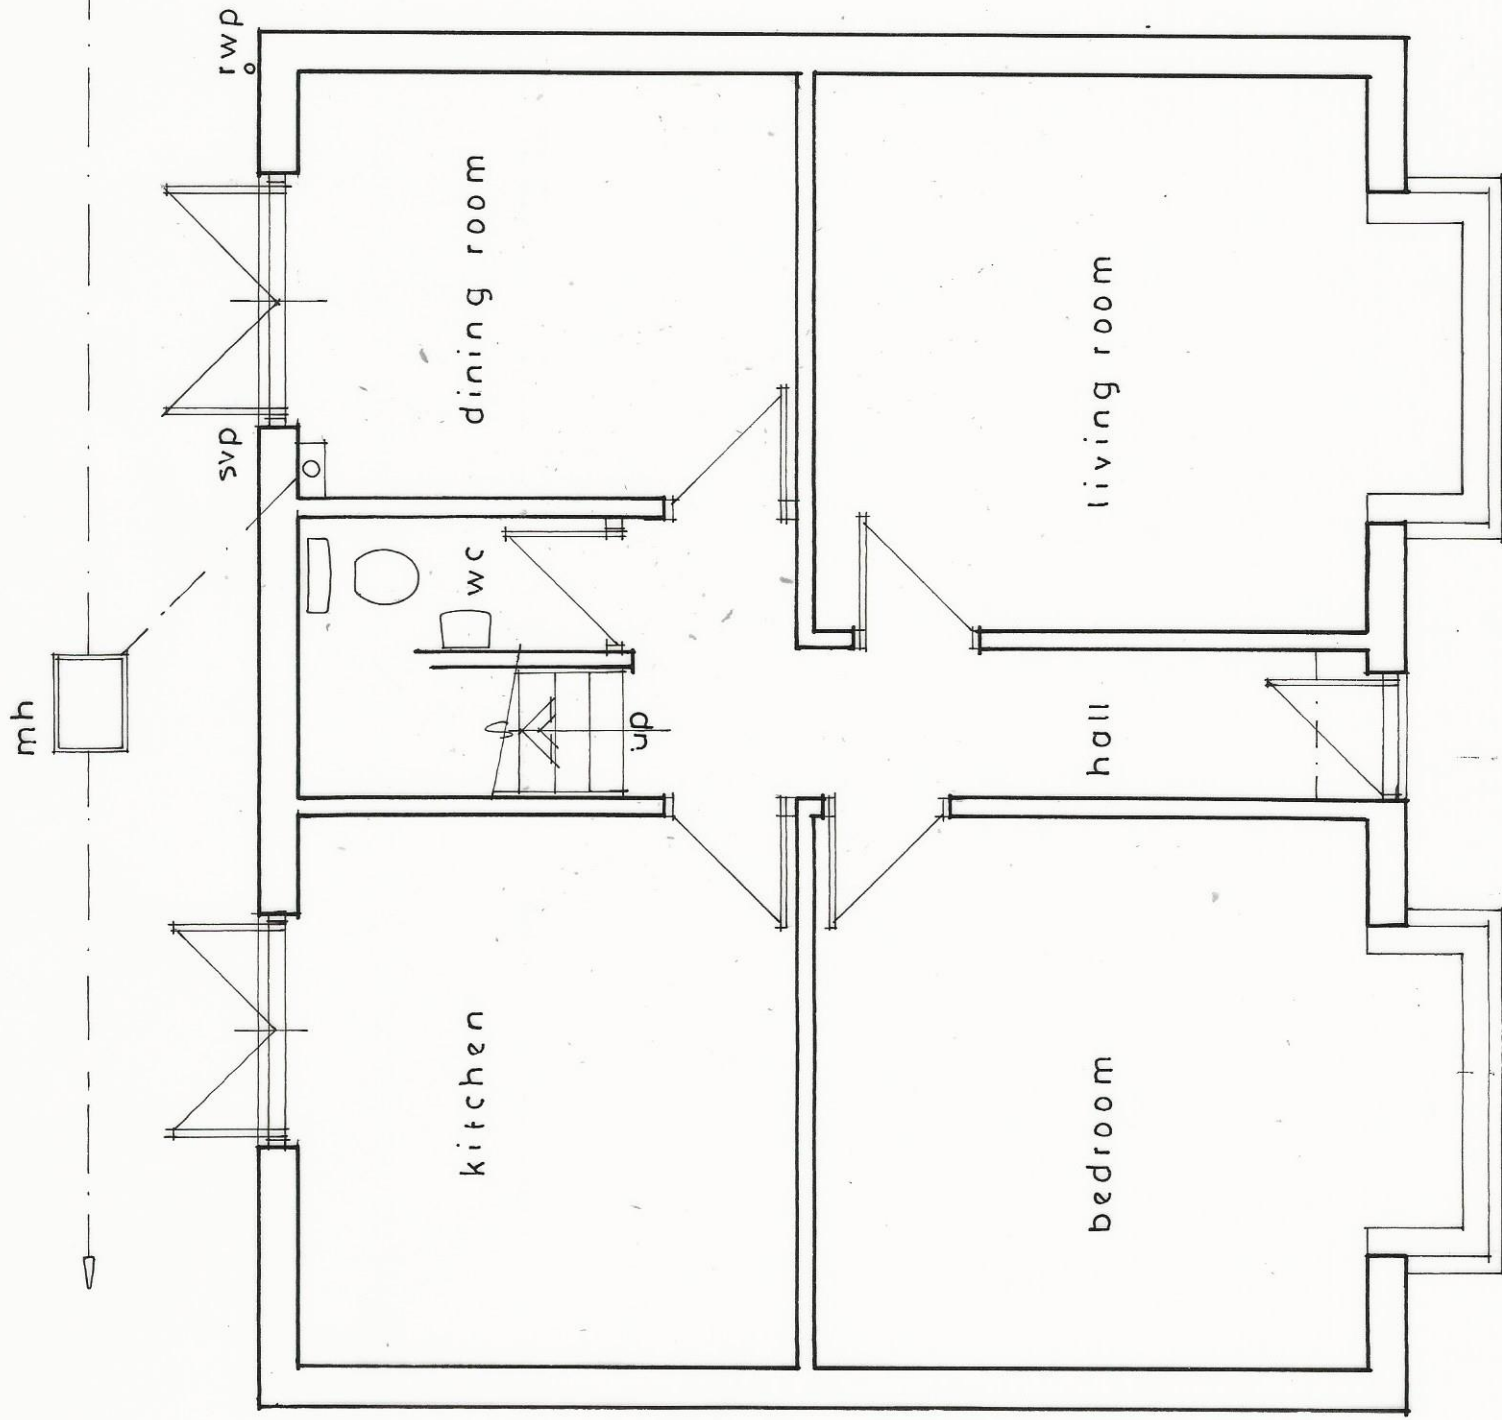

GROUND FLOOR PLAN

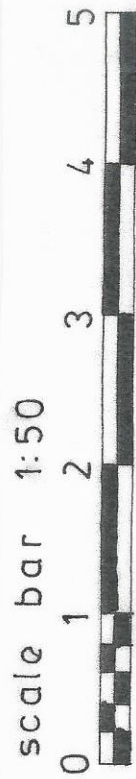

Belmont Designs Practice Limited
 37 Ashenground Road
 Haywards Heath
 West Sussex
 RH16 4PS
 email: james.belmontdesigns@btconnect.com

Architectural Practice

Client: Mr & Mrs M Lambert
 Date: May 2021
 Site: 10 Lowlands Road, Burgess Hill, RH15 8AE
 Scale: 1:50
 Drawn: JTM
 Drawing No: B.025.21.01
 Project: Proposed single storey side and rear extension
 Existing ground floor plan
 copyright and all dimensions to be checked prior to commencement