



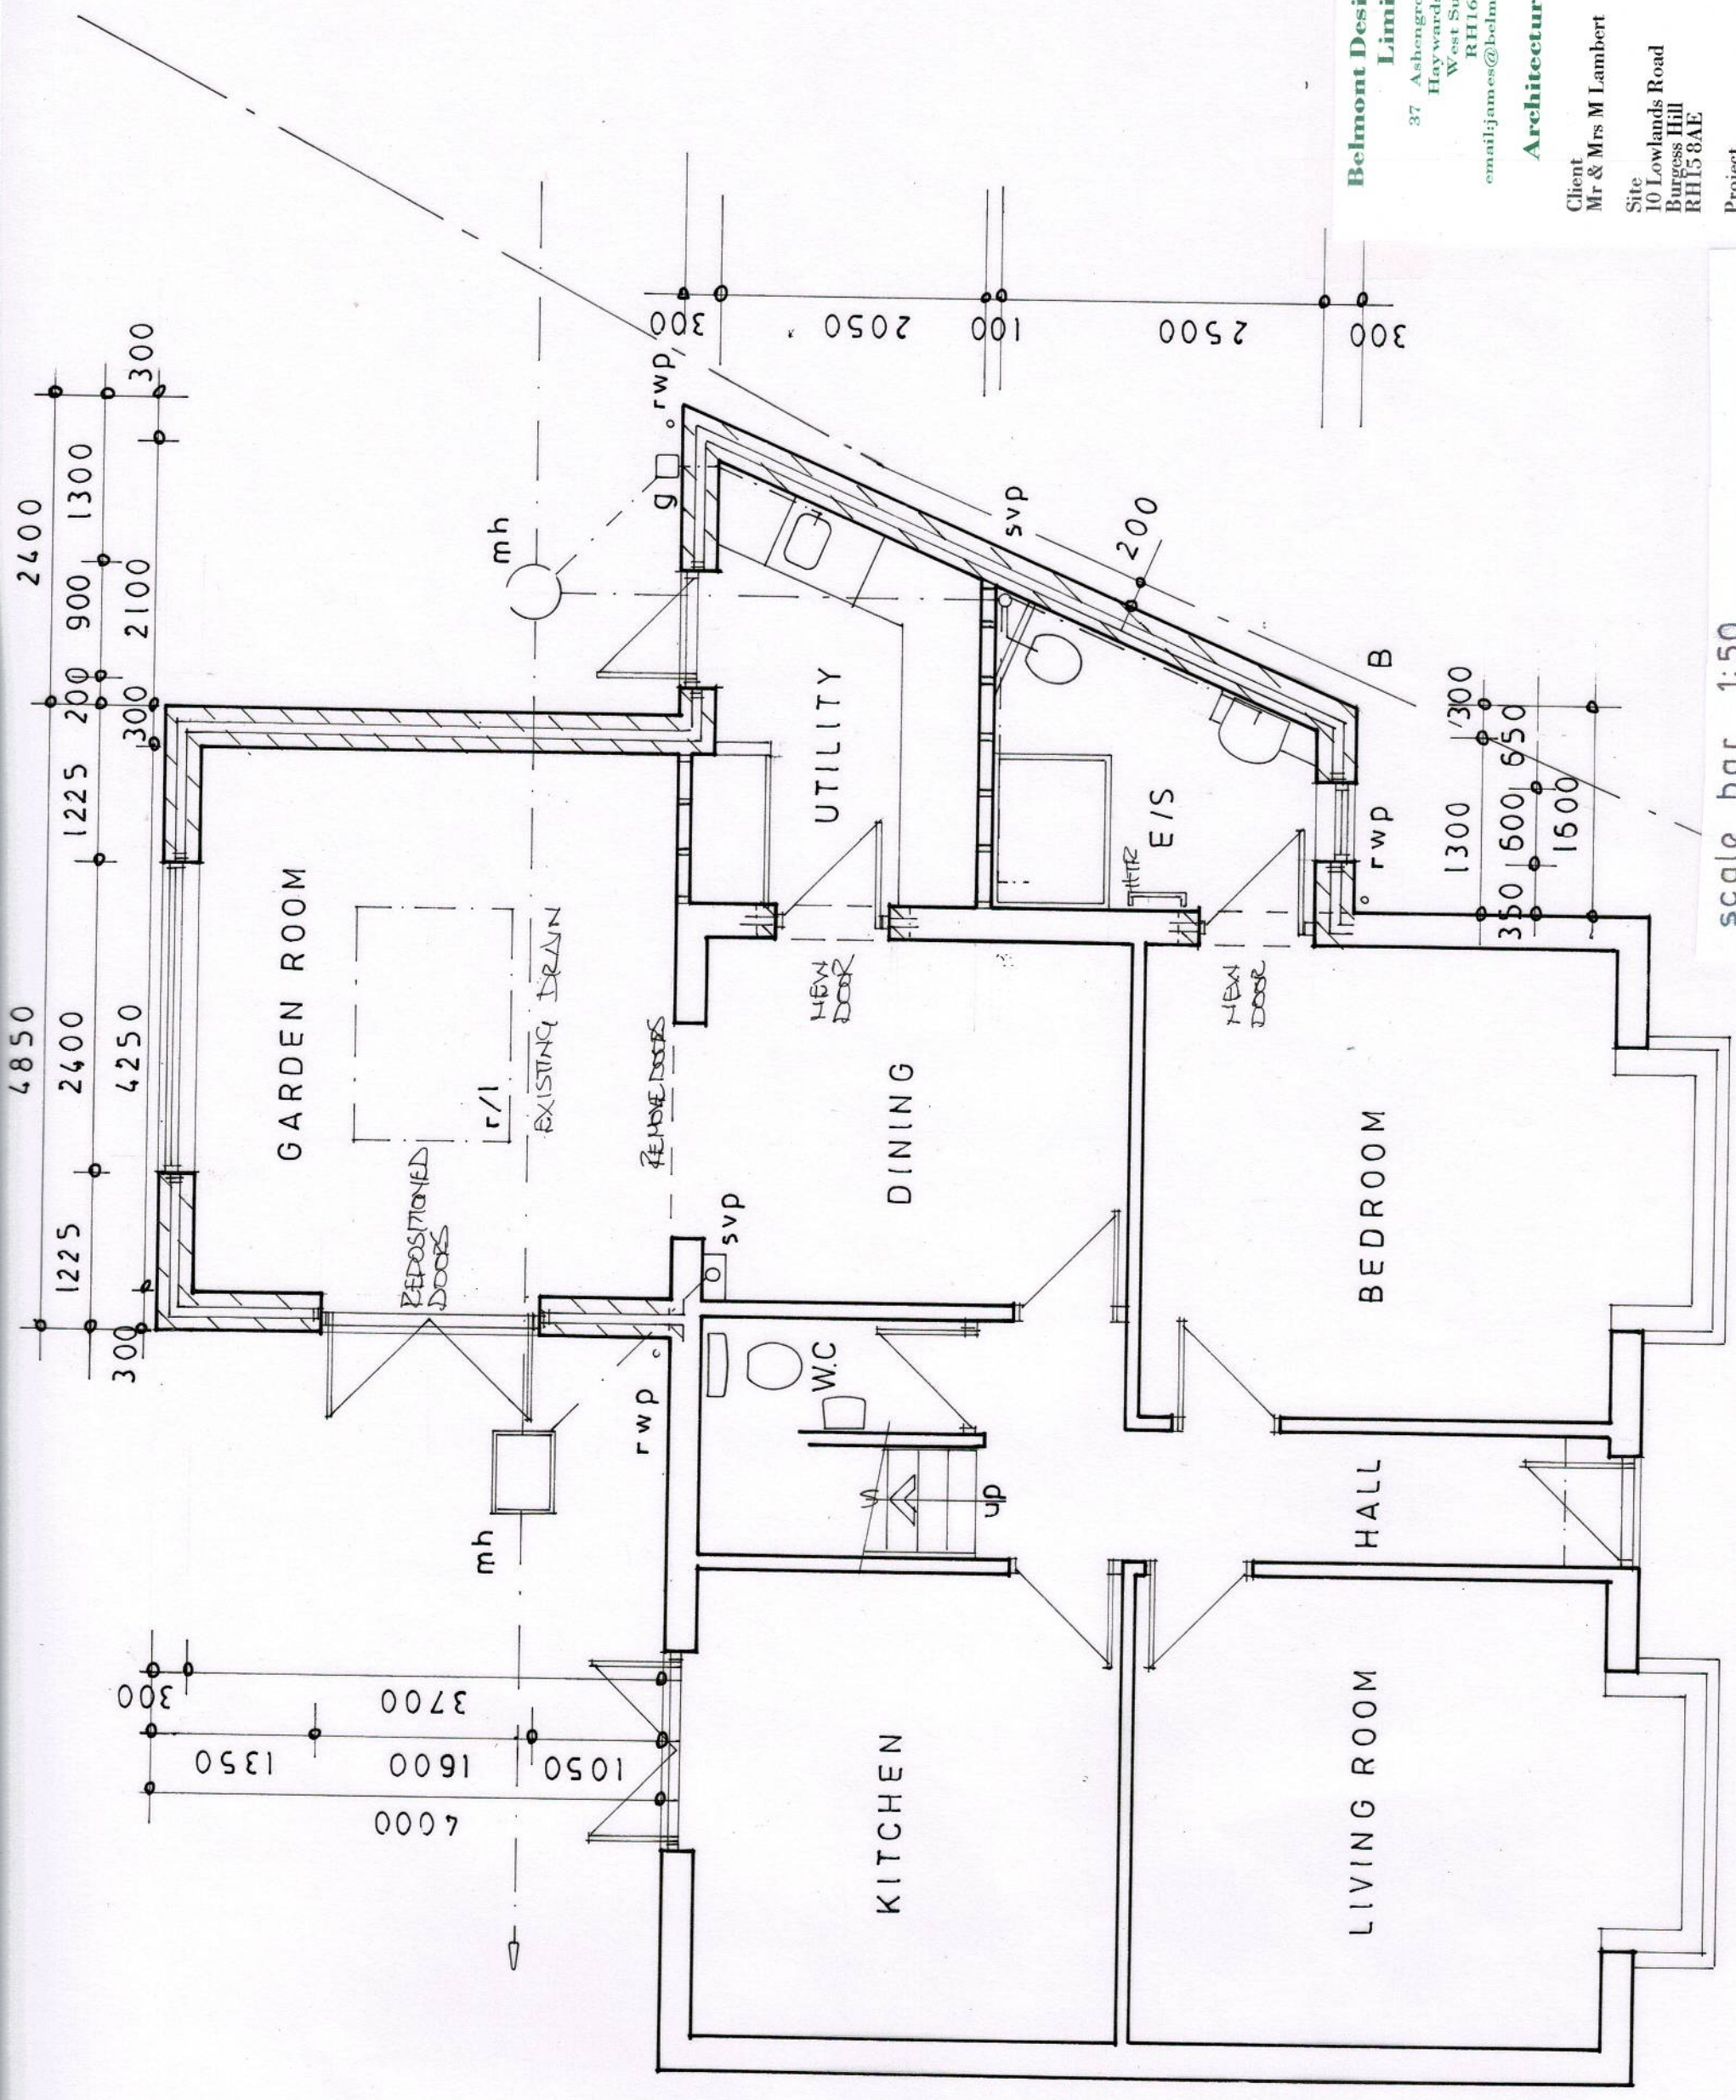

FIRST FLOOR PLAN

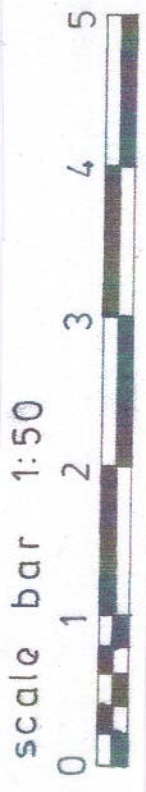

Belmont Designs Practice Limited
 37 Ashenground Road
 Haywards Heath
 West Sussex
 RH16 4PS
 email:james@belmont-designs.co.uk

Architectural Practice
 Client: Mr & Mrs M Lambert
 Date: Nov 2025
 Scale: 1:50 @ A3
 Drawn: JTM
 Drawing No: B.025.21.03 A
 Site: 10 Lowlands Road
 Burgess Hill
 RH15 8AE

Project: Proposed single storey
 Side and rear extension
 Proposed Ground Floor Plan
 copyright and all
 dimensions to be
 checked prior to
 commencement.