



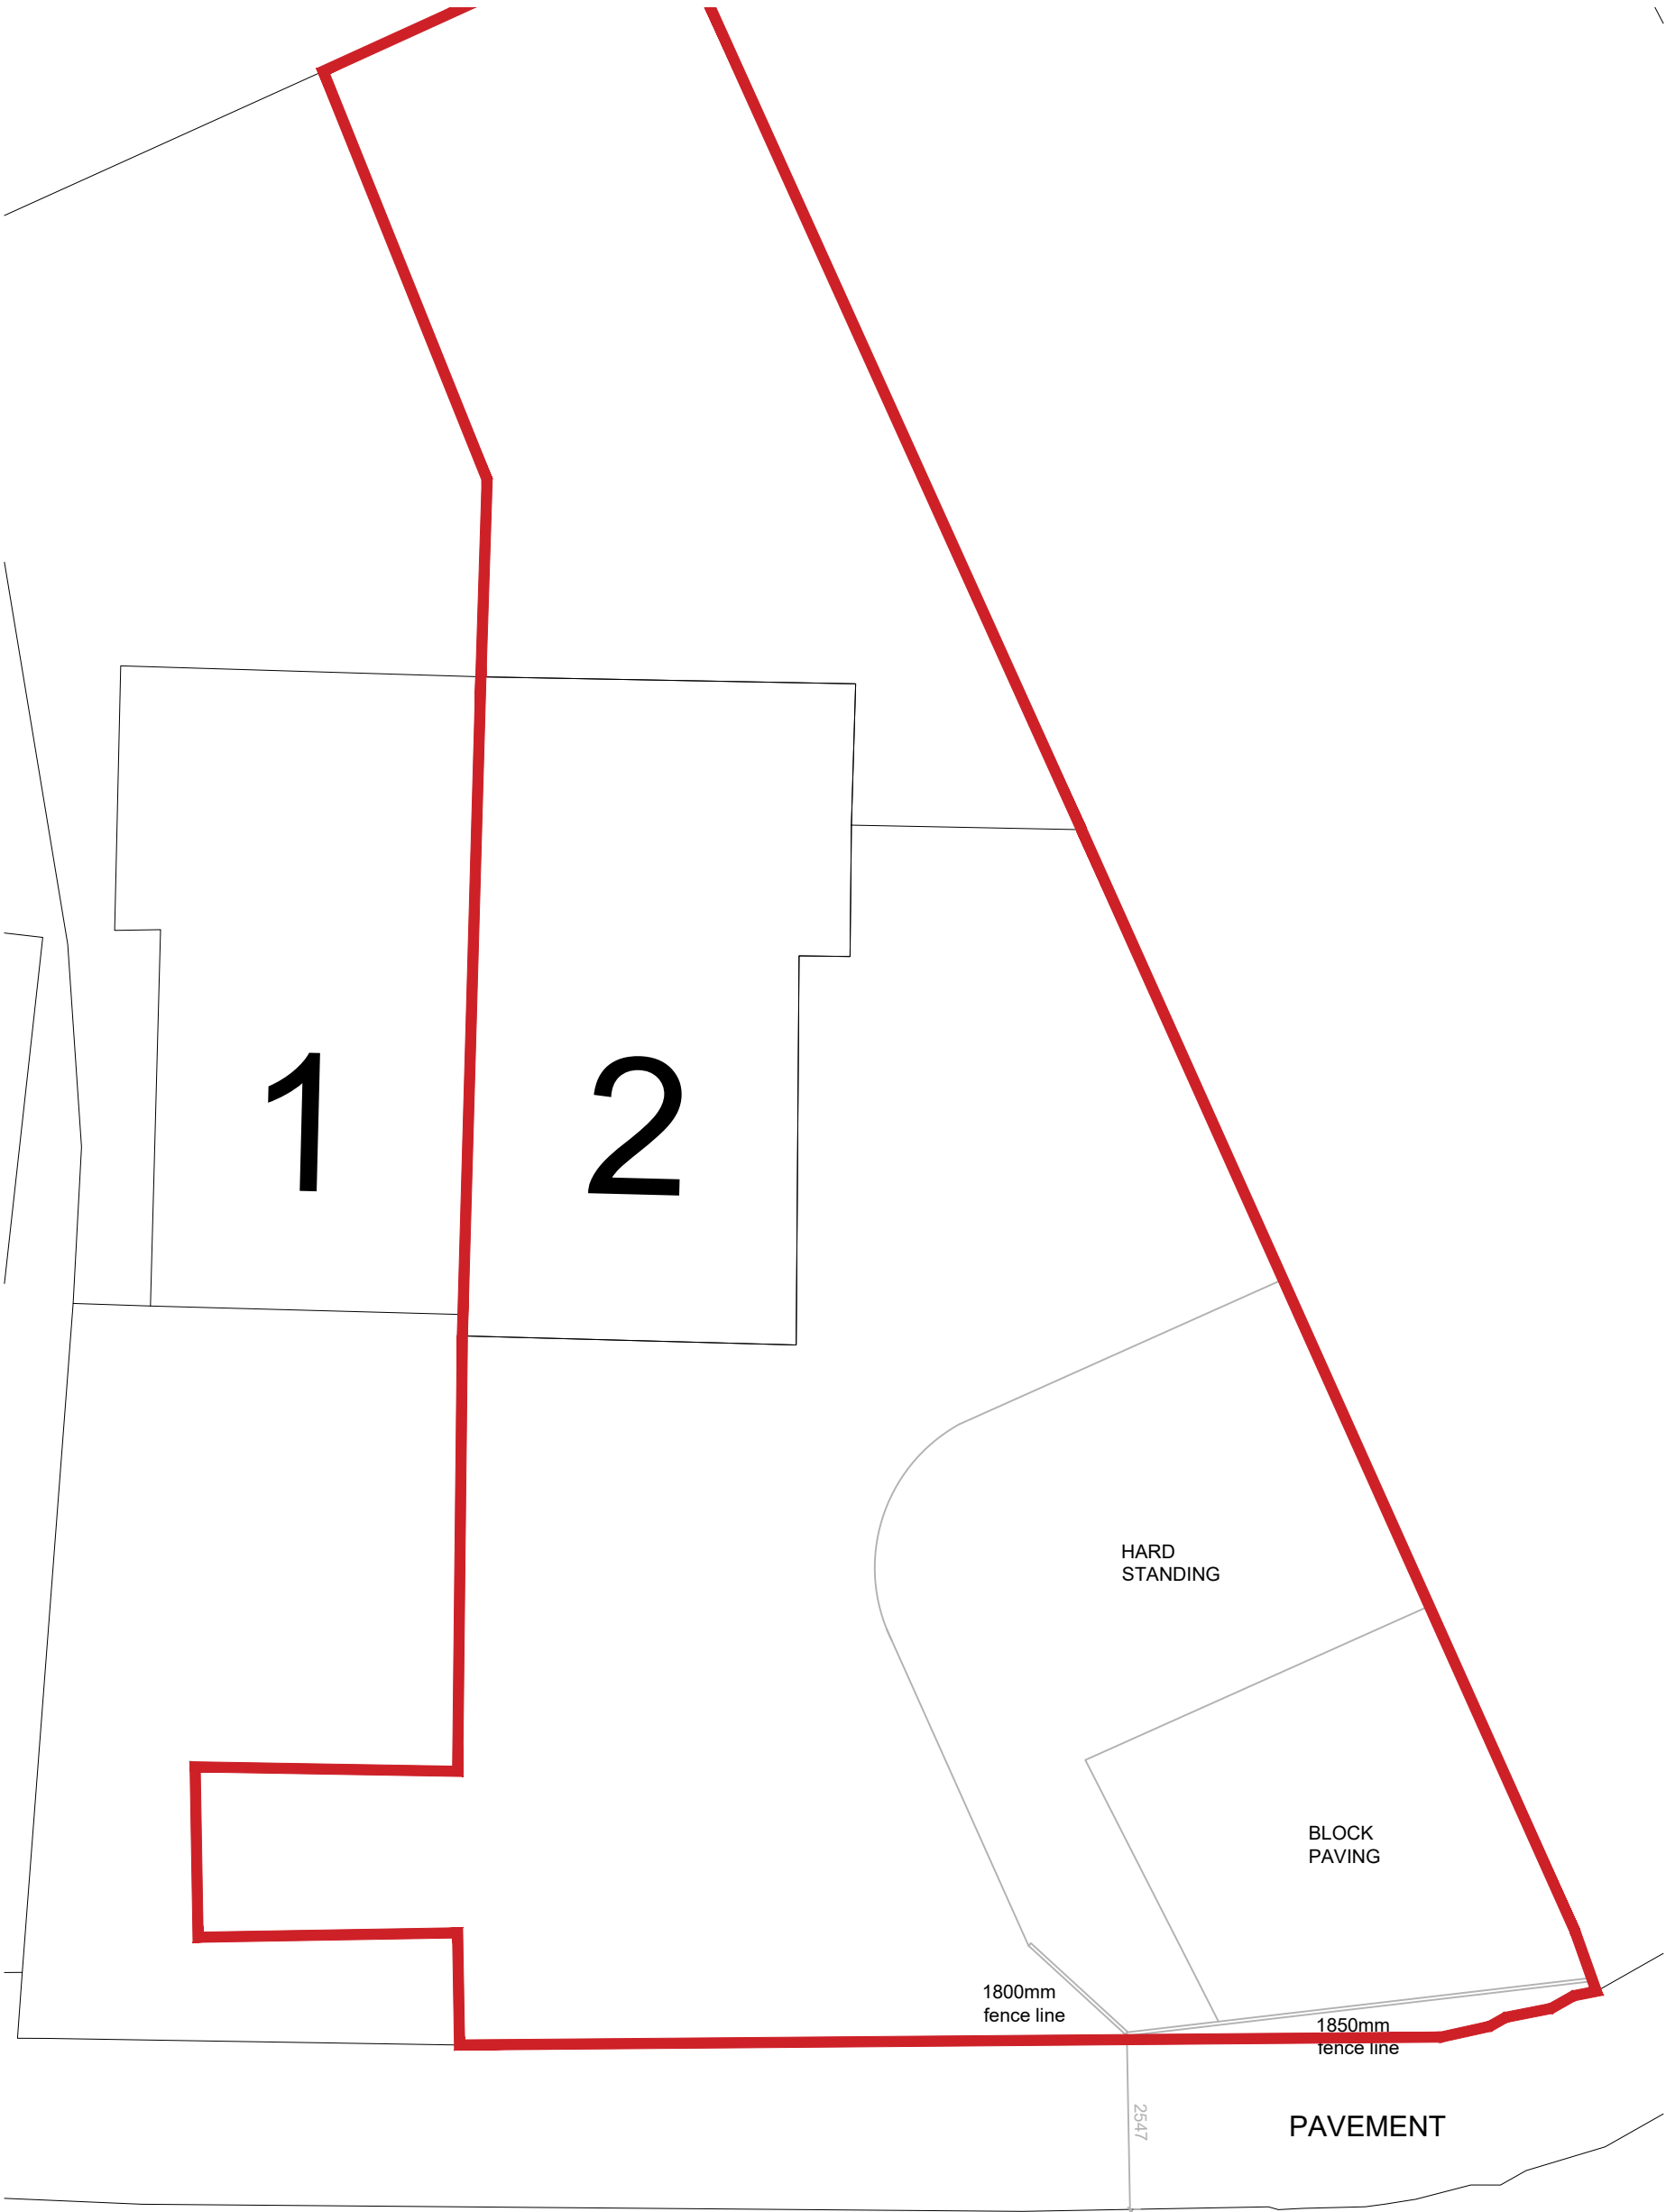

Site Plan

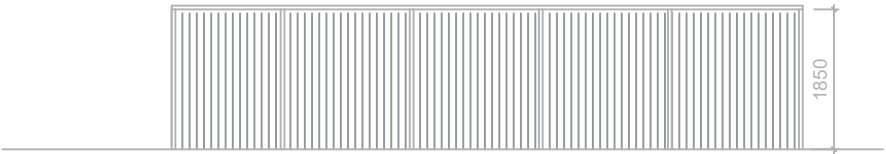

Fence Elevation

GENERAL NOTES:
1 - THIS DRAWING IS THE COPYRIGHT OF BENTLEYS & CARTER AND IS NOT TO BE REPRODUCED IN ANY WAY OR FORM WITHOUT THE WRITTEN PERMISSION OF BENTLEYS & CARTER
2 - Do not scale from this drawing unless for planning purposes
3 - All dimensions to be verified on site prior to any work starting and all dimensions to be reported to Bentleys & Carter
4 - This drawing is to be read in conjunction with the relevant British Standards
5 - All works to comply with the relevant British Standards, Codes of Practice and Building Regulations

PROJECT :
2 oak cottages, vicarage, road, crawley down

DRAWING :
site plan proposed - fence elevation

DRAWING STATUS :
planning

JOB NO:
cra - 340

DRAWING NO:
200

SCALE:
1/100@ A3

DATE:
december 2025

DRAWN BY:
pc

REVISIONS:
none