
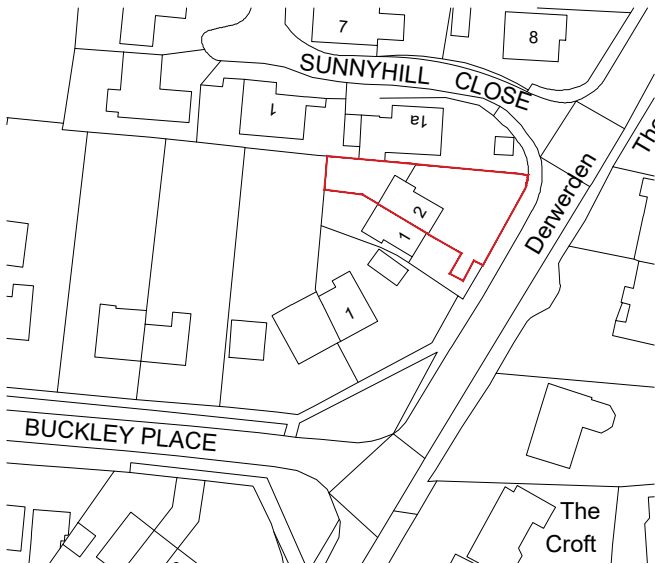
 


location plan - scale 1:1250 @ A3

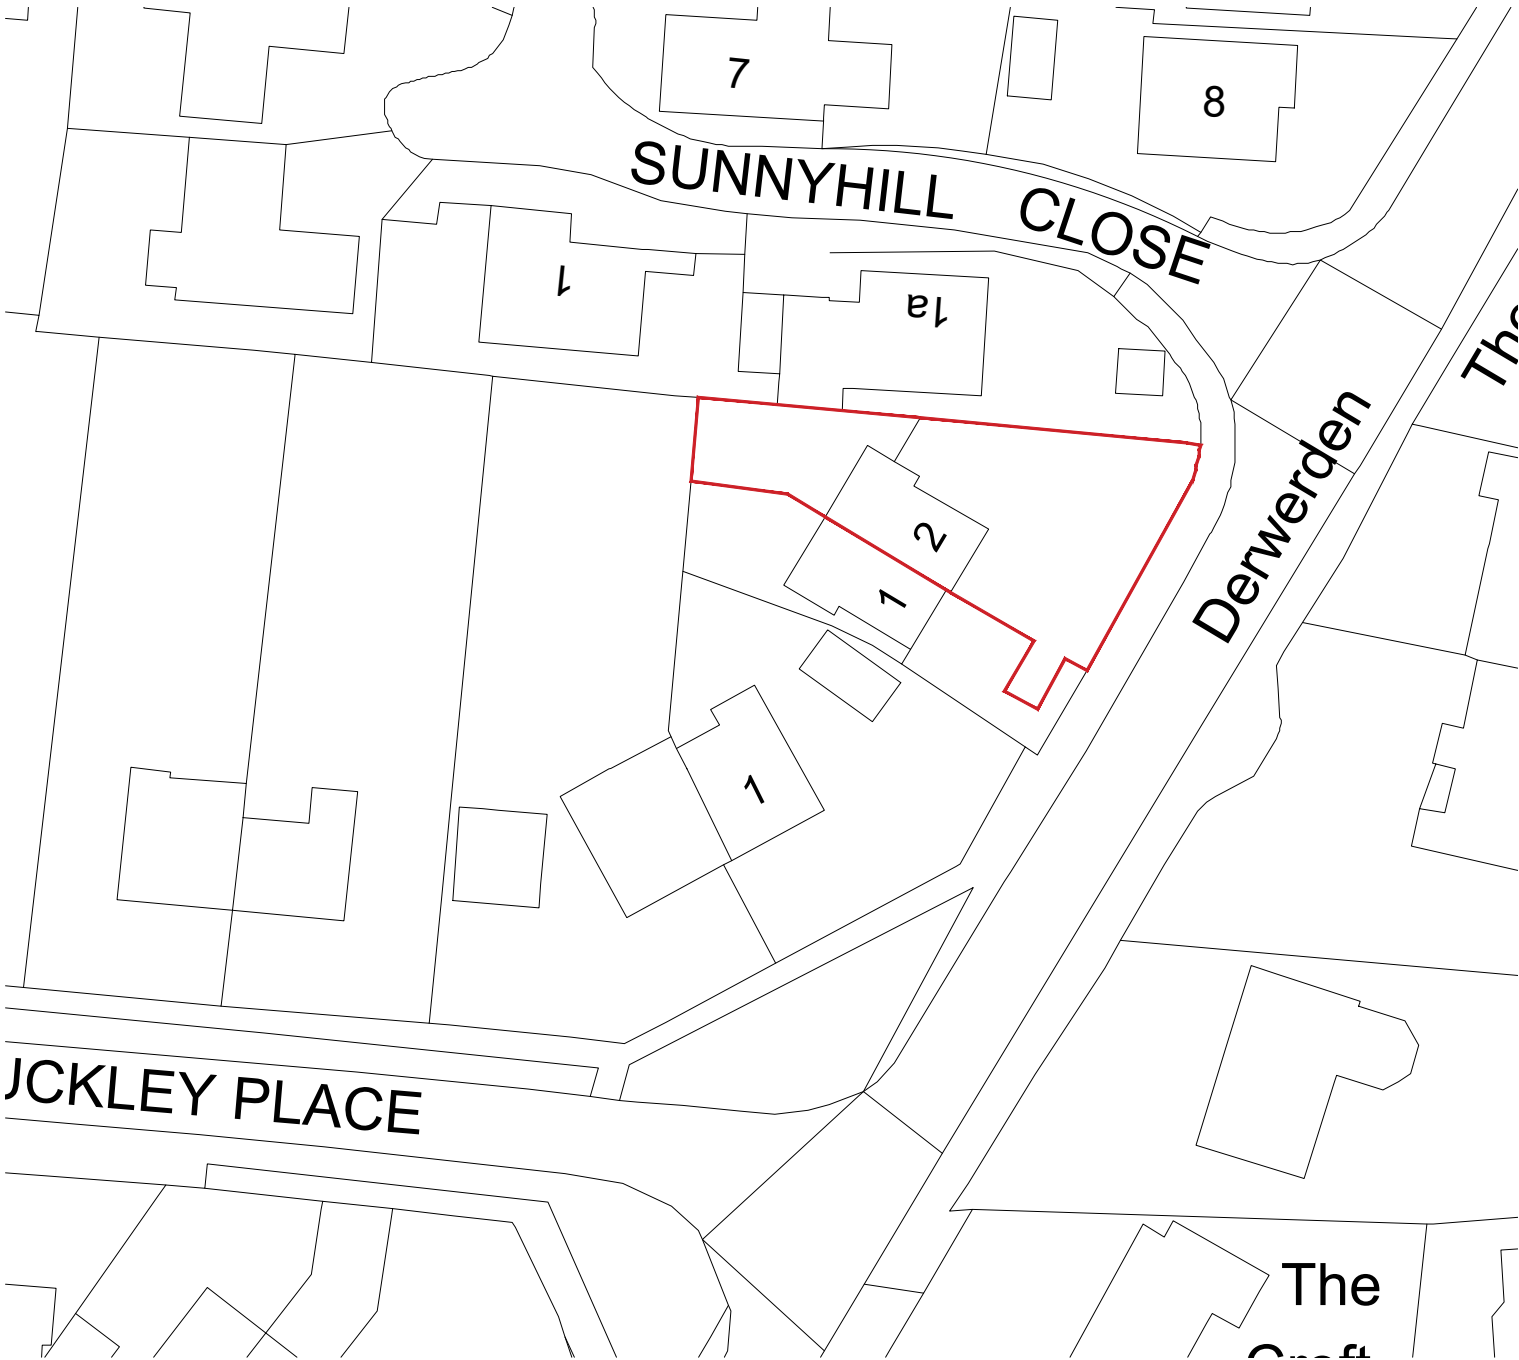

site plan - scale 1:500 @ A3

PROJECT :
2 oak cottages, vicarage, road, crawley down

DRAWING :
site - location plan

DRAWING STATUS :
planning

JOB NO:
cra - 340

DRAWING NO:
100

SCALE:
as indicated @ A3

DATE:
december 2025

DRAWN BY:
pc

REVISIONS:
none