


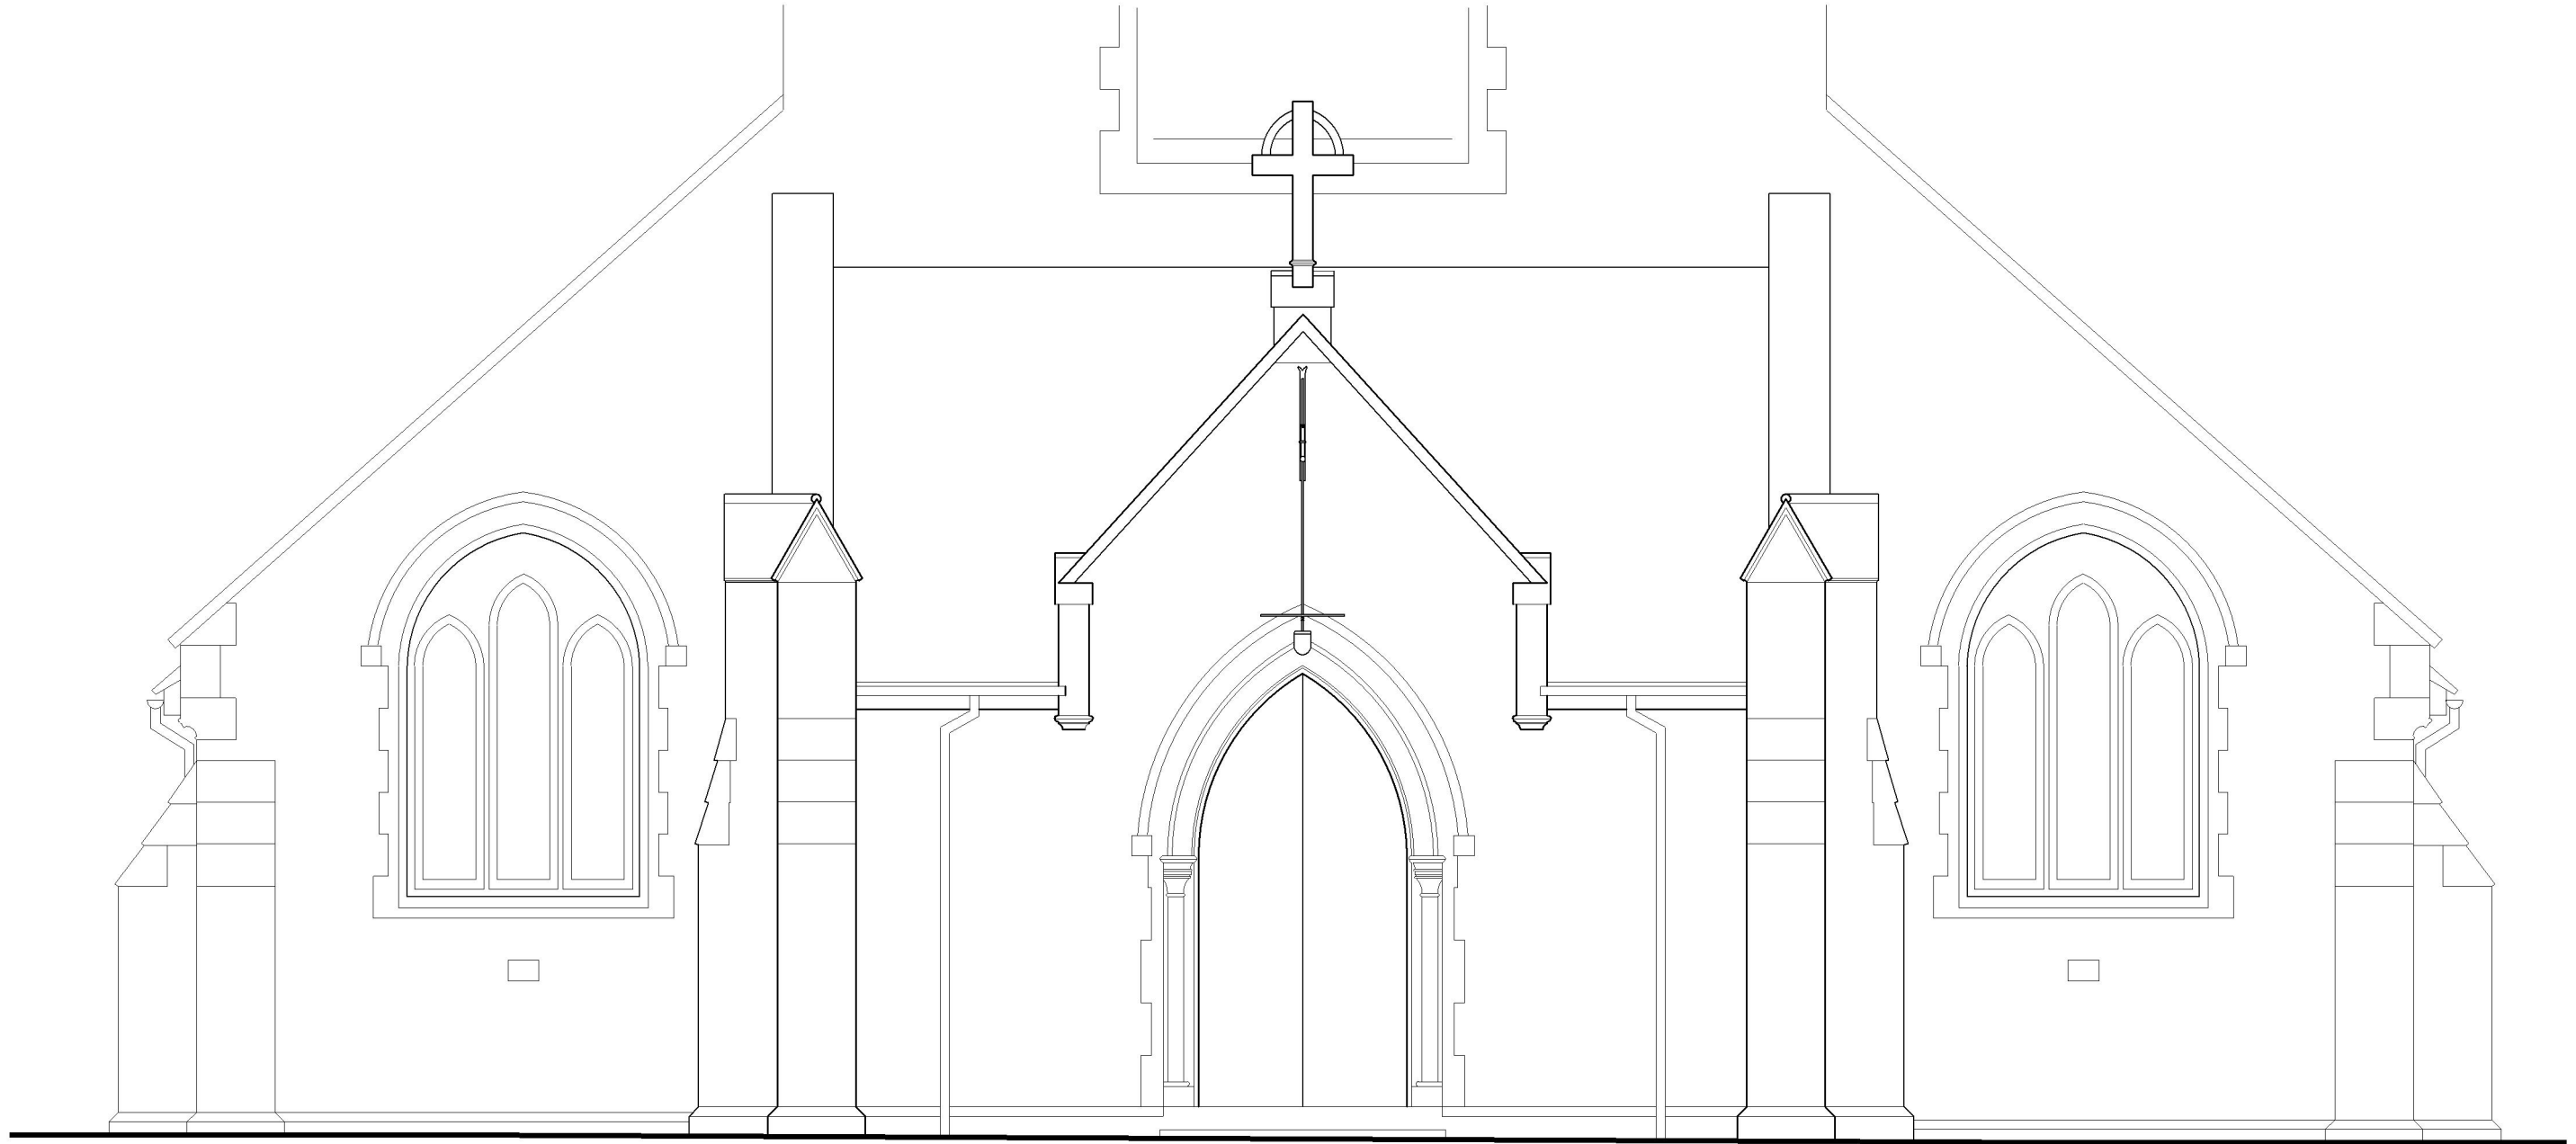

St Mary's East Grinstead - Existing elevation
 Drawing no. 11299/15 rev
 April 2025

Part west elevation 1:50
 1:50 0 0.5 1.0 1.5 2.0 2.5m