




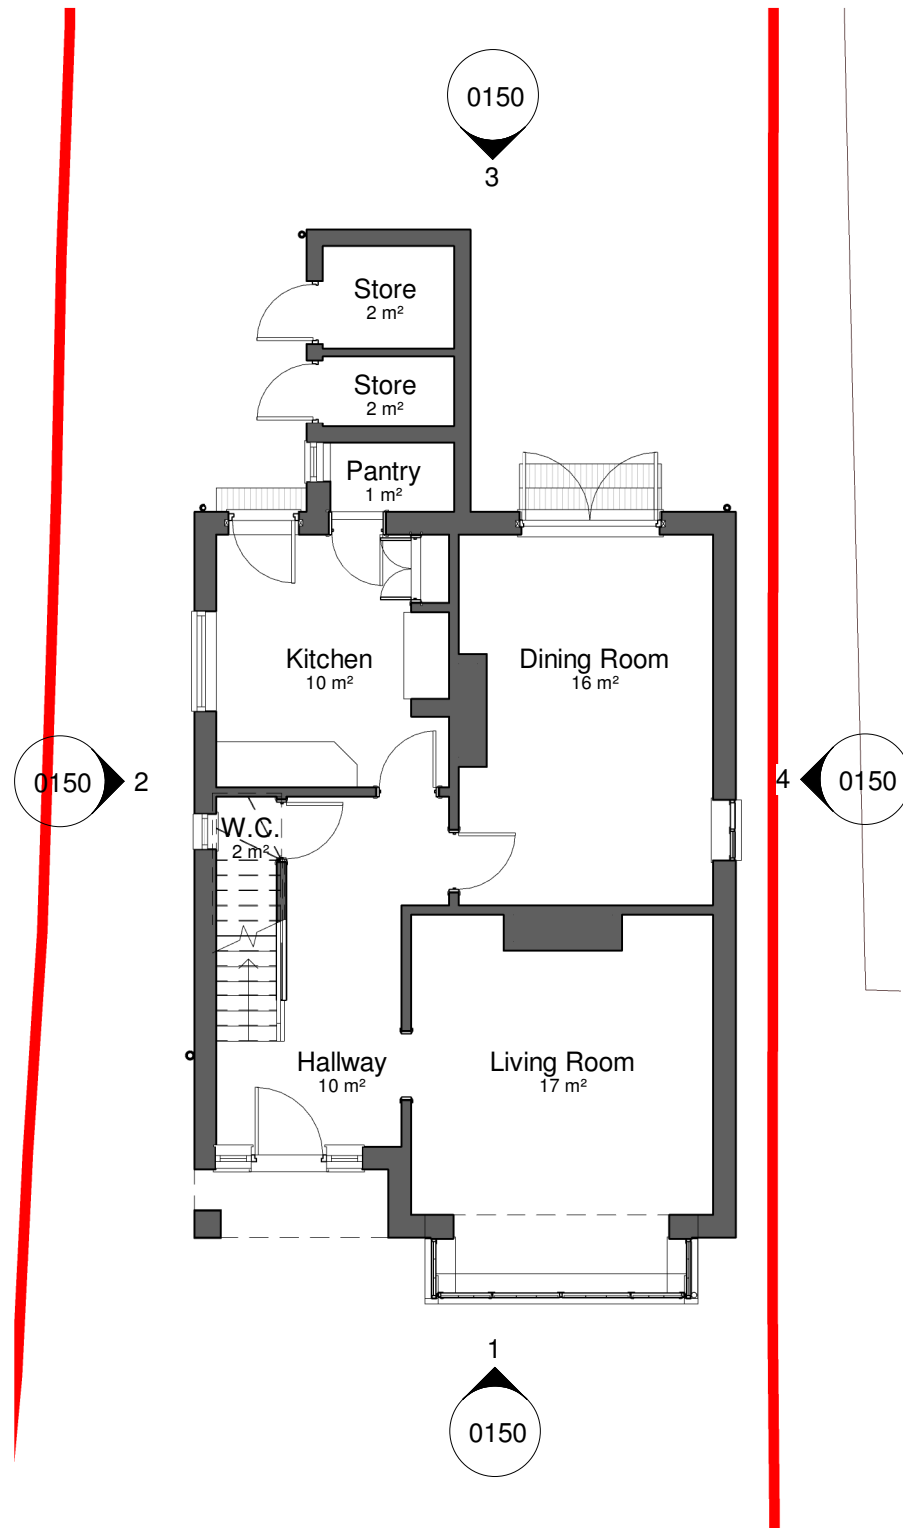

1 Existing Ground Floor Plan
1 : 100

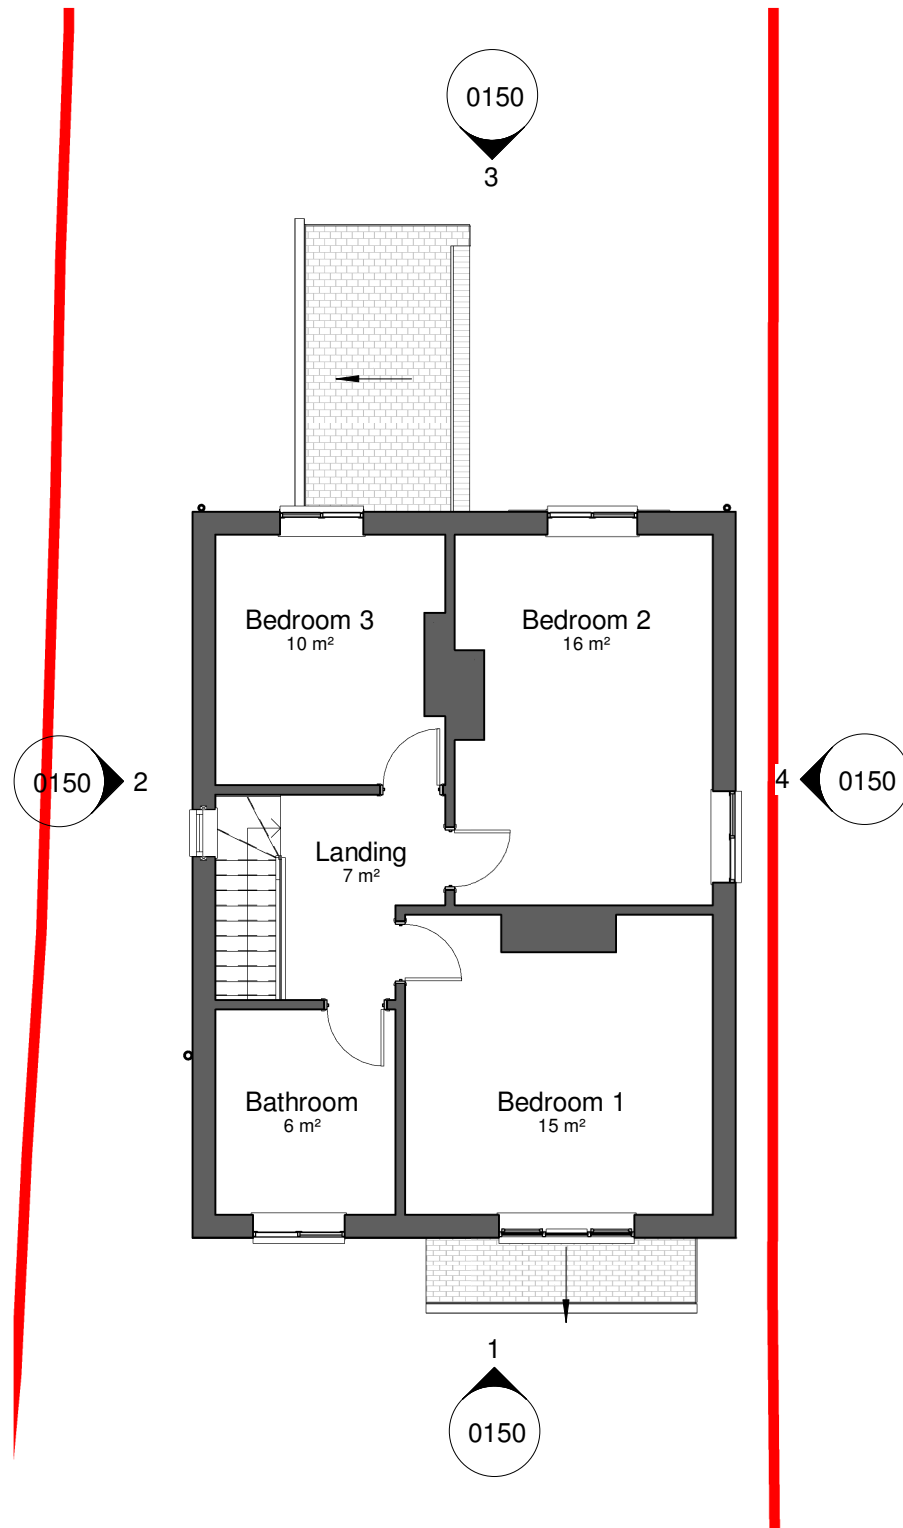

2 Existing First Floor Plan
1 : 100

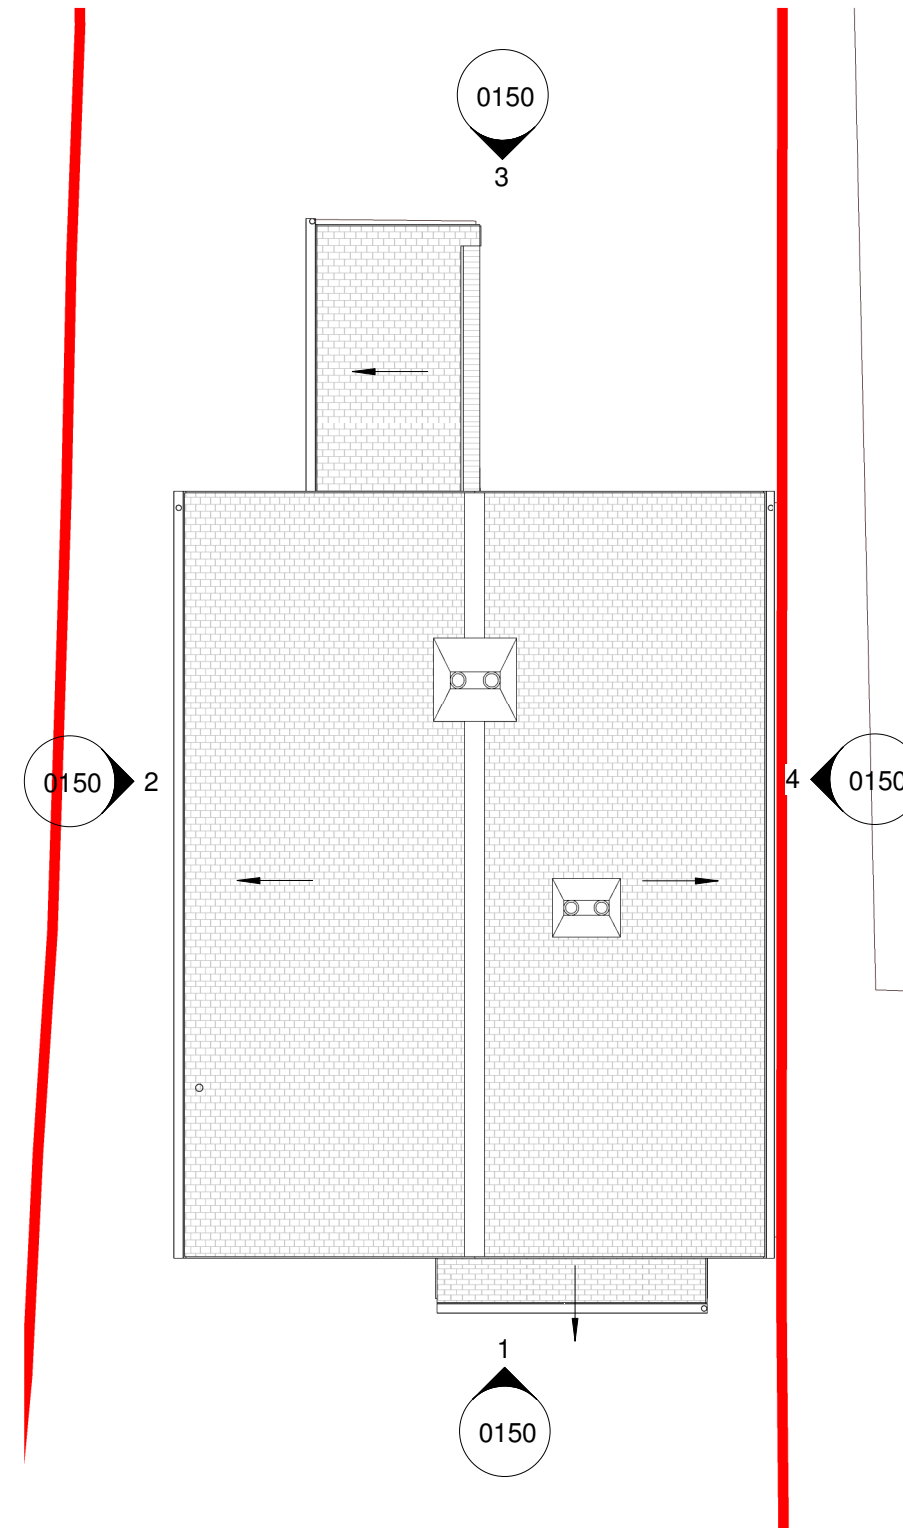

3 Existing Roof Plan
1 : 100



VISUAL SCALE 1:100 @ A3

Drawing Key:

Red line: Site Application Boundary Line

Dark grey: Existing

Light grey: Proposed



Drawing: Existing Floor Plans			
Address: Esquina, Cranston Road, East Grinstead, RH19 3HL			
Drawn: MO	Checked: MO		
Scale: 1 : 100	Date: 08/11/25		
Project Ref. 2511	Drg No. 0110	Suitability. S3	
Size: A3	Drg Ref. 2511-MO-XX-ZZ-DR-A-0110_S3-P3	Rev. P3	