




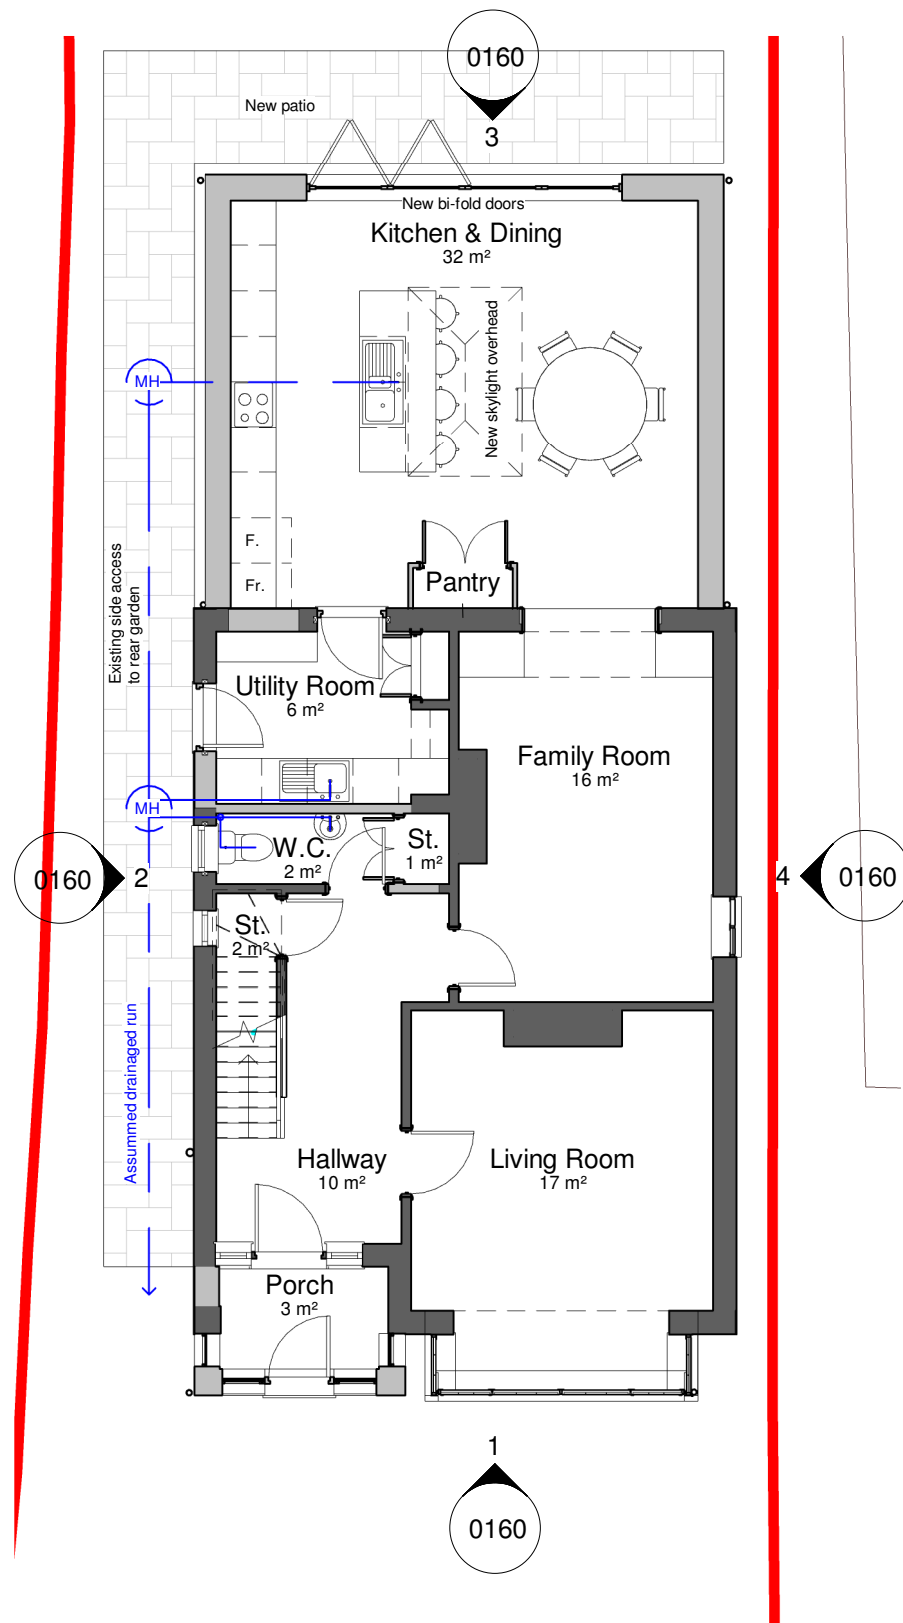

1 Proposed Ground Floor Plan
1 : 100

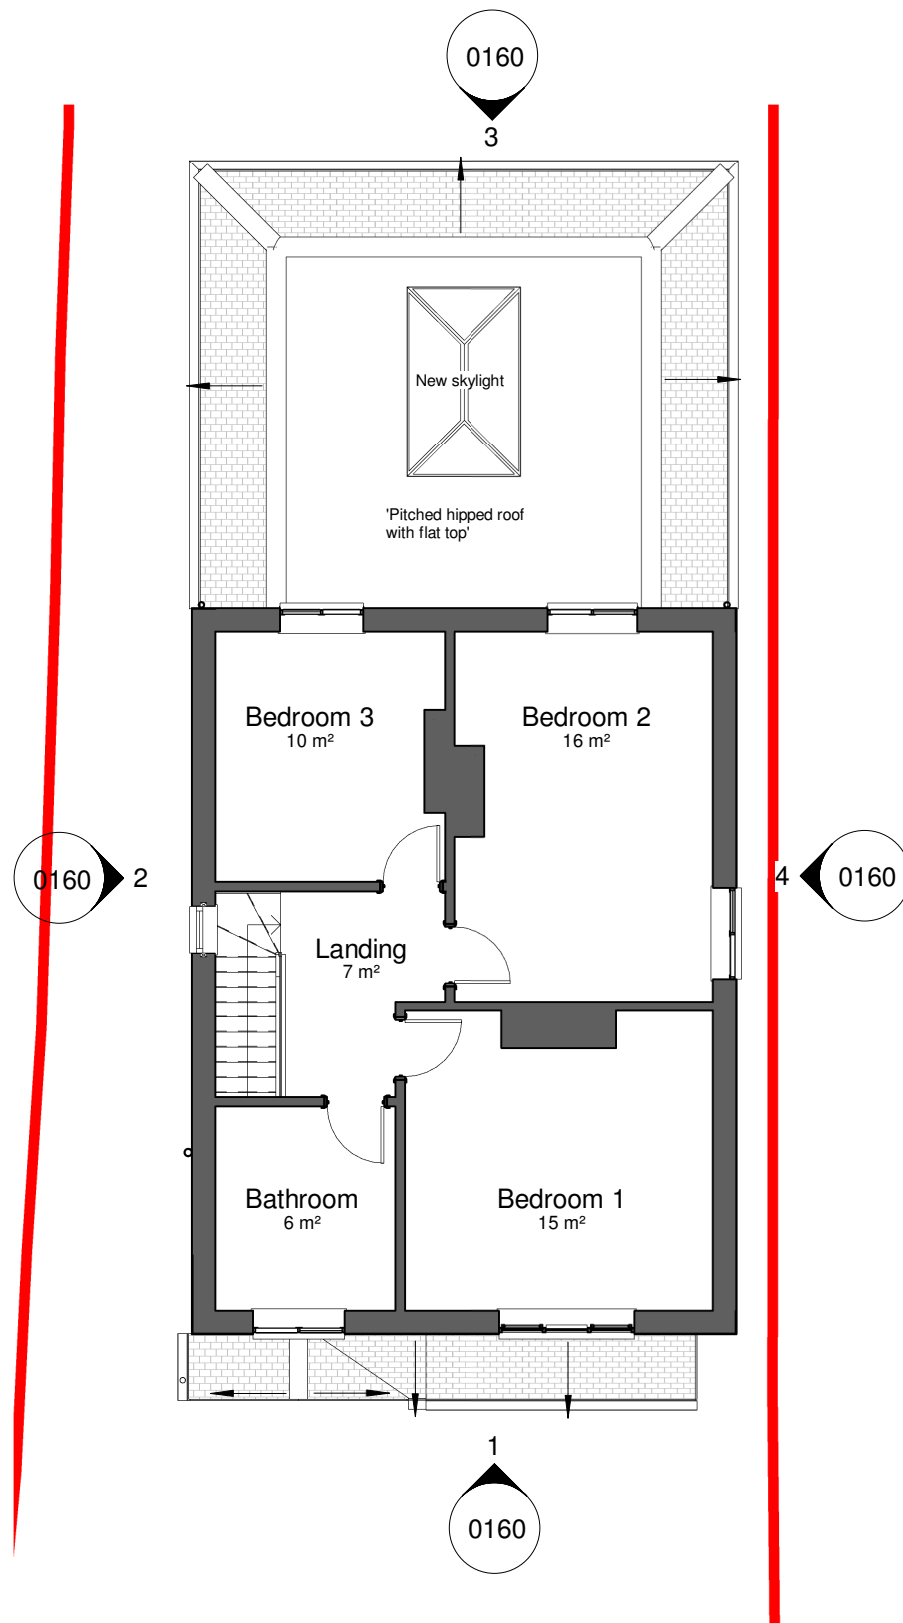

2 Proposed First Floor Plan
1 : 100

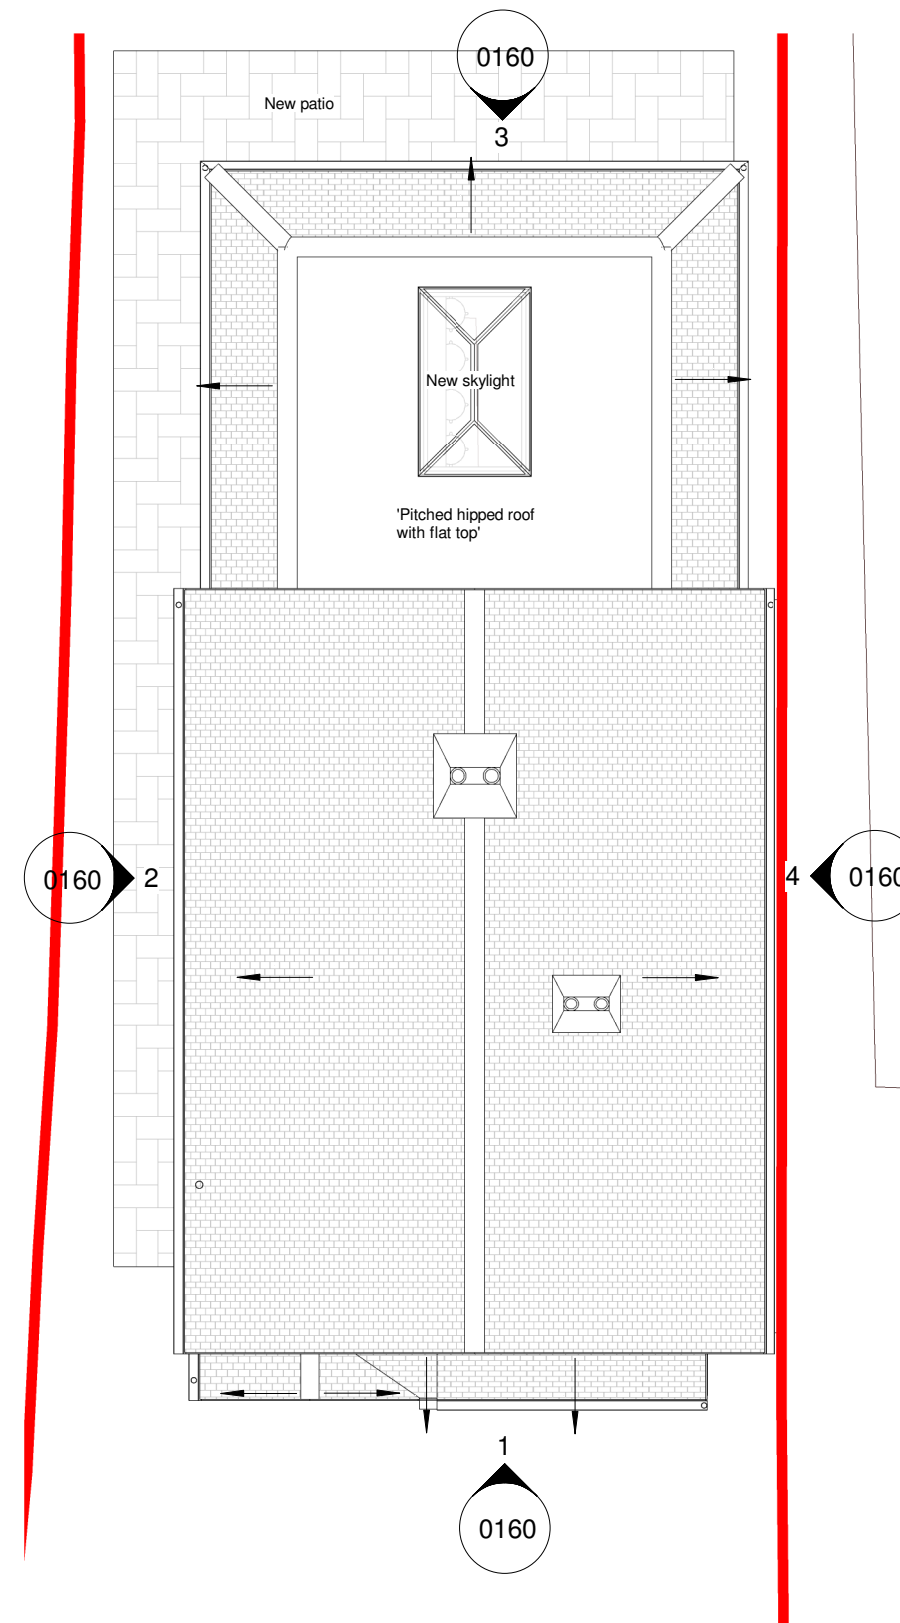

3 Proposed Roof Plan
1 : 100



VISUAL SCALE 1:100 @ A3

Drawing Key:

— Site Application Boundary Line

■ Existing

■ Proposed



Drawing: Proposed Floor Plans			
Address: Esquina, Cranston Road, East Grinstead, RH19 3HL			
Drawn: MO	Checked: MO		
Scale: 1 : 100	Date: 08/11/25		
Project Ref. 2511	Drg No. 0120	Suitability. S3	
Size: A3	Drg Ref. 2511-MO-XX-ZZ-DR-A-0120_S3-P3	Rev. P3	