




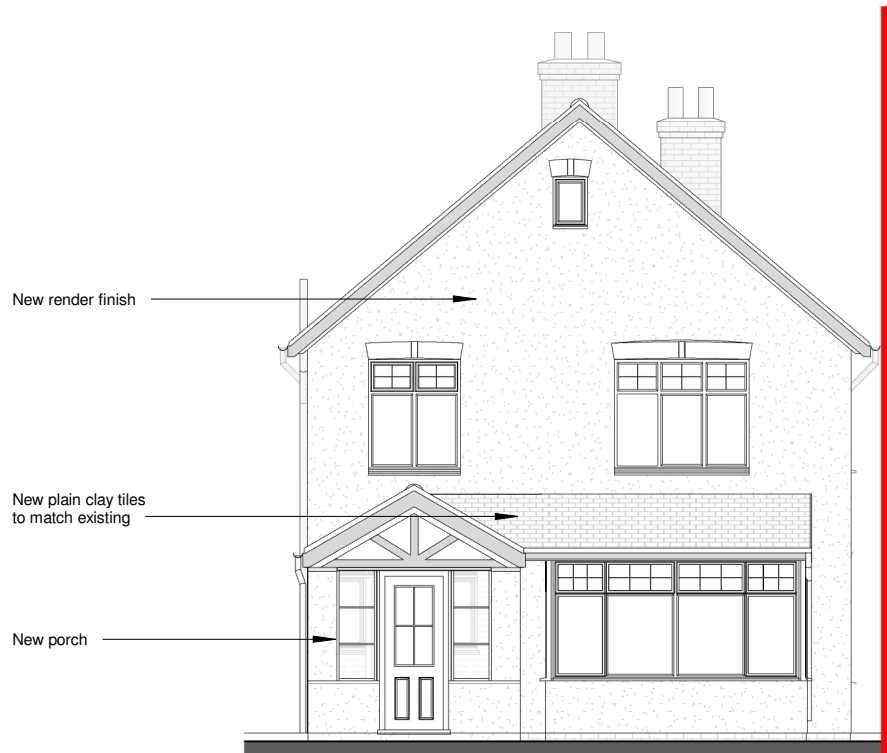


1 Proposed South Elevation
1 : 100

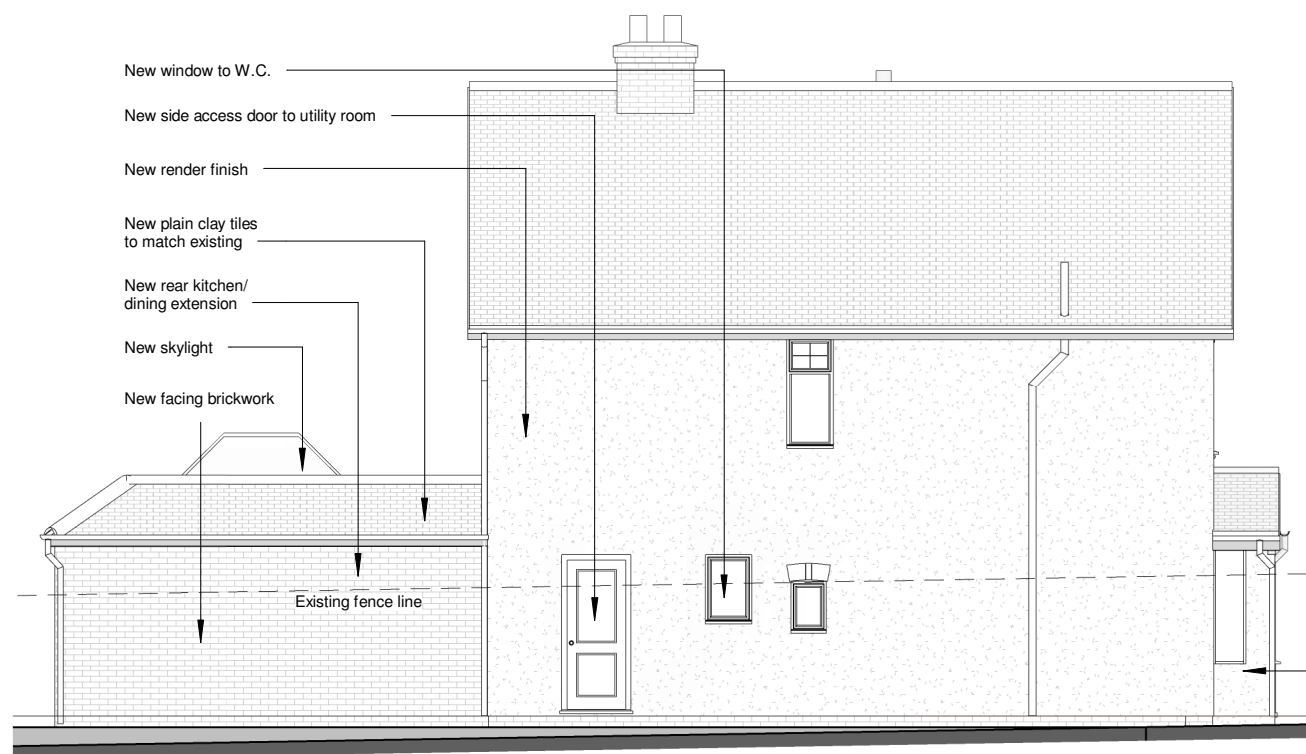


2 Proposed West Elevation
1 : 100

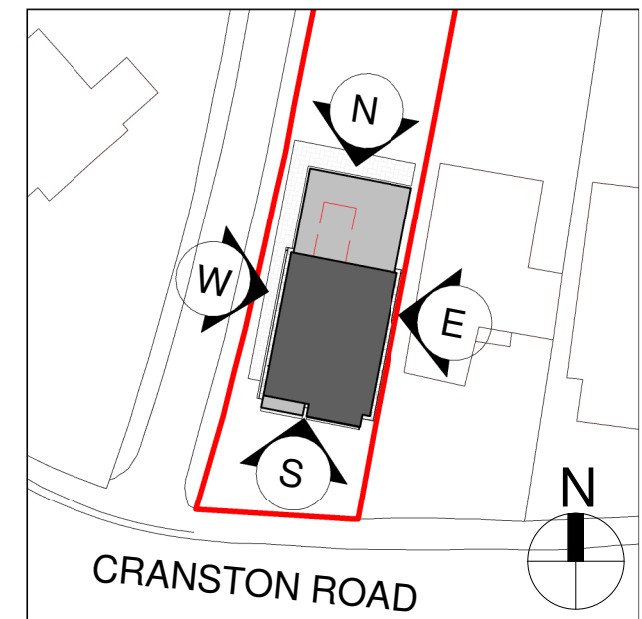

REFERENCE PLAN
(Not to scale).

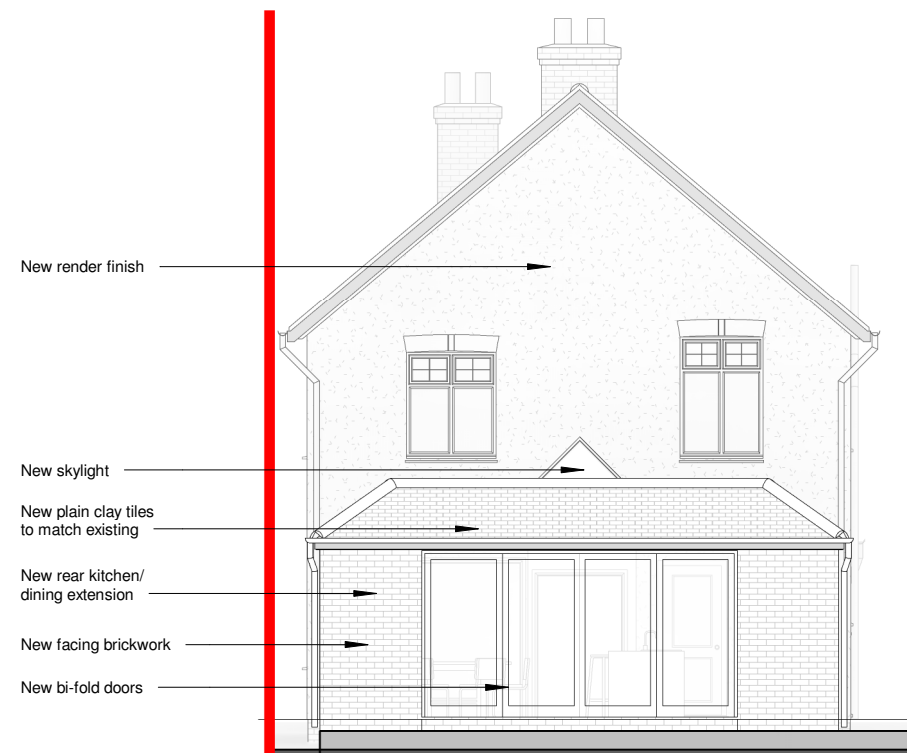

3 Proposed North Elevation
1 : 100

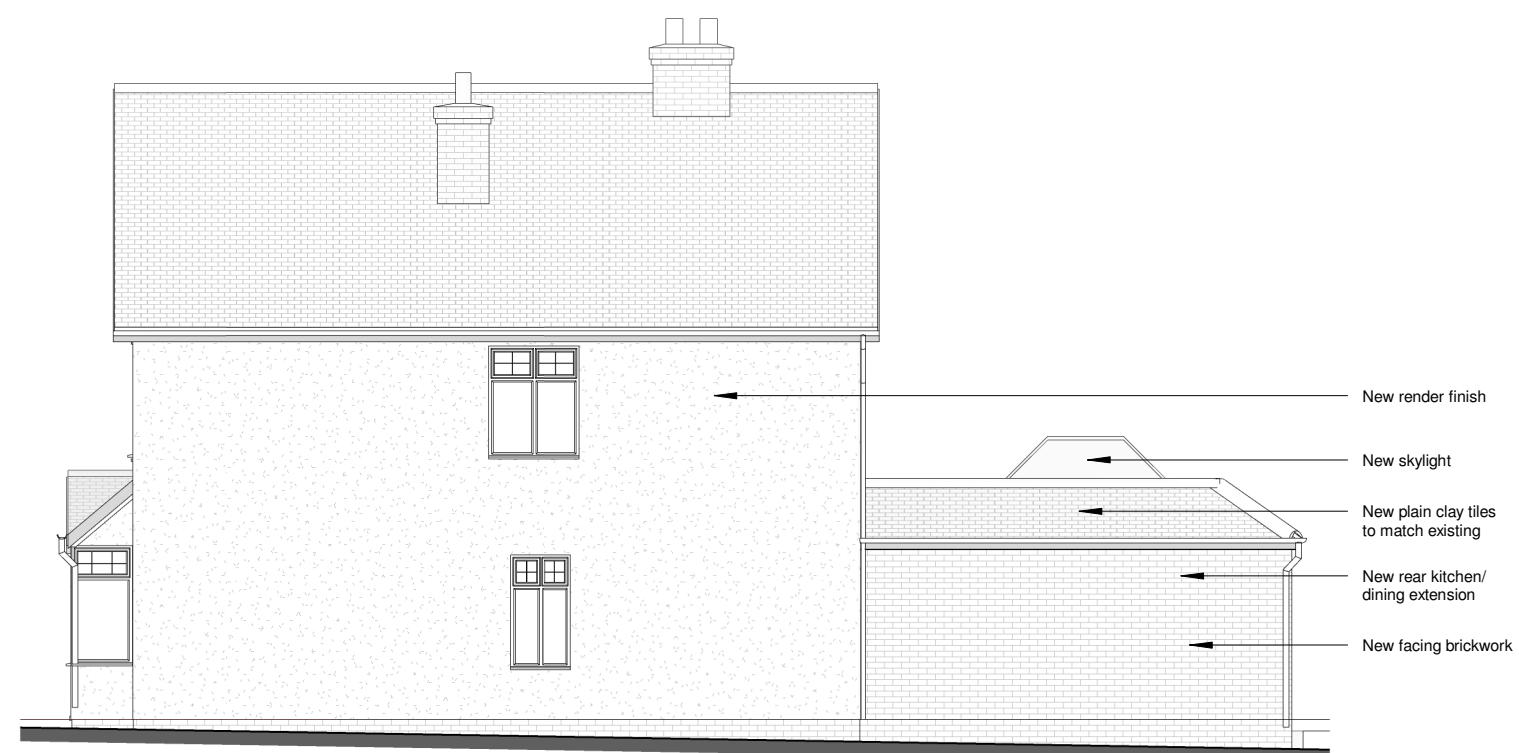

4 Proposed East Elevation
1 : 100



VISUAL SCALE 1:100 @ A3

Drawing: Proposed Elevations			
Address: Esquina, Cranston Road, East Grinstead, RH19 3HL			
Drawn: MO	Checked: MO		
Scale: As indicated	Date: 08/11/25		
Project Ref. 2511	Drg No. 0160	Suitability. S3	
Size: A3	Drg Ref. 2511-MO-XX-ZZ-DR-A-0160_S3-P4	Rev. P4	