




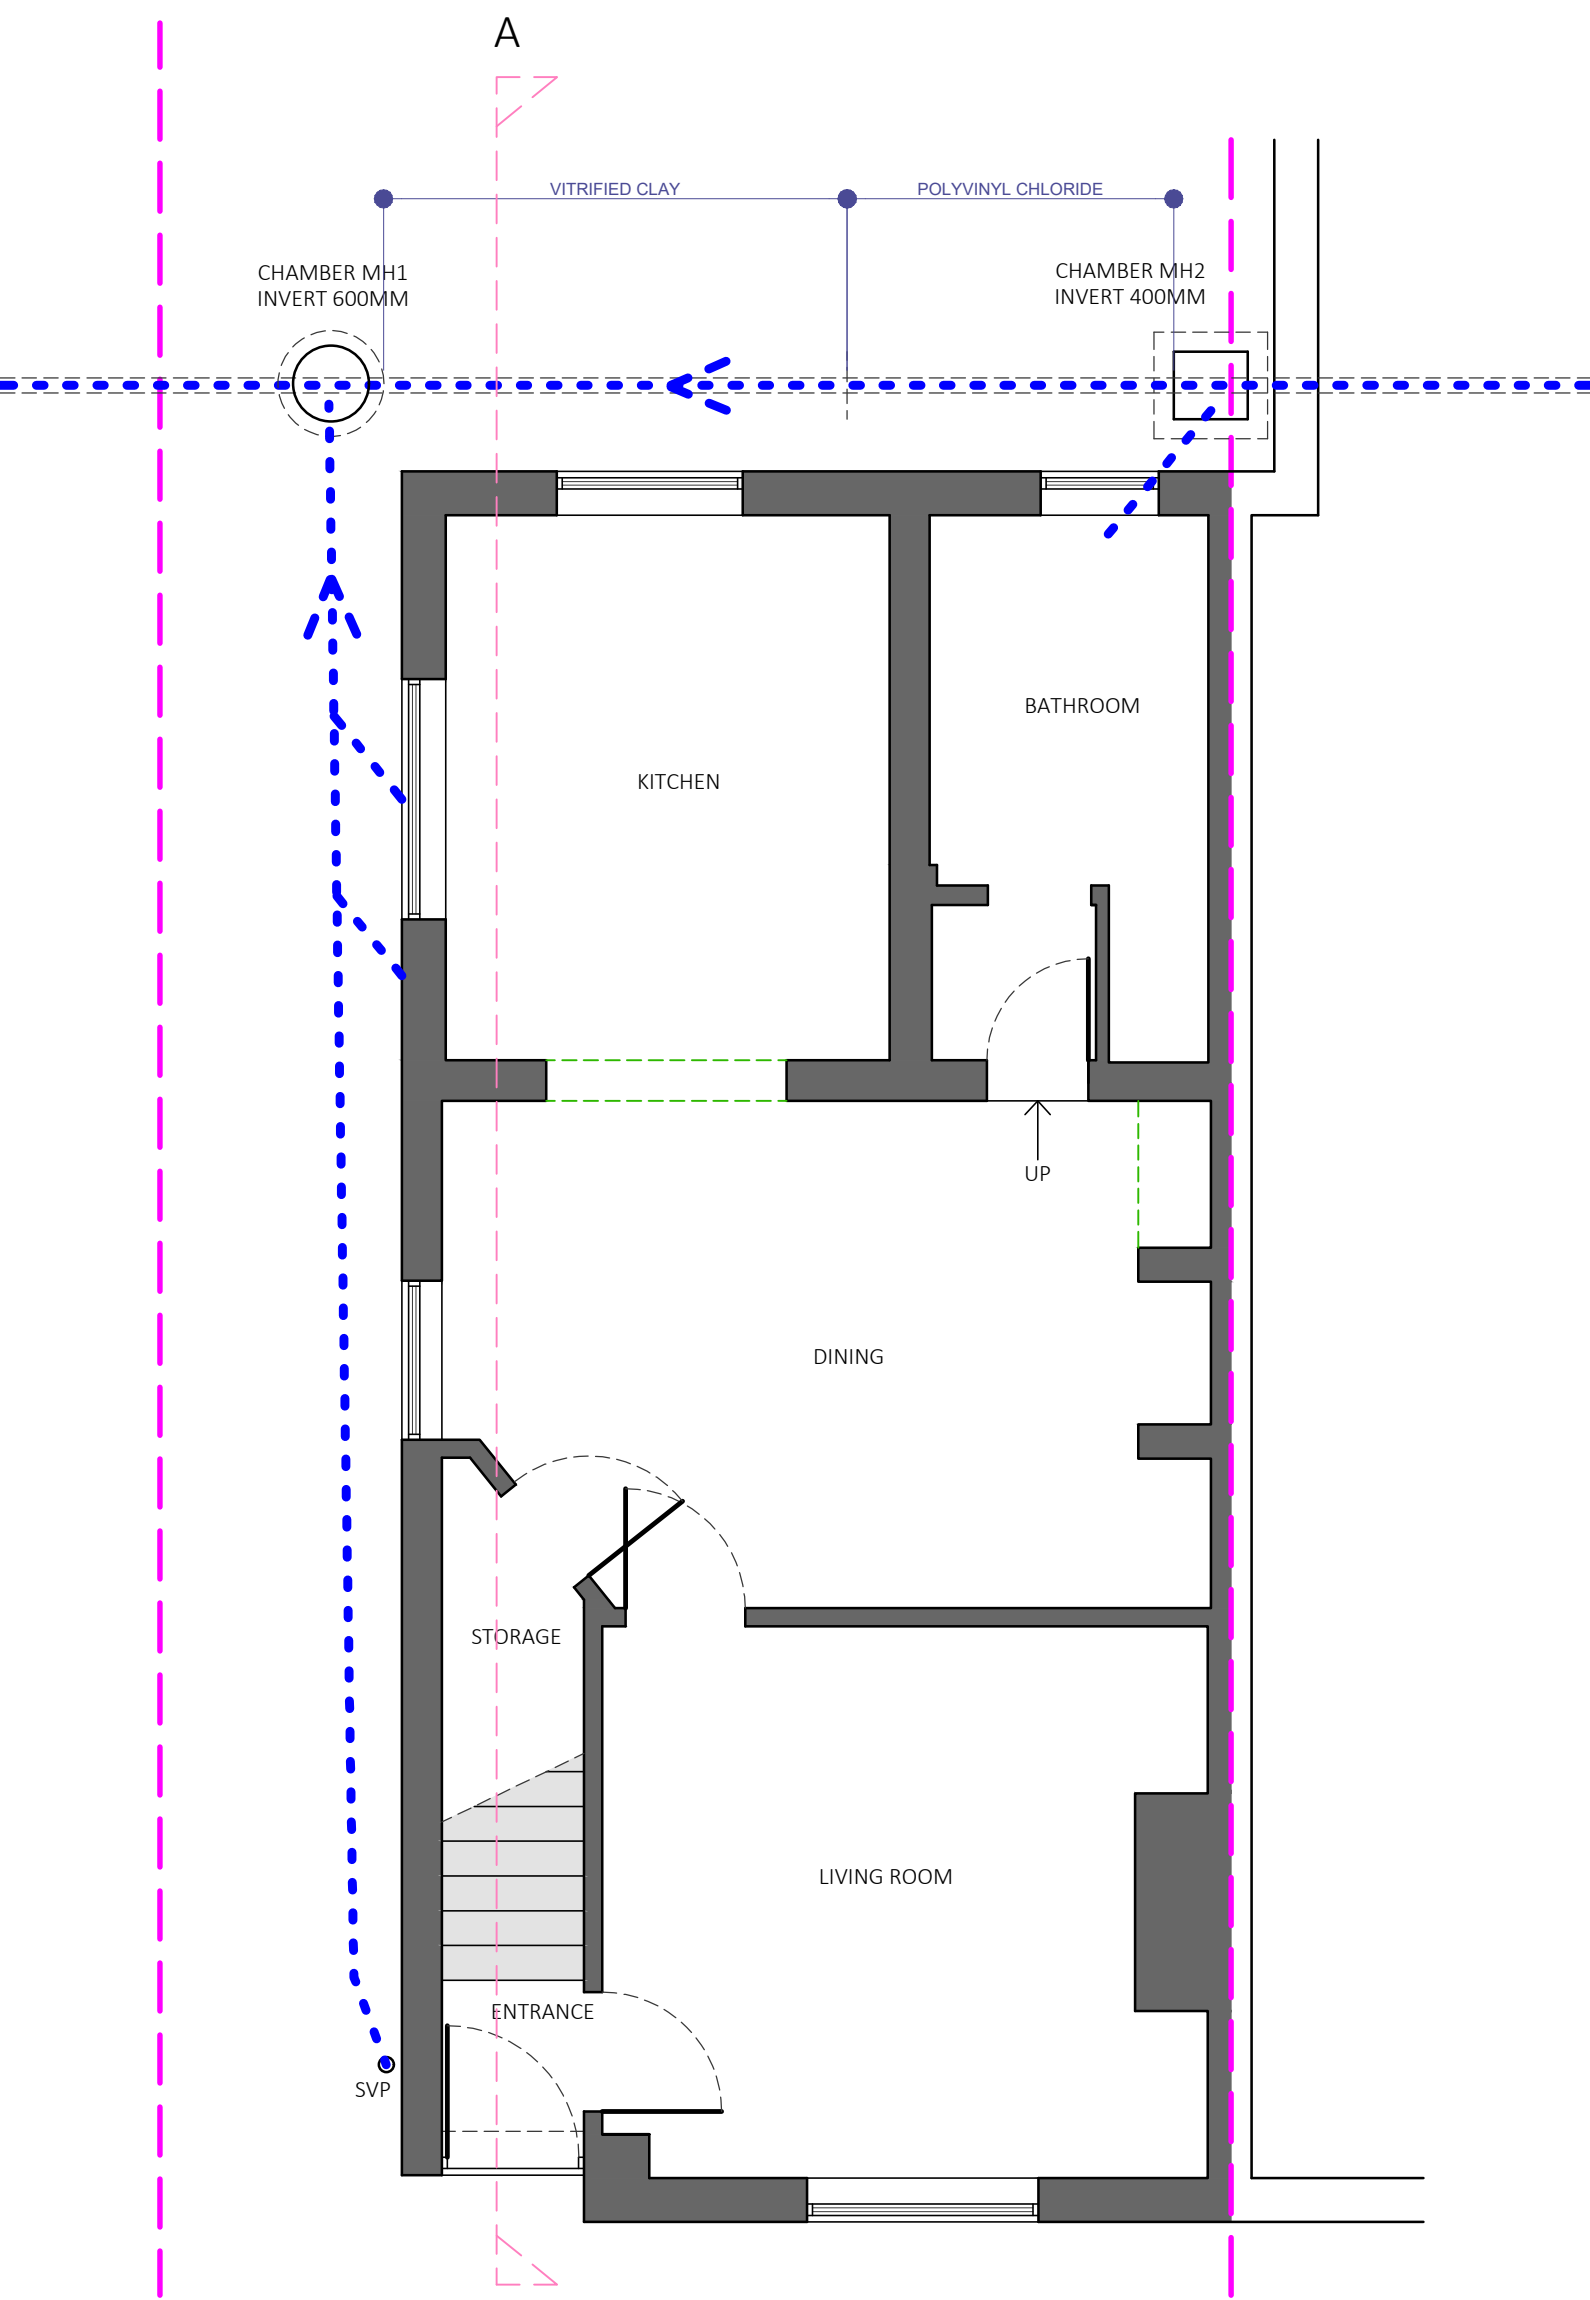

EXISTING GROUND FLOOR PLAN - 1:50@A1

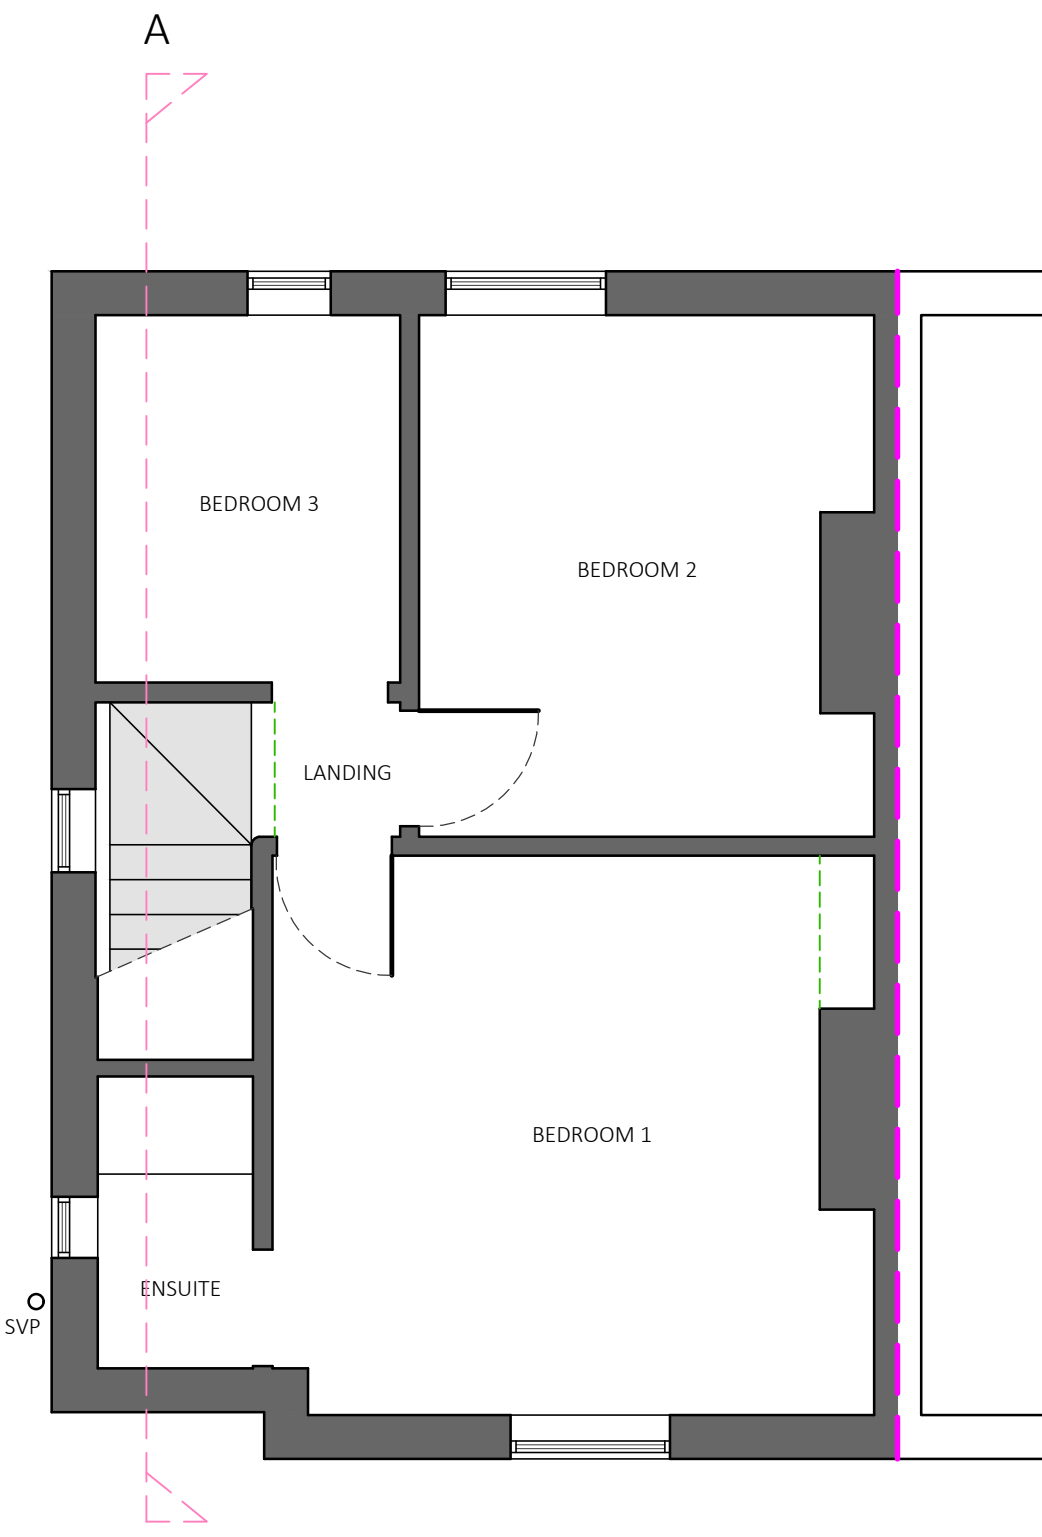


EXISTING FIRST FLOOR PLAN - 1:50@A1

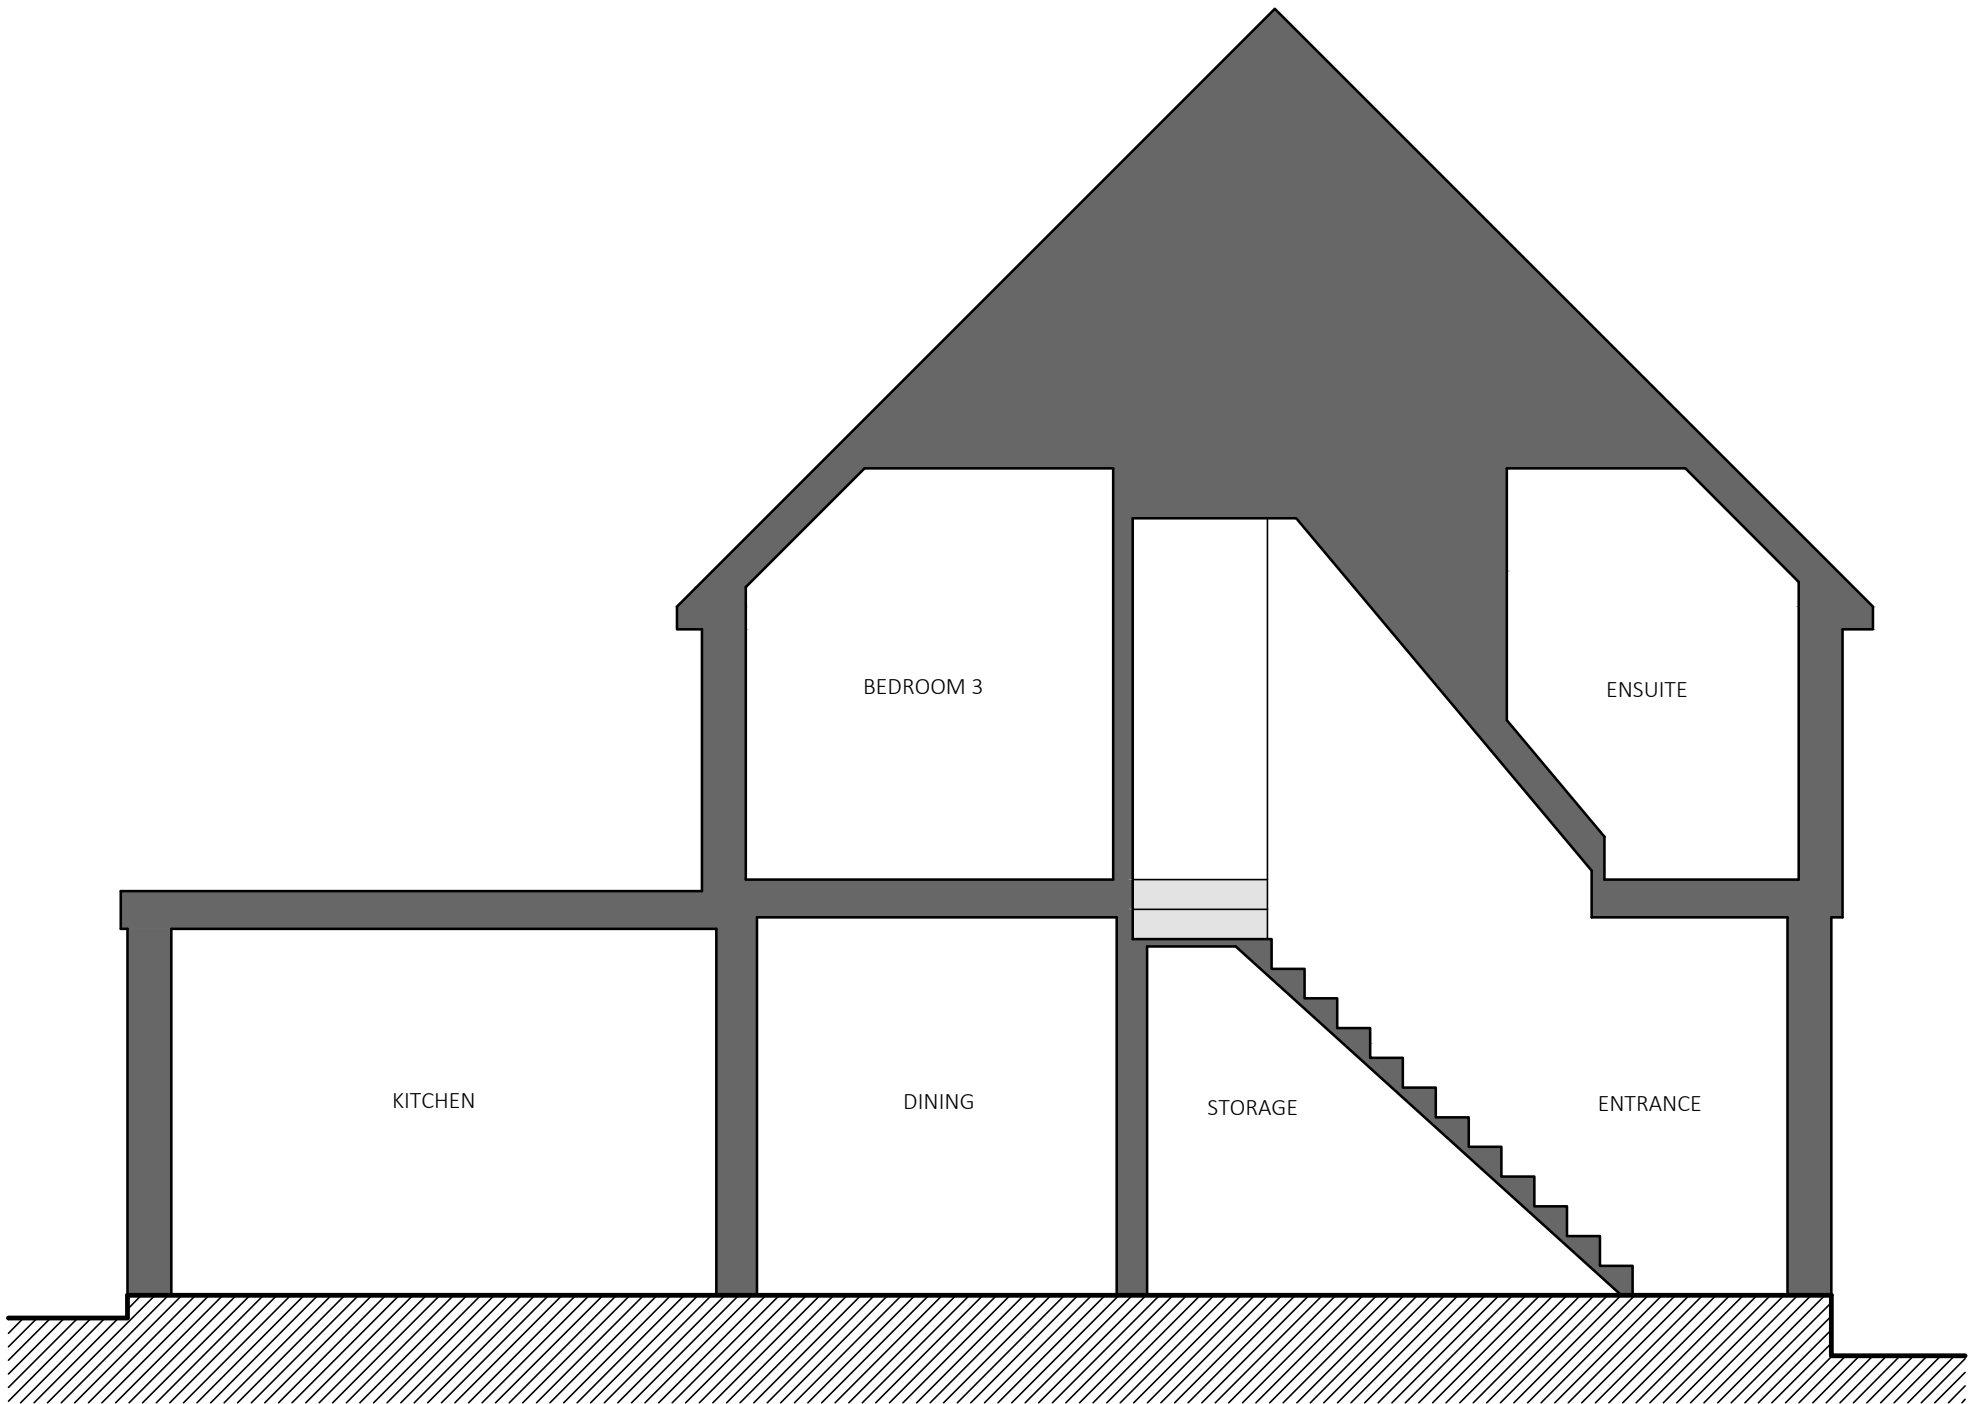


EXISTING SECTION A-A - 1:50@A1



EXISTING SIDE ELEVATION - 1:100@A1

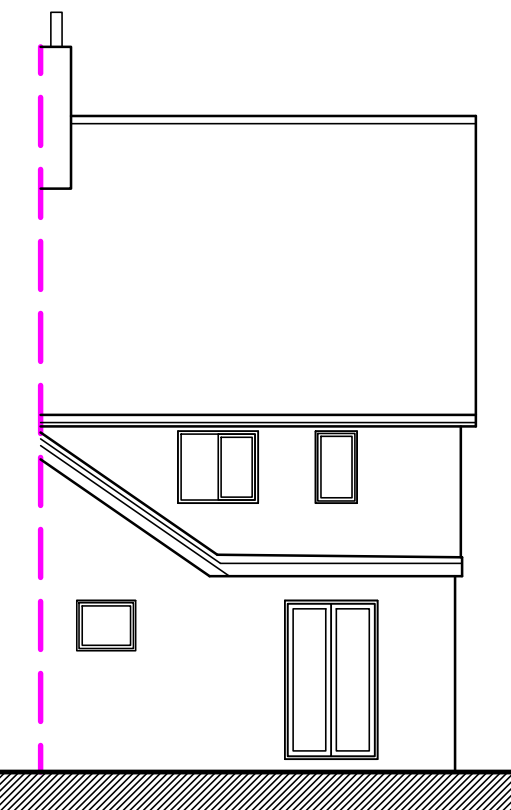


EXISTING REAR ELEVATION - 1:100@A1

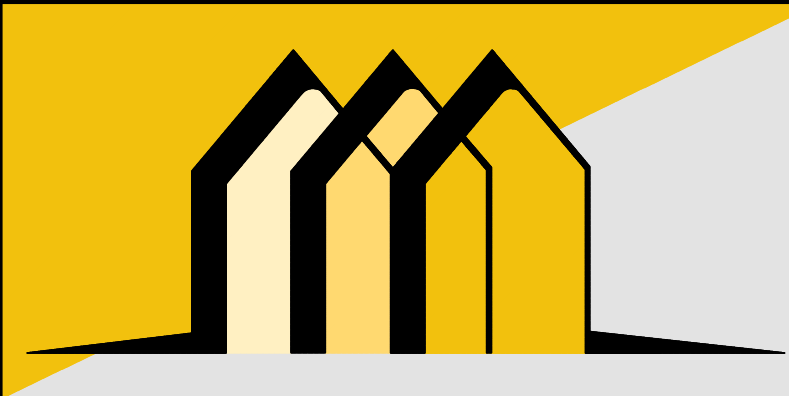

CONTACT INFO

E: Scott@EllisdonArchitecturalAssociates.co.uk
W: WWW.EllisdonArchitecturalAssociates.co.uk
M: 07828 189525

SCALE BARS

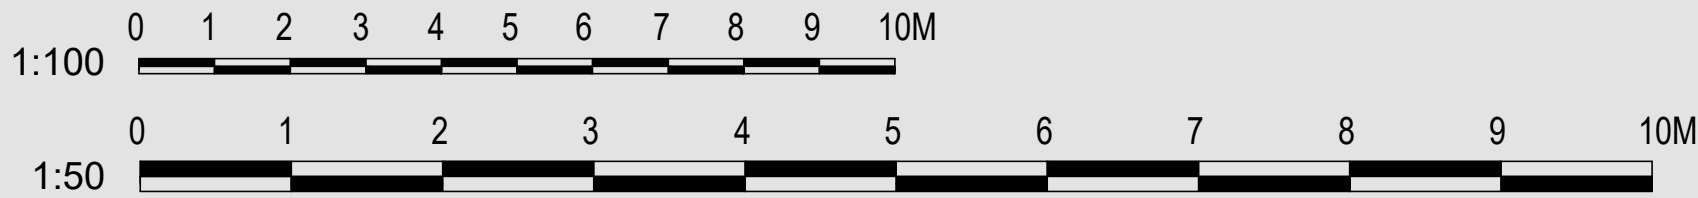

REVISION	DESCRIPTION	STATUS:	CLIENT:	SIMON HARDWICK	SITE ADDRESS:
0	FIRST ISSUE	PLANNING	JOB REF:	663	5 WARREN CLOSE HANDCROSS RH17 6DJ
			DRG. NO:	01	
			DRG. TITLE:	EXISTING PALNS	
			DATE:	JULY 2025	
			SCALE:	1:50@A1	