


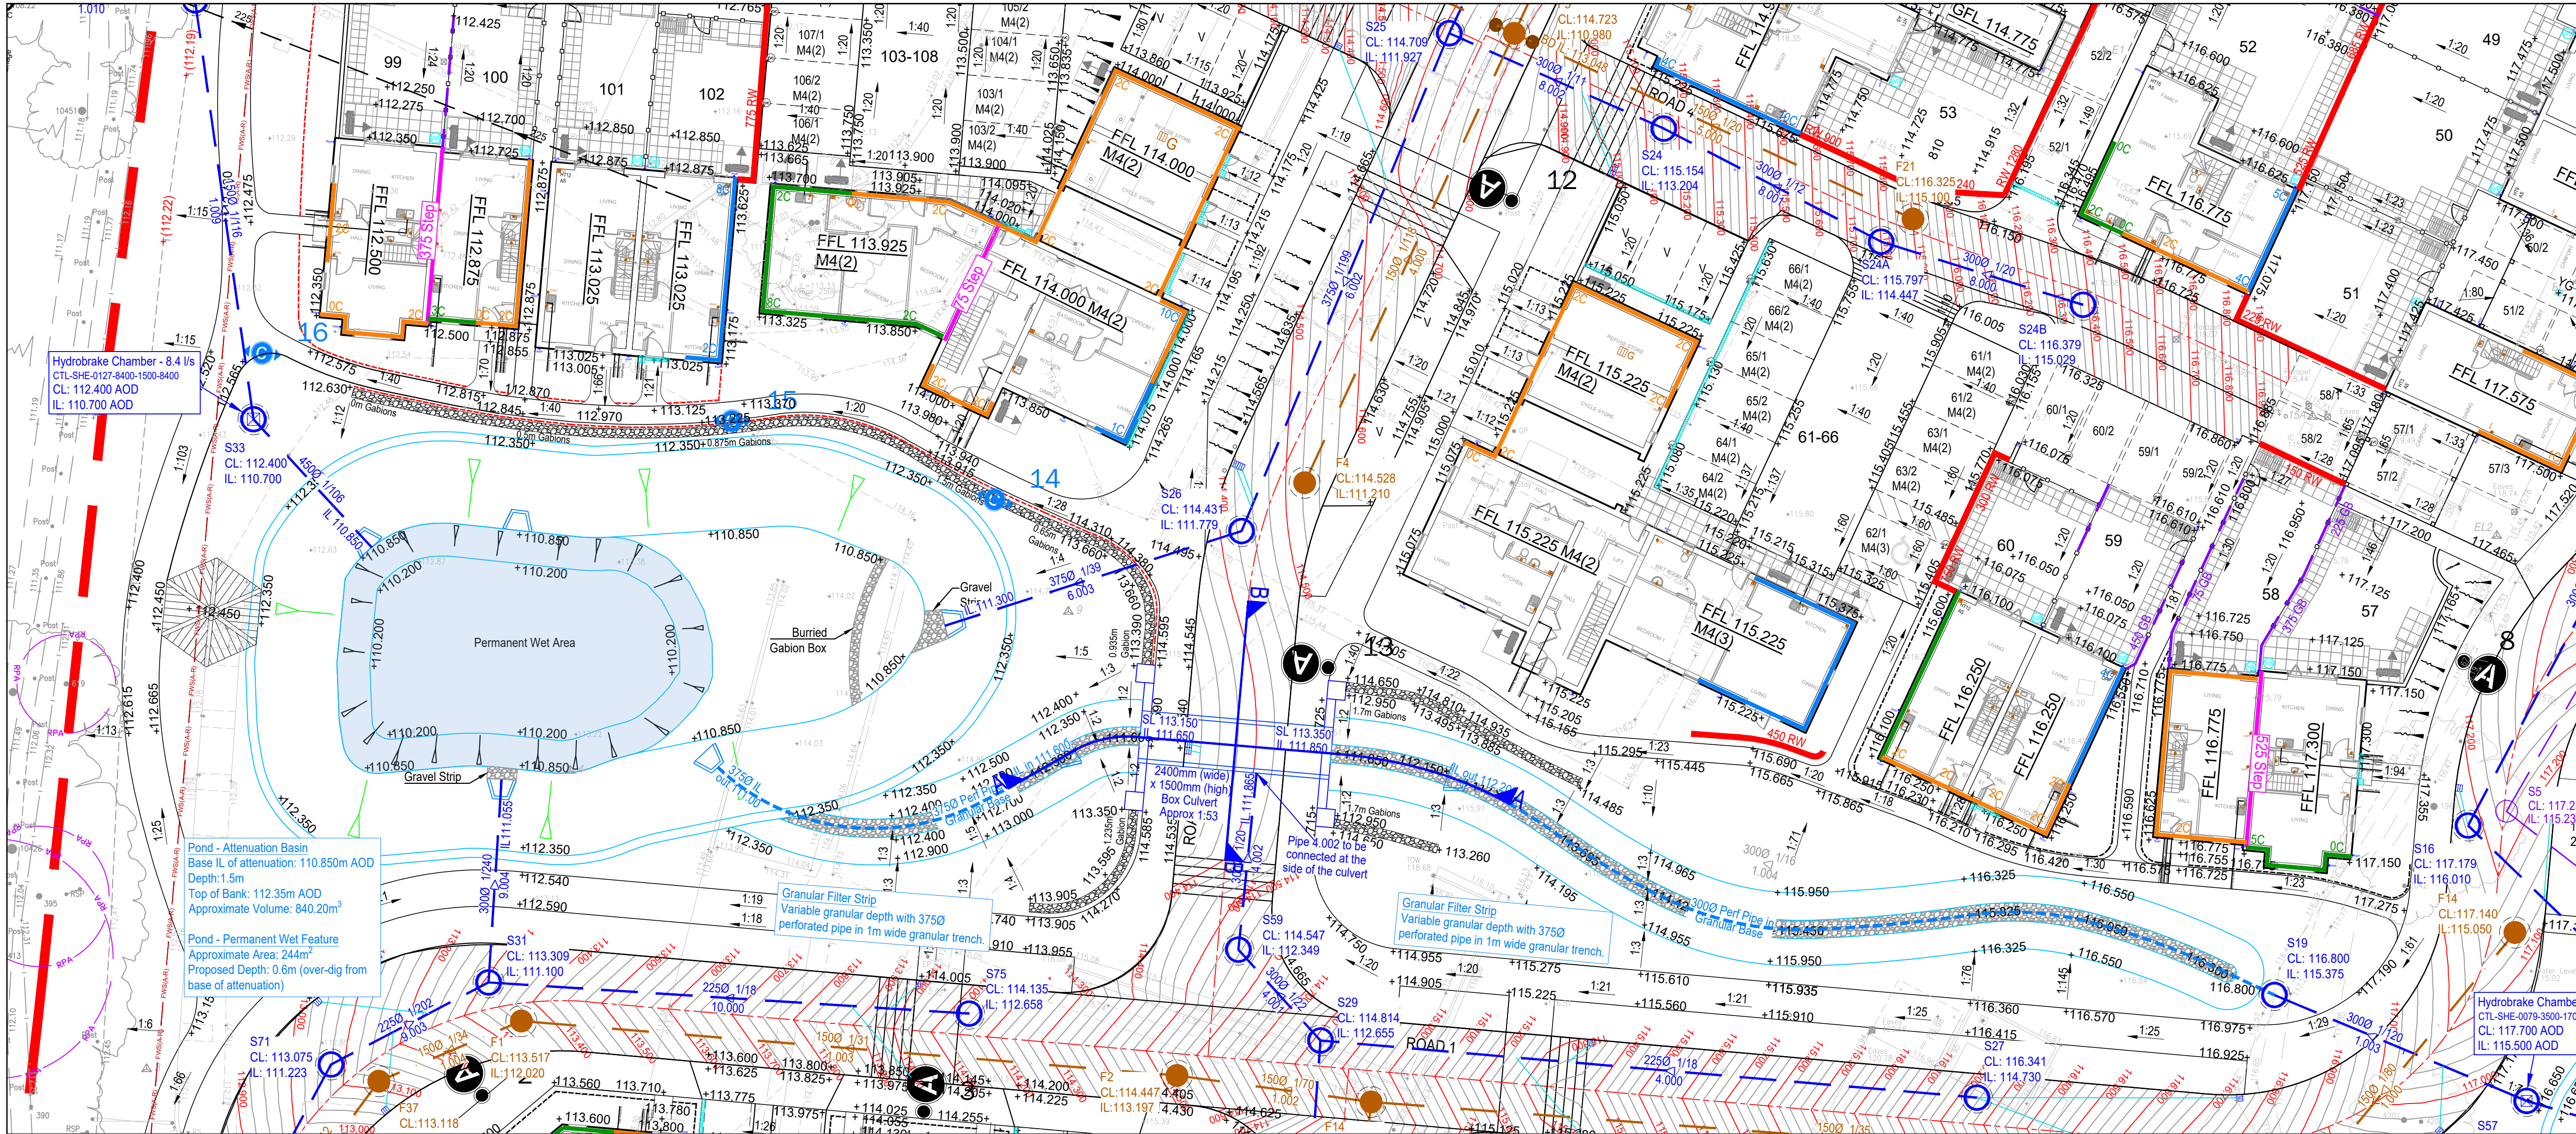

CIVIL / STRUCTURAL DESIGN RISK MANAGEMENT

Abnormal or unusual residual risks associated with the design outcomes shown on this drawing are:-

RSK LDE LTD has followed its Design Risk Management process for Hazard Elimination and Risk reduction in developing the designs shown on this drawing. Abnormal or unusual residual risks may be shown above where it is considered that such risk may not normally be expected by competent persons engaged on work of this nature or type.

Notes:

1. Do not Scale this drawing.

2. This drawing presents the Ditch Culvert Details for the proposed development at West Hoathly Brickworks.

3. This drawing is to be read in conjunction with all relevant Engineer's and Architect's drawings and specifications.

4. This drawing is to be printed in COLOUR.

5. All levels quoted are in metres A.O.D.

6. Blinding layer and Type 1 Granular Fill to be in accordance with culvert manufacturers specification, may differ from currently shown.

7. For Drainage Layout refer to RSK drawing 890844-RSK-ZZ-XX-DR-C-3000-3005 - Site Drainage Layout.

8. For Drainage Details refer to RSK drawings 890844-RSK-ZZ-XX-DR-C-4004 -4007 - Drainage Details.

9. For SuDS Details refer to RSK drawing 890844-RSK-ZZ-XX-DR-C-4009. For SuDS Attenuation Details refer to RSK drawings 890844-RSK-ZZ-XX-DR-C-3012-3013.

10. All drainage design is subject to technical approval, no connections shall be made to any public sewers without written consent from the drainage authority. All adoptable drainage to be constructed in conjunction with Design and Construction Guidance (Water UK).

11. The drainage design is subject to technical approval by IWNL for the mains drainage, Southern Water for the sewer connections and the LLFA for the Ordinary Watercourse Consent. No connections shall be made to any public sewers without written consent from the drainage authority.

12. All services should be coordinated around the proposed drainage on site.

T01	11.07.2025	Issued for Tender.	LN	AM	
Rev.	Date	Amendment	Drawn	Chkd.	Appd.

LDE

CIVILS | STRUCTURES | HYDROLOGY

an RSK company

18 Frogmore Road
Hemel Hempstead
Hertfordshire
HP3 9RT
United Kingdom

Tel: +44 (0) 1442 437500
Fax: +44 (0) 1442 437550
Email: info@rsk.co.uk
Web: www.rsk.co.uk

Client

Project Title

WEST HOATHLY
BRICKWORKS

Status

TENDER

Drawing Title

BRIDGE CULVERT DETAILS

Drawn	Date	Checked	Date	Approved	Date
LN	09.07.2025	AM	10.07.2025		

Scale	Orig Size	Dimensions
NTS	A1	M

Project No.	Drawing File
890844	890844-RSK-ZZ-XX-DR-C-4008-Bridge Culvert Details.dwg

Drawing No.	Rev.
890844	T01

Project	Orig.	Vol/Sys.	Lev./Loc.	Type	Role	Draw. No.
---------	-------	----------	-----------	------	------	-----------

