




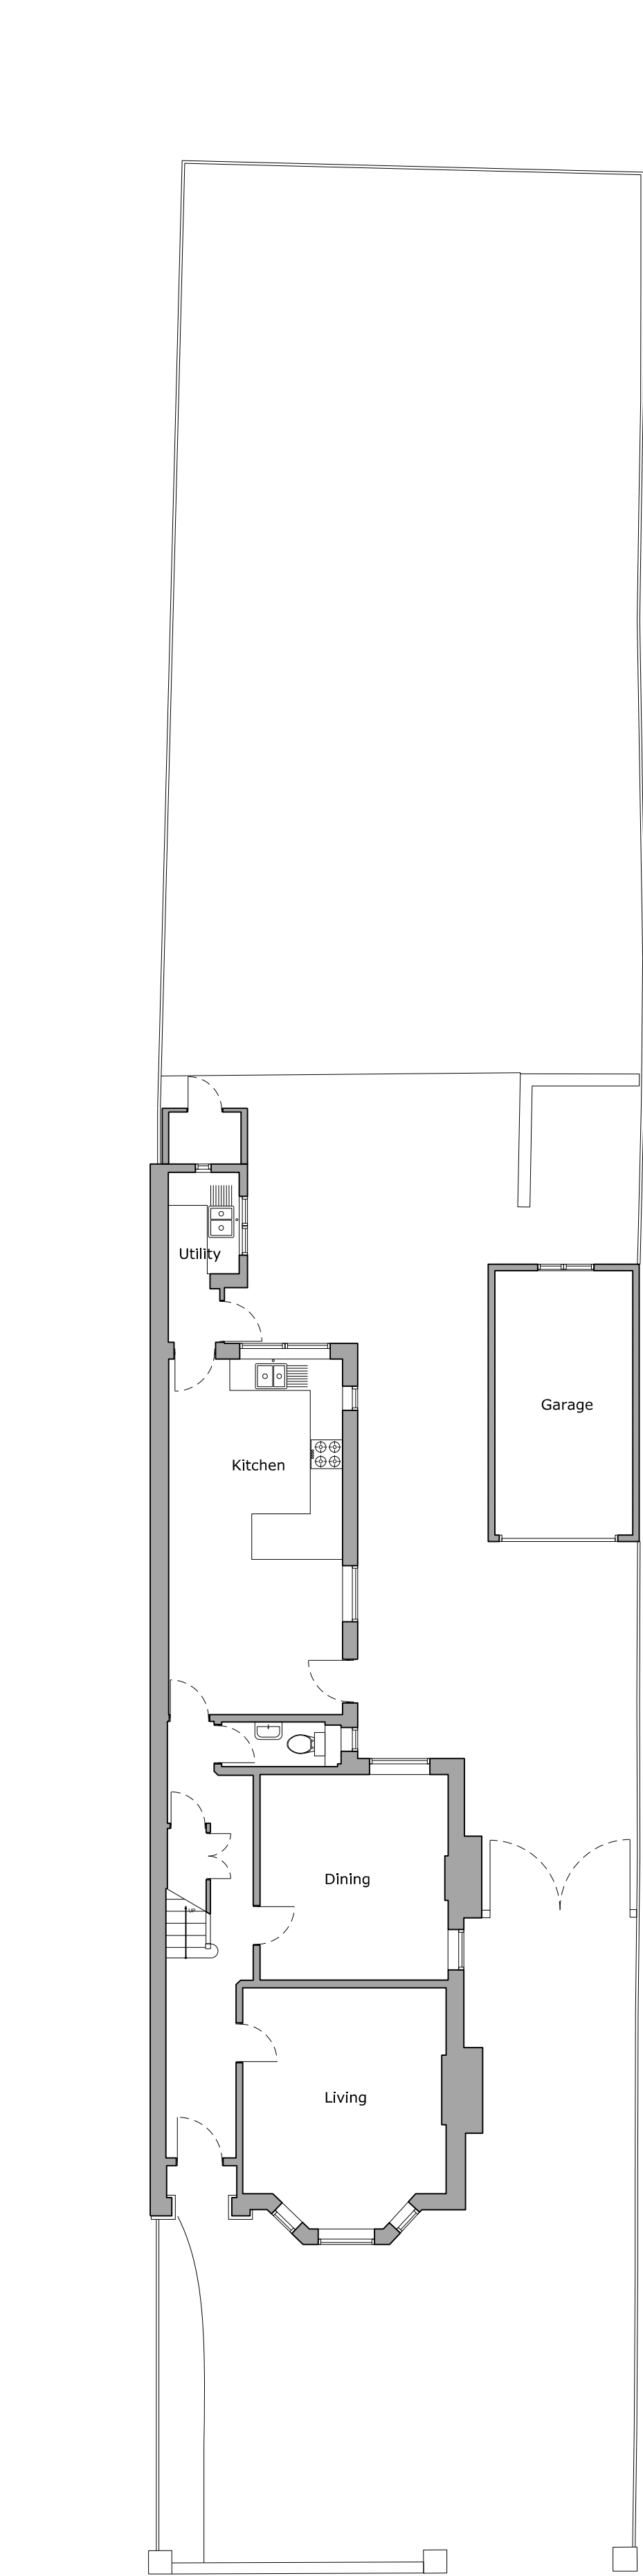

GF Ground Floor

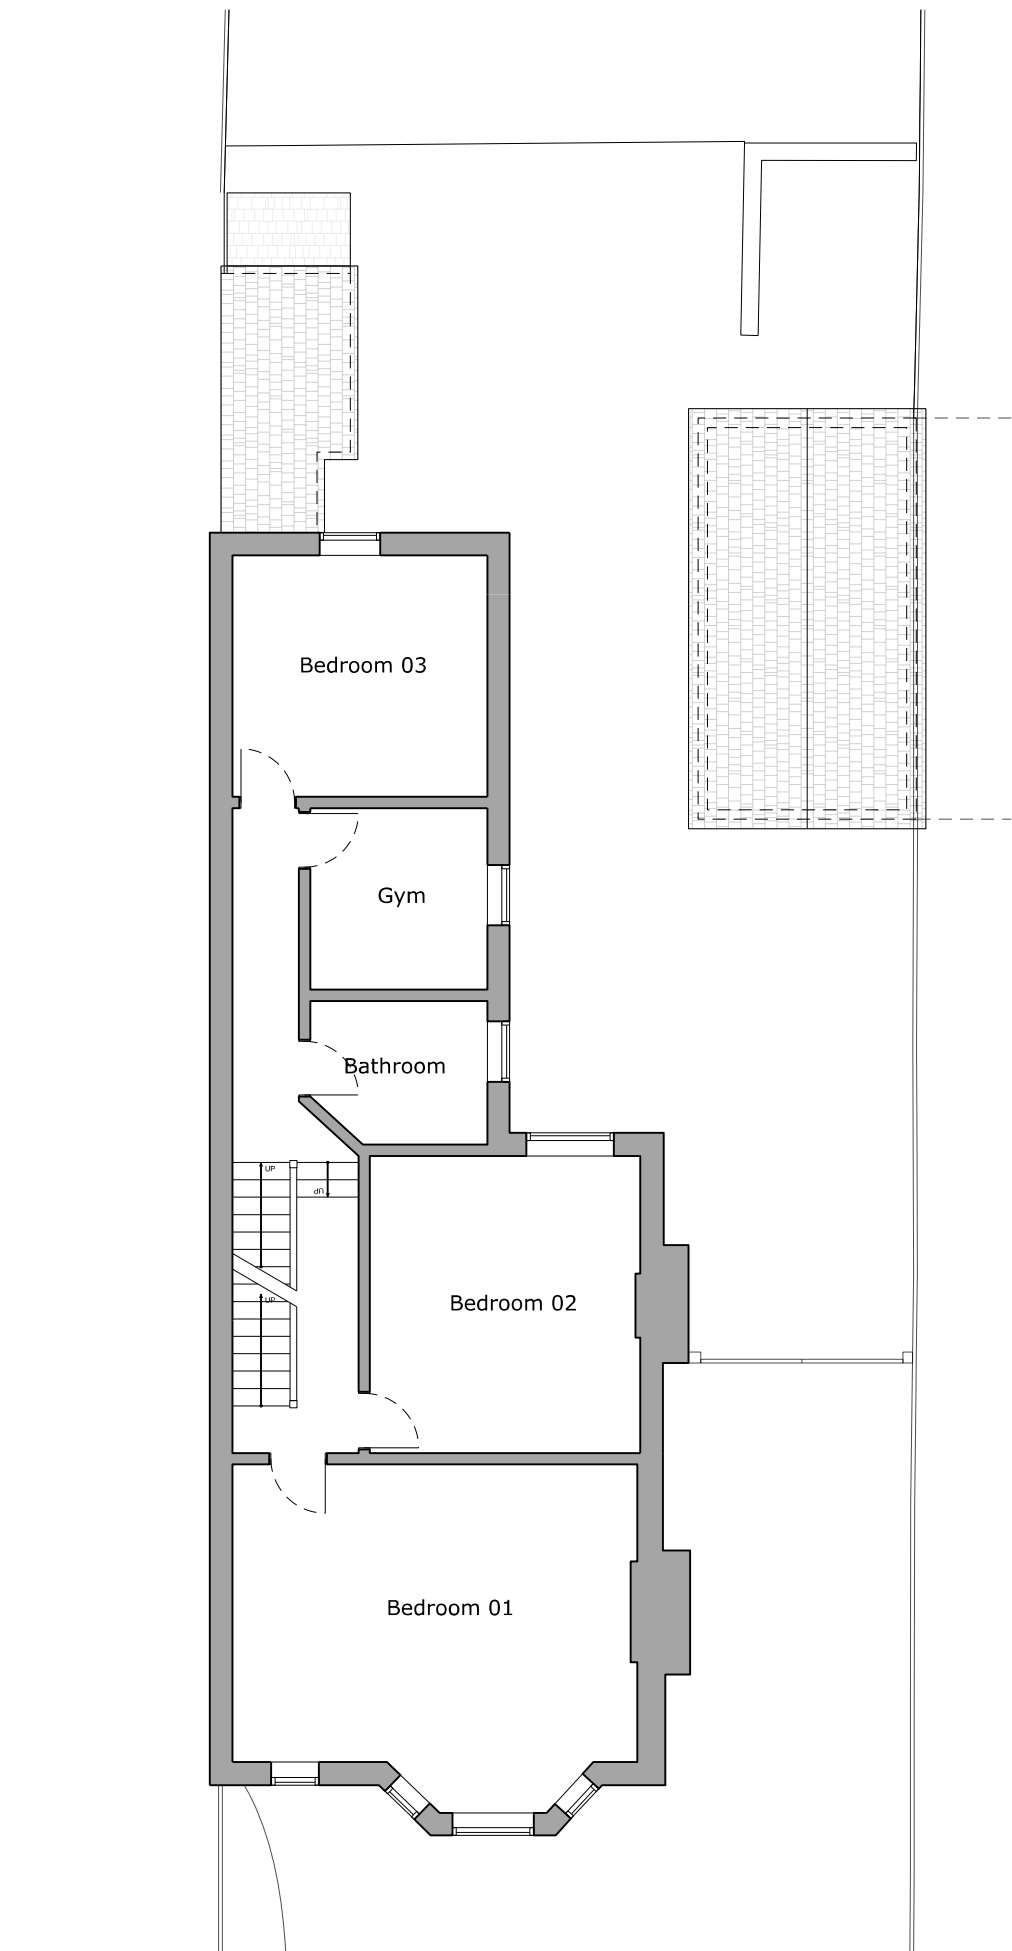

01 First Floor

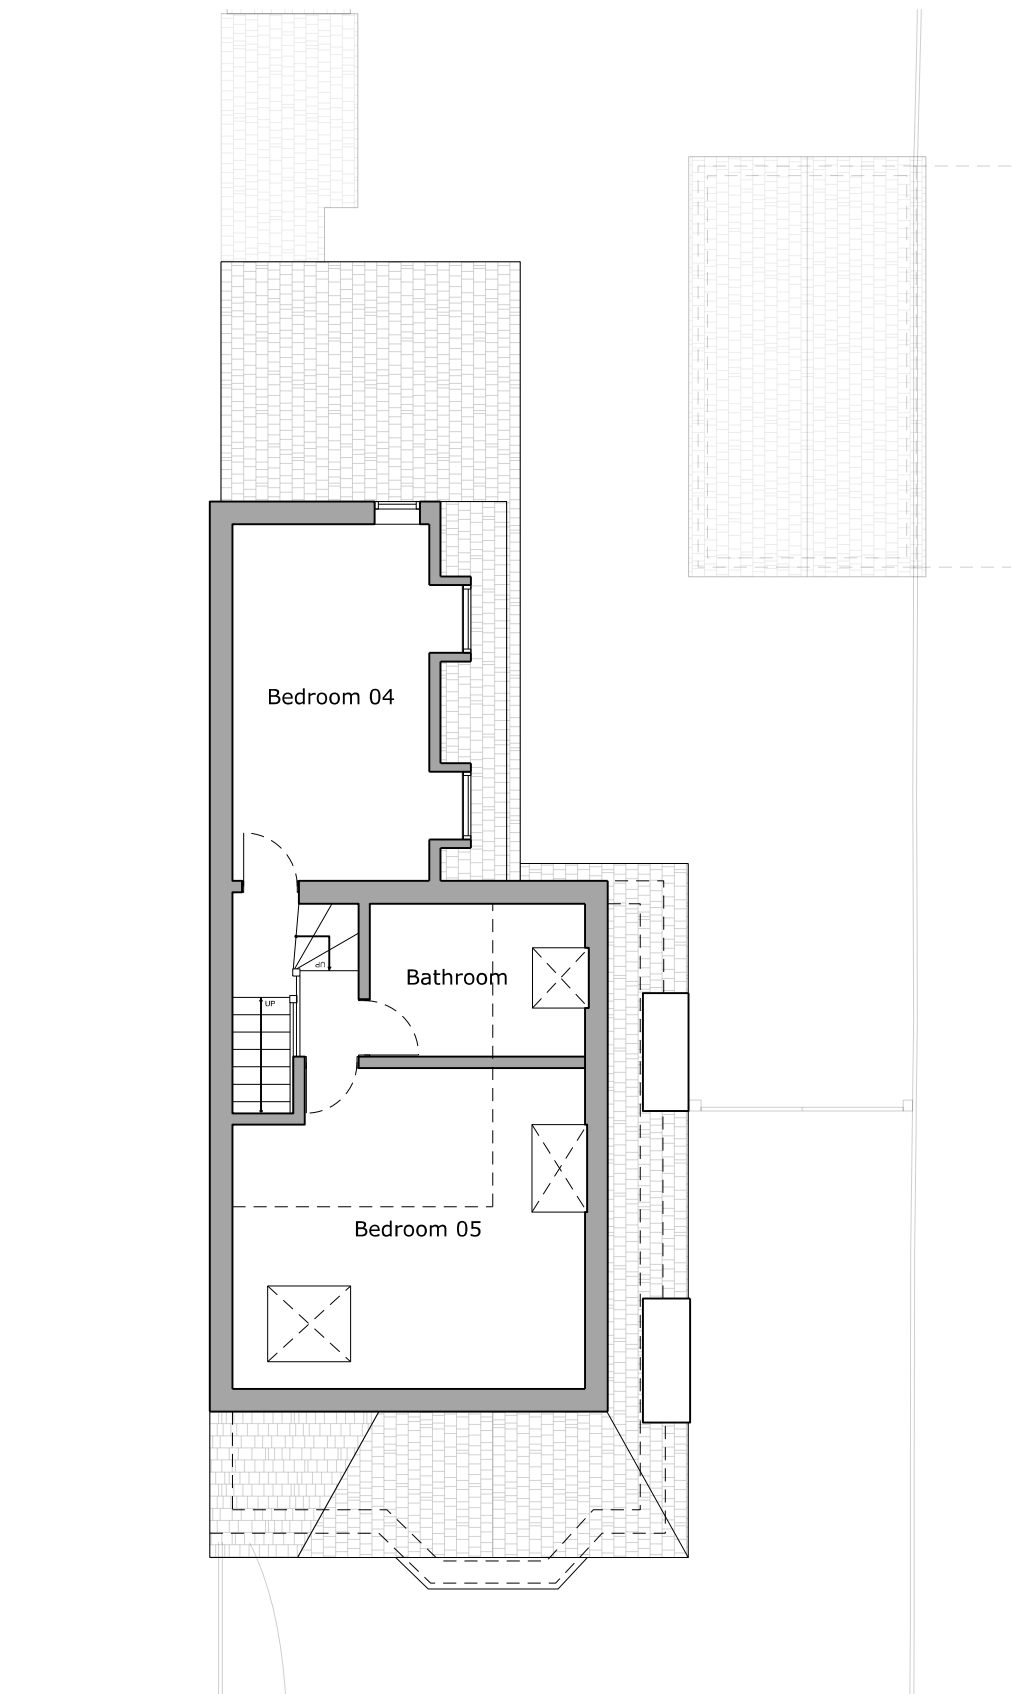

02 Second Floor



F Front Elevation

dotted lines
indicates
existing side
gates



R Rear Elevation



RS Right-Side Elevation

Revisions		
Rev	Date	Note

Rev	Date	Note

Project address
67 Haywards Road
Haywards Heath
RH16 4HX

Client
Duncan and Charlotte

Project title
67 Haywards Road

Drawing Title:
Existing Drawings

Scale 1:100 @ A1	Drawn by MB	
Project No. 238	Drawing no. 001	Revision P1
Status Design	First Drawn 12.16.25	