


CDM 2015 Health & Safety Information

This information relates only to 'Significant Hazards' identified on this drawing and is to be read in conjunction with the Designer's Hazard Register.

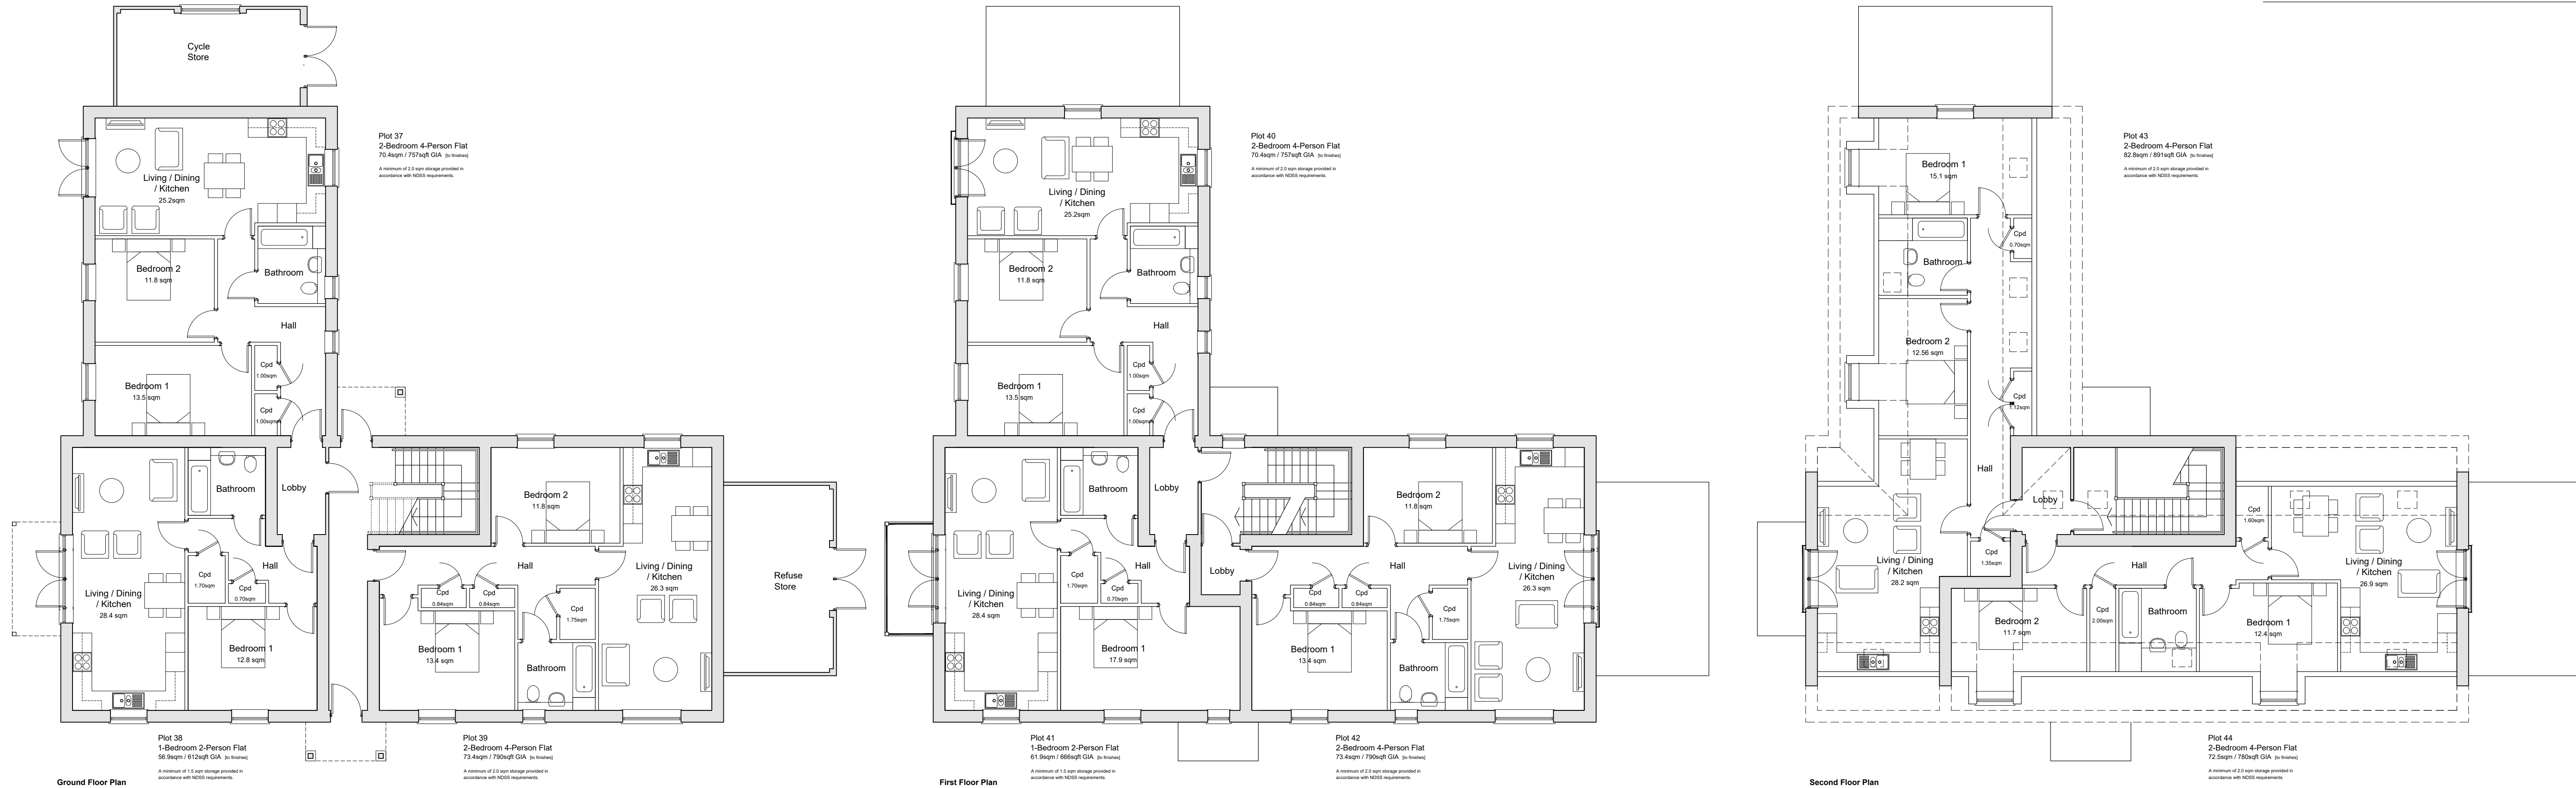

East Elevation

North Elevation



West Elevation

South Elevation

Typical Cross Section

D	02.03.26	Updated Plot 39 and Plot 40 Fenestration	MC	KE
C	11.02.26	Updated Elevations	MC	AK
B	17.11.25	Updated Colour	CV	KE
A	13.11.25	Front Elevation Coloured	CV	KE

Rev	Date	Revision Details	Dr	Ch
-----	------	------------------	----	----



London
76 Great Suffolk Street
London SE1 0SL
T 0207 928 2773

Sussex
64-68 Brighton Road
Worthing, BN11 2ZN
T 01903 248 777

Bristol
Beacon Towers Colston Street
Bristol BS1 4QE
T 0117 214 1101

E hello@ececarchitecture.com
W ececarchitecture.com

Creatively. Quality. Commercially.
Believe what's possible.

Client's Name

Reside

Job Title

Land at Reeds Lane, Sayers Common

Drawing Title

Plans and Elevations
Apartments Plots 37-44

Scale

1:100 @ A1 / 1:200 @ A3

metres 2 4 6 8 10

Drawn KE
Checked AK
Date 31.10.25

Job No 7463
Drawing No PL-38
Rev D

Status

APPROVAL