




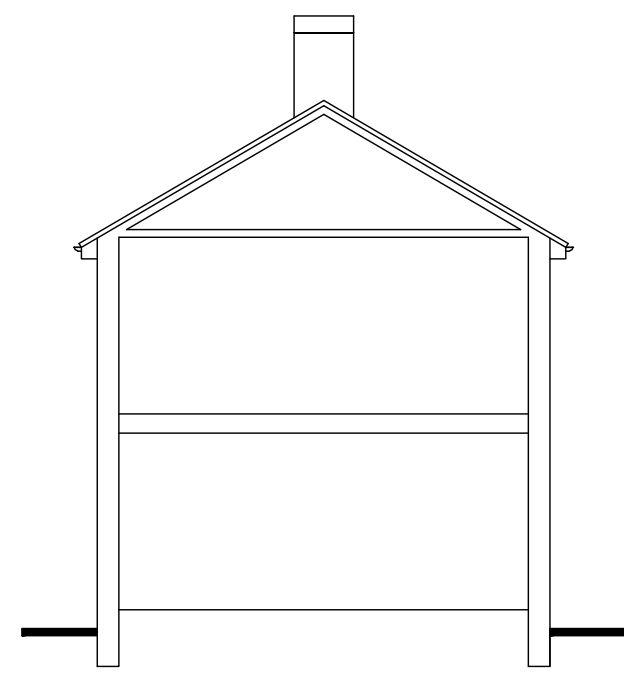


**SIDE NORTH WEST ELEVATION**  
**EXISTING ELEVATIONS**  
Scale 1:100

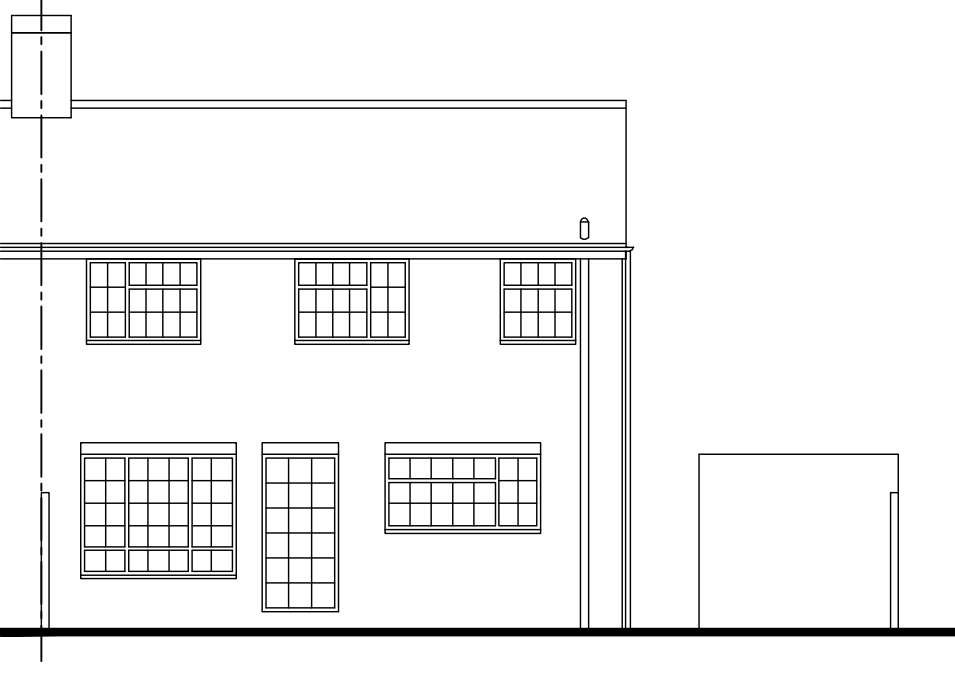

**REAR SOUTH WEST ELEVATION**

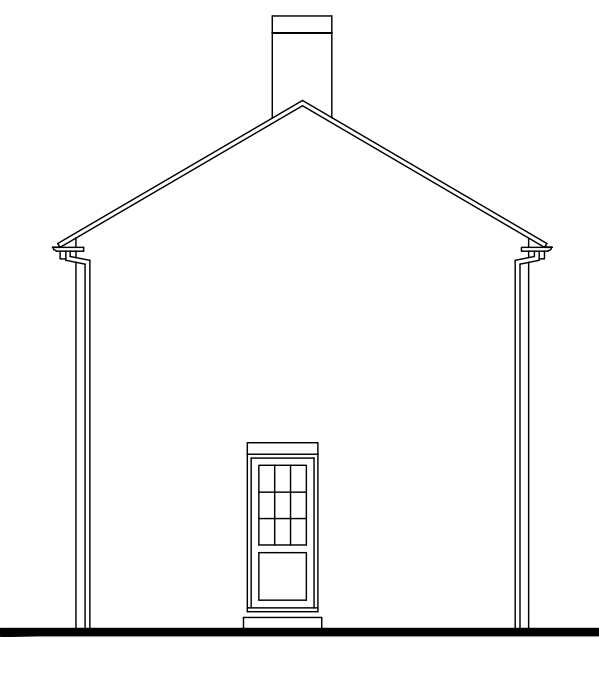


**SIDE SOUTH EAST ELEVATION**

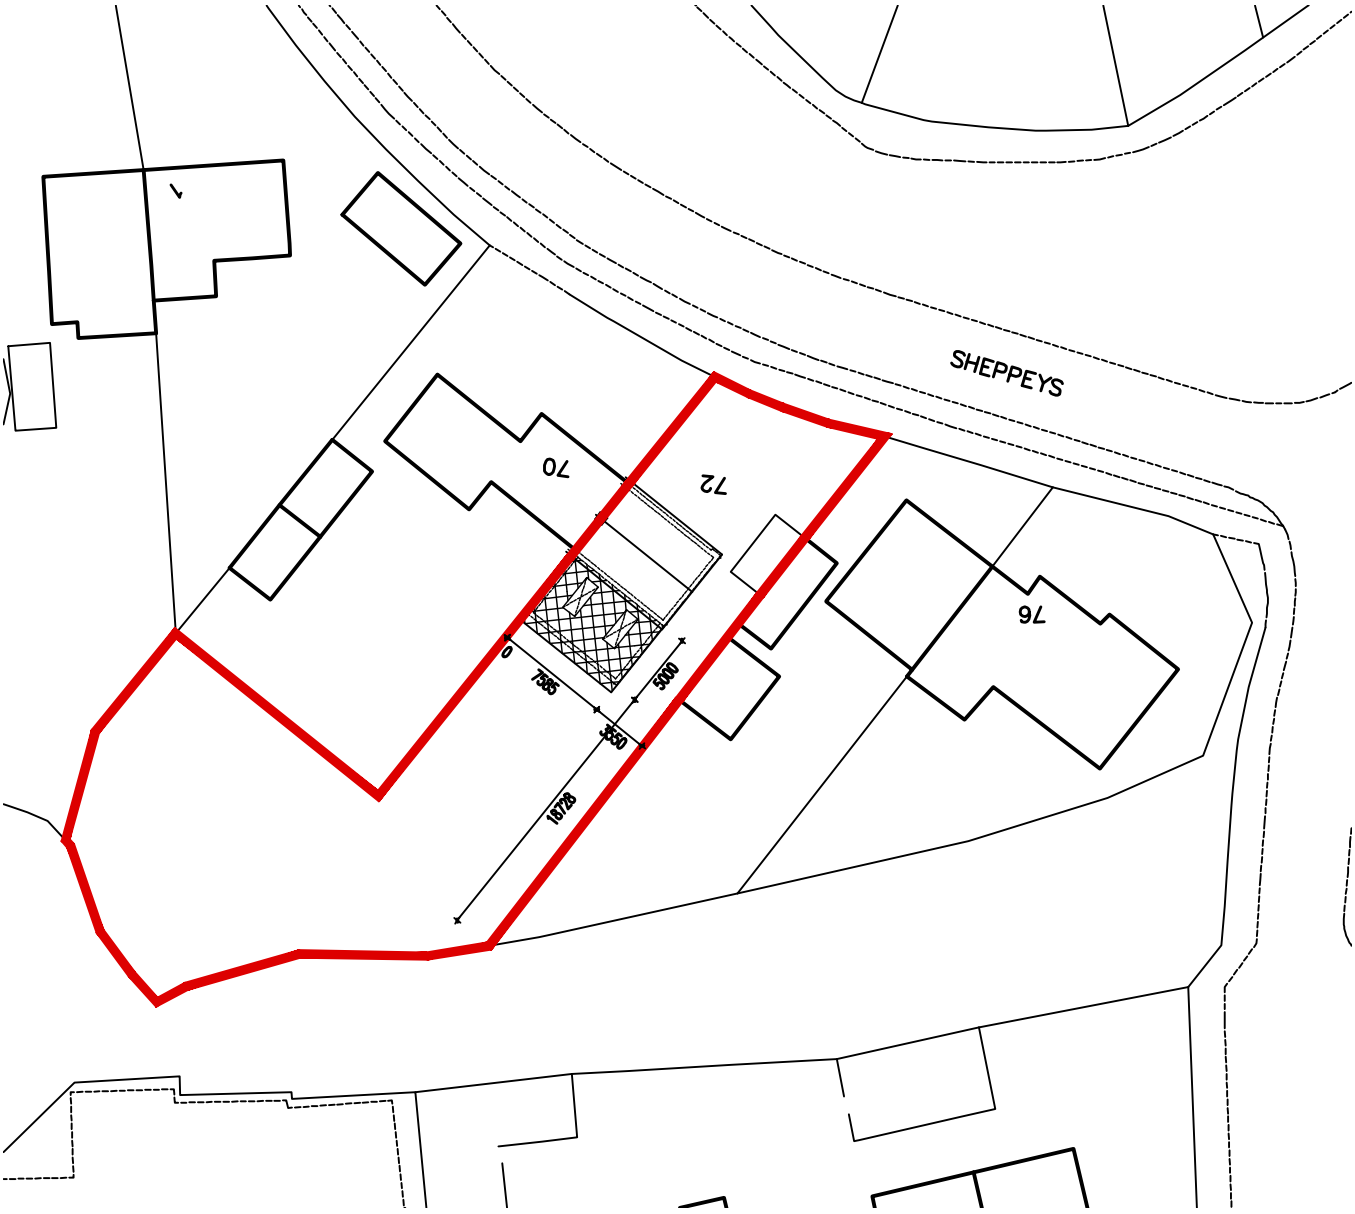


**BLOCK PLAN**  
Scale 1:500



Information supplied based on Promap.  
All dimensions and distances subject to  
an accurate site survey being undertaken.

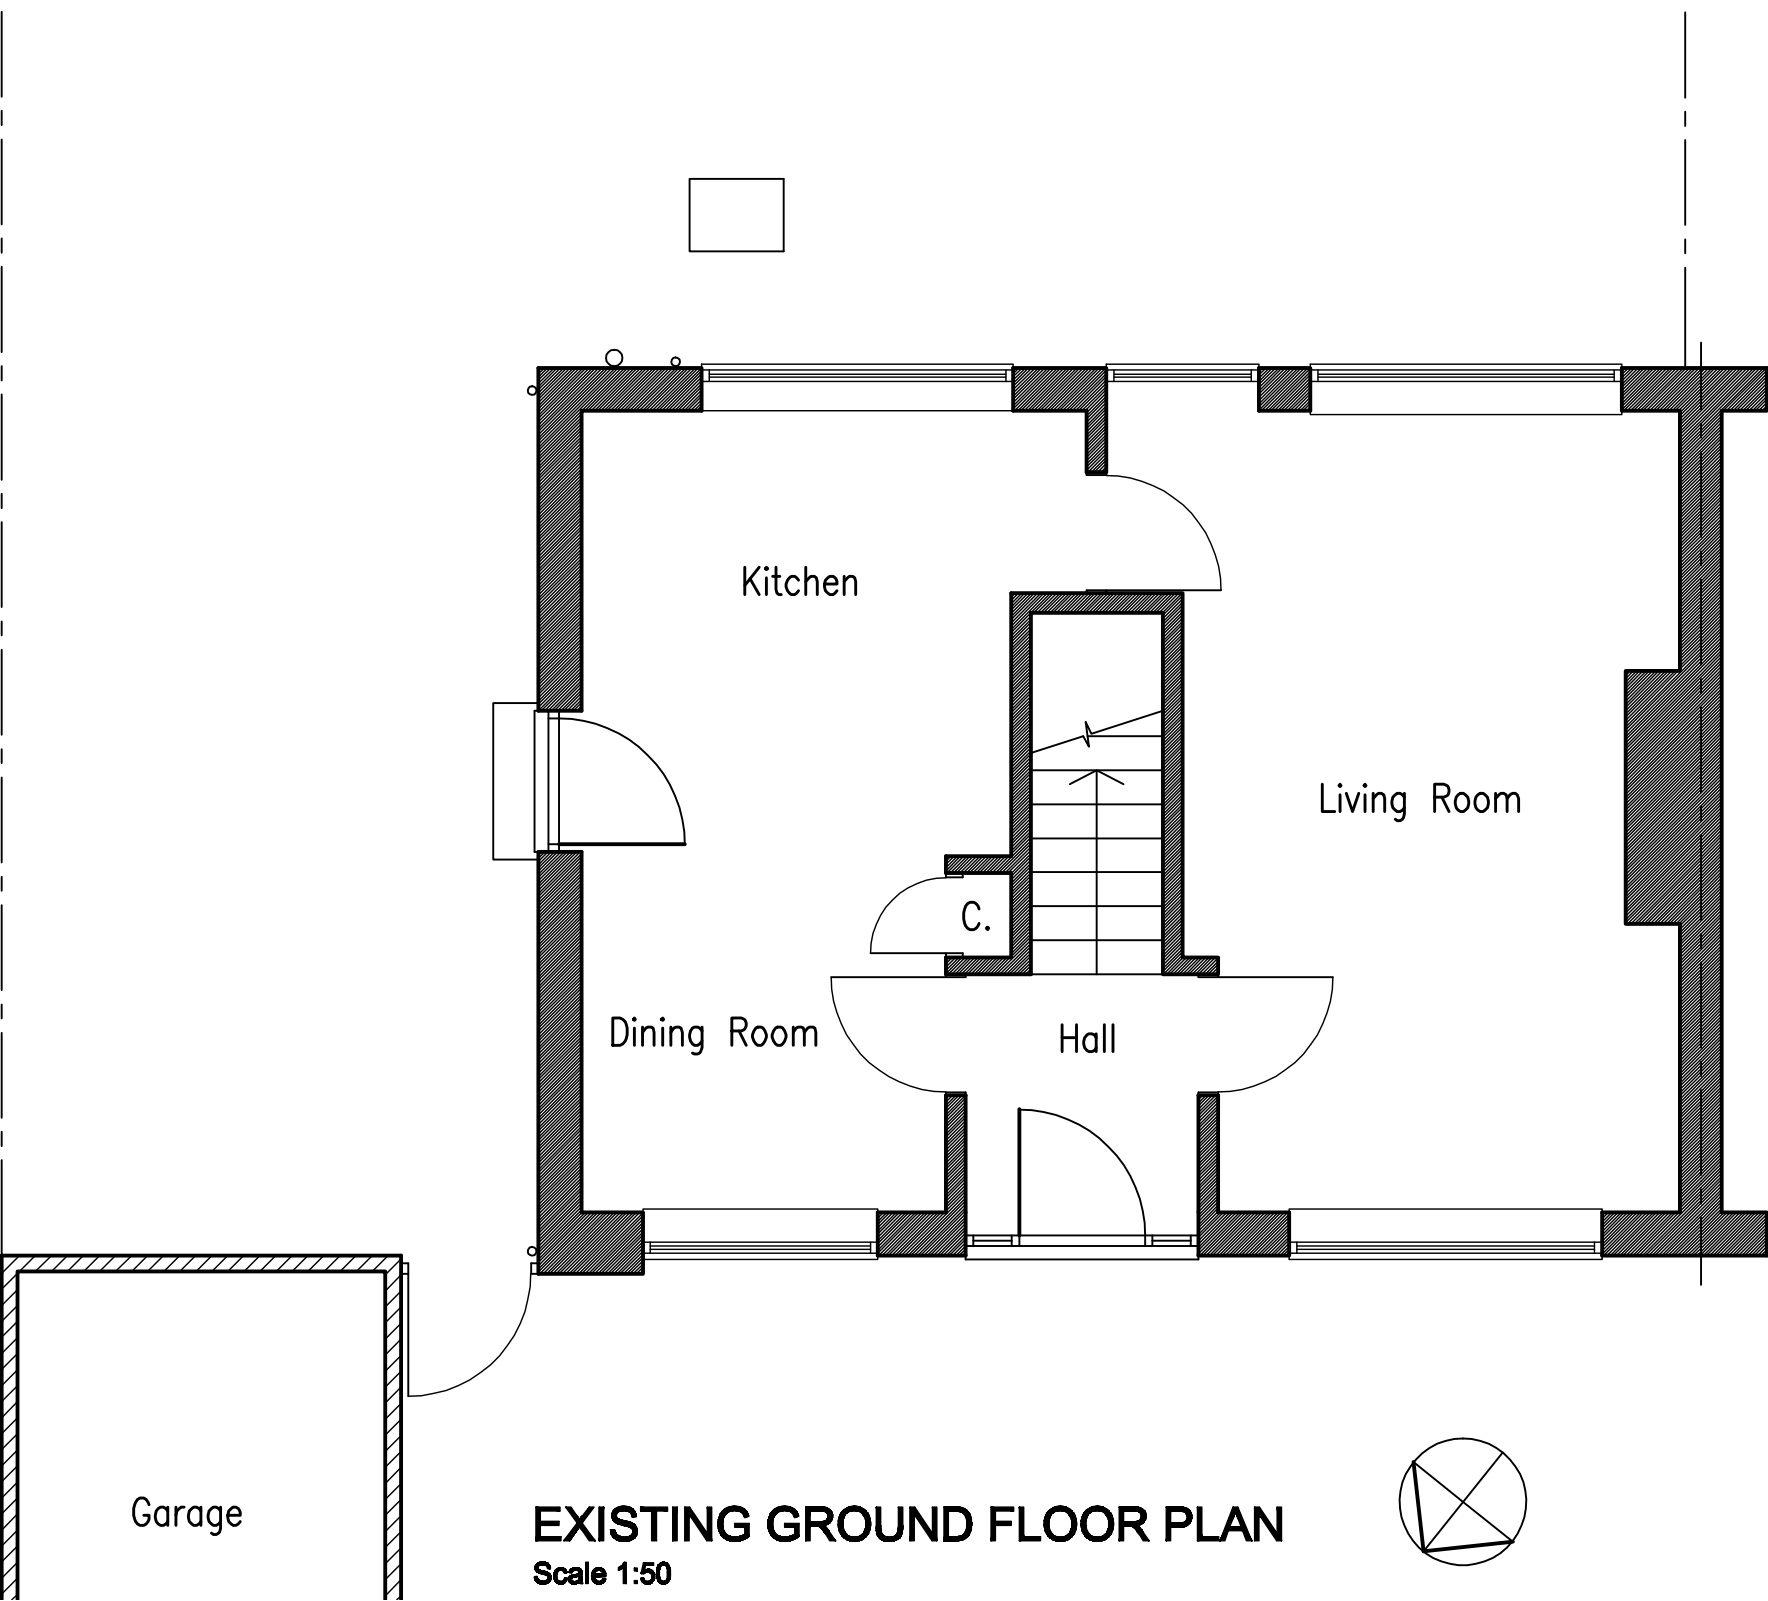

**EXISTING GROUND FLOOR PLAN**  
Scale 1:50

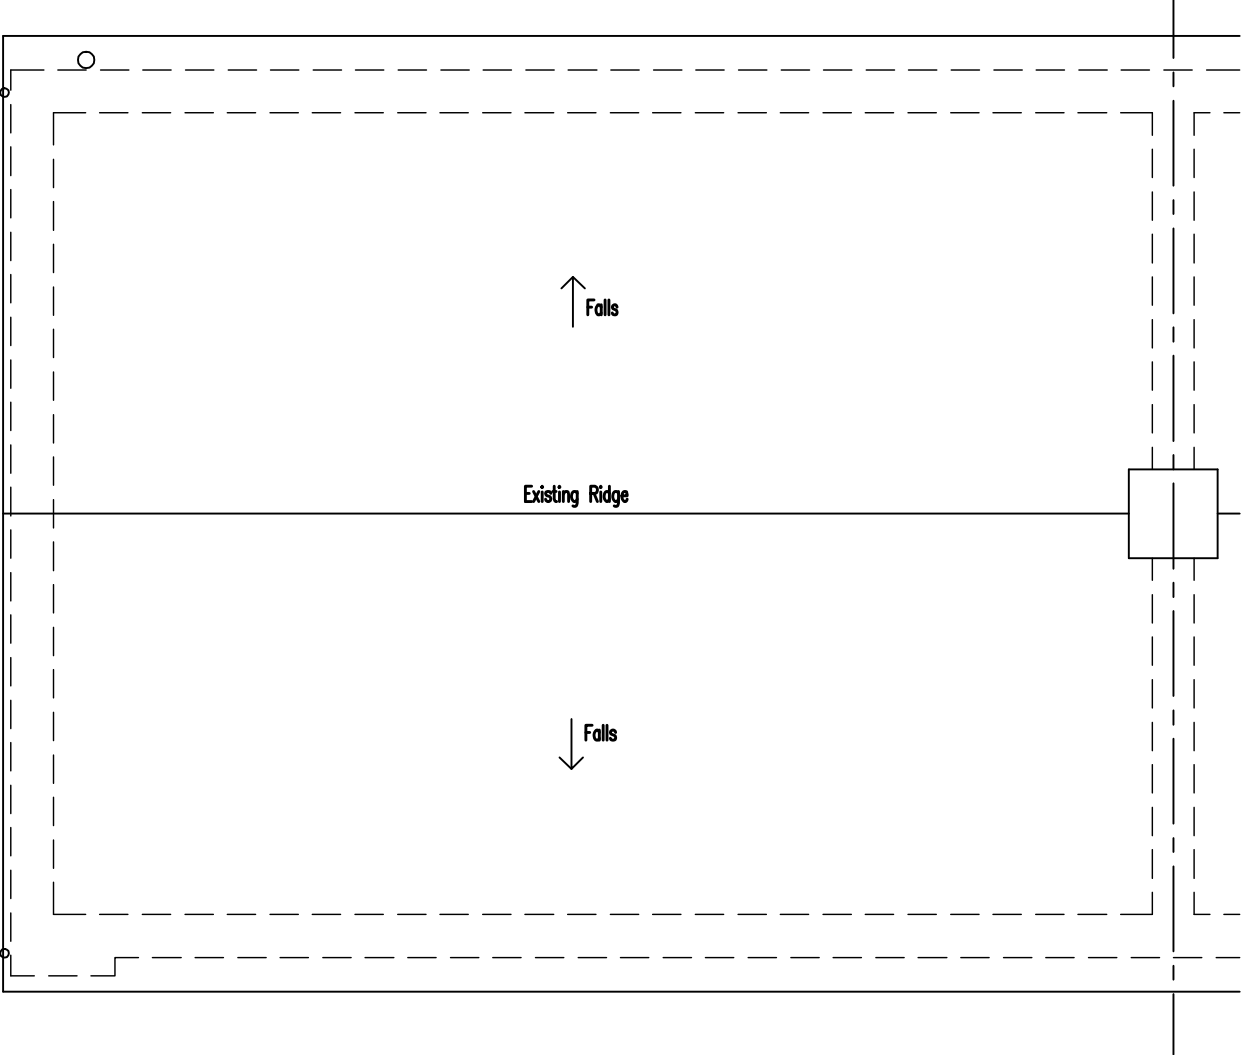

**EXISTING ROOF PLAN**  
Scale 1:50



ADCS

Architectural Design

Computer Services

30 Foxley Lane  
Worthing  
West Sussex  
BN13 3AD  
Tel: 01903 280701  
E-mail:  
adcs@sky.com

No dimensions to be scaled from drawing except for planning purposes.  
The contractor should check all dimensions on site.  
It is the contractors responsibility to ensure compliance with Building Regulations.  
C.D.M. Regs. 2015. The Client is advised of his responsibilities to appoint a Planning Supervisor under these Regs.  
All works to comply with the C.D.M. Regs. 2015.  
The Party Wall Act. 1996 The property owner is advised of the requirements of the Act, & the requirement to serve a Party Wall Notice on any adjoining owners as required under the act.

REVISIONS:

|                      |                                                                                 |       |  |
|----------------------|---------------------------------------------------------------------------------|-------|--|
| Client               | MR A. & MRS J. BLOOMFIELD                                                       |       |  |
| Project              | PROPOSED REAR EXTENSION<br>72 SHEPPEYS<br>HAYWARD HEATH<br>WEST SUSSEX RH16 4NU |       |  |
| Drawing              | EXISTING FLOOR PLANS<br>& ELEVATIONS                                            |       |  |
| Scale                | Date                                                                            | Drawn |  |
| 1:50 &<br>1:100 @ A1 | 27.07.26                                                                        | TP    |  |
| Drawing No.          | Revision                                                                        |       |  |