



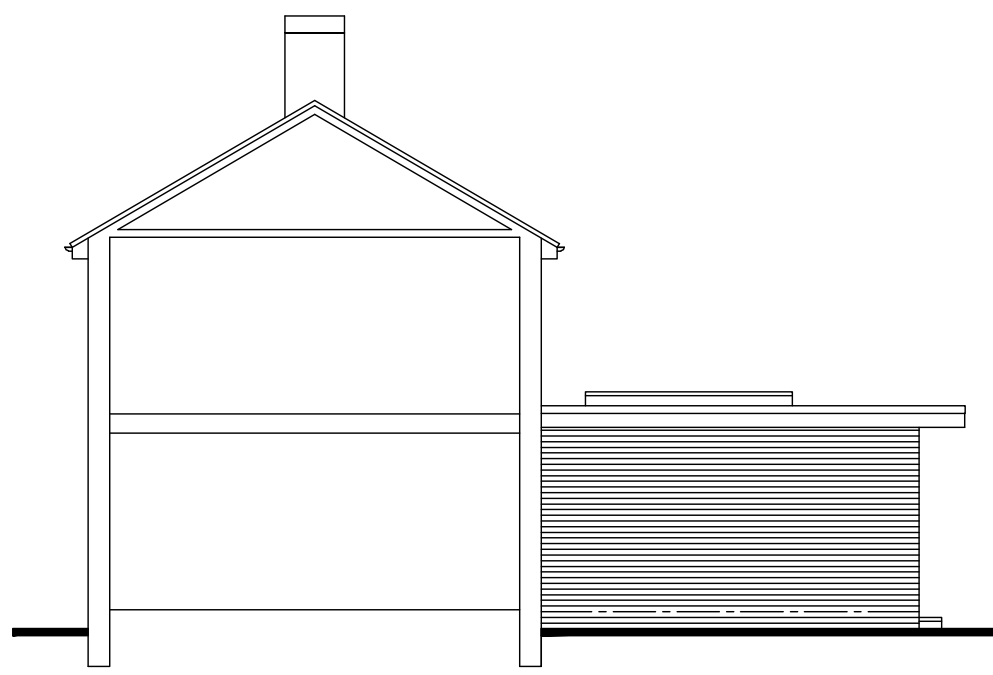

SIDE NORTH WEST ELEVATION
PROPOSED ELEVATIONS
Scale 1:100



REAR SOUTH WEST ELEVATION

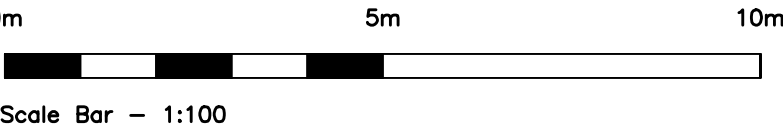


SIDE SOUTH EAST ELEVATION


SCHEDULE OF MATERIALS
WALLS - FACING BRICKWORK TO MATCH EXISTING
ROOF - FLAT ROOF
WINDOWS - NEW PVCu WINDOW COLOUR WHITE
EXTERNAL DOORS - NEW ALUMINIUM COLOUR WHITE
ROOF LANTERN - NEW PVCu COLOUR WHITE
RAINWATER GOODS - NEW PVCu COLOUR BLACK

No dimensions to be scaled from drawing except for planning purposes.
The contractor should check all dimensions on site.
It is the contractors responsibility to ensure compliance with Building Regulations.
C.D.M. Regs. 2015. The Client is advised of his responsibilities to appoint a Planning Supervisor under these Regs. All works to comply with the C.D.M. Regs. 2015.
The Party Wall Act. 1996 The property owner is advised of the requirements of the Act, & the requirement to serve a Party Wall Notice on any adjoining owners as required under the act.

REVISIONS:
A. 31.07.28 Sliding doors amended.

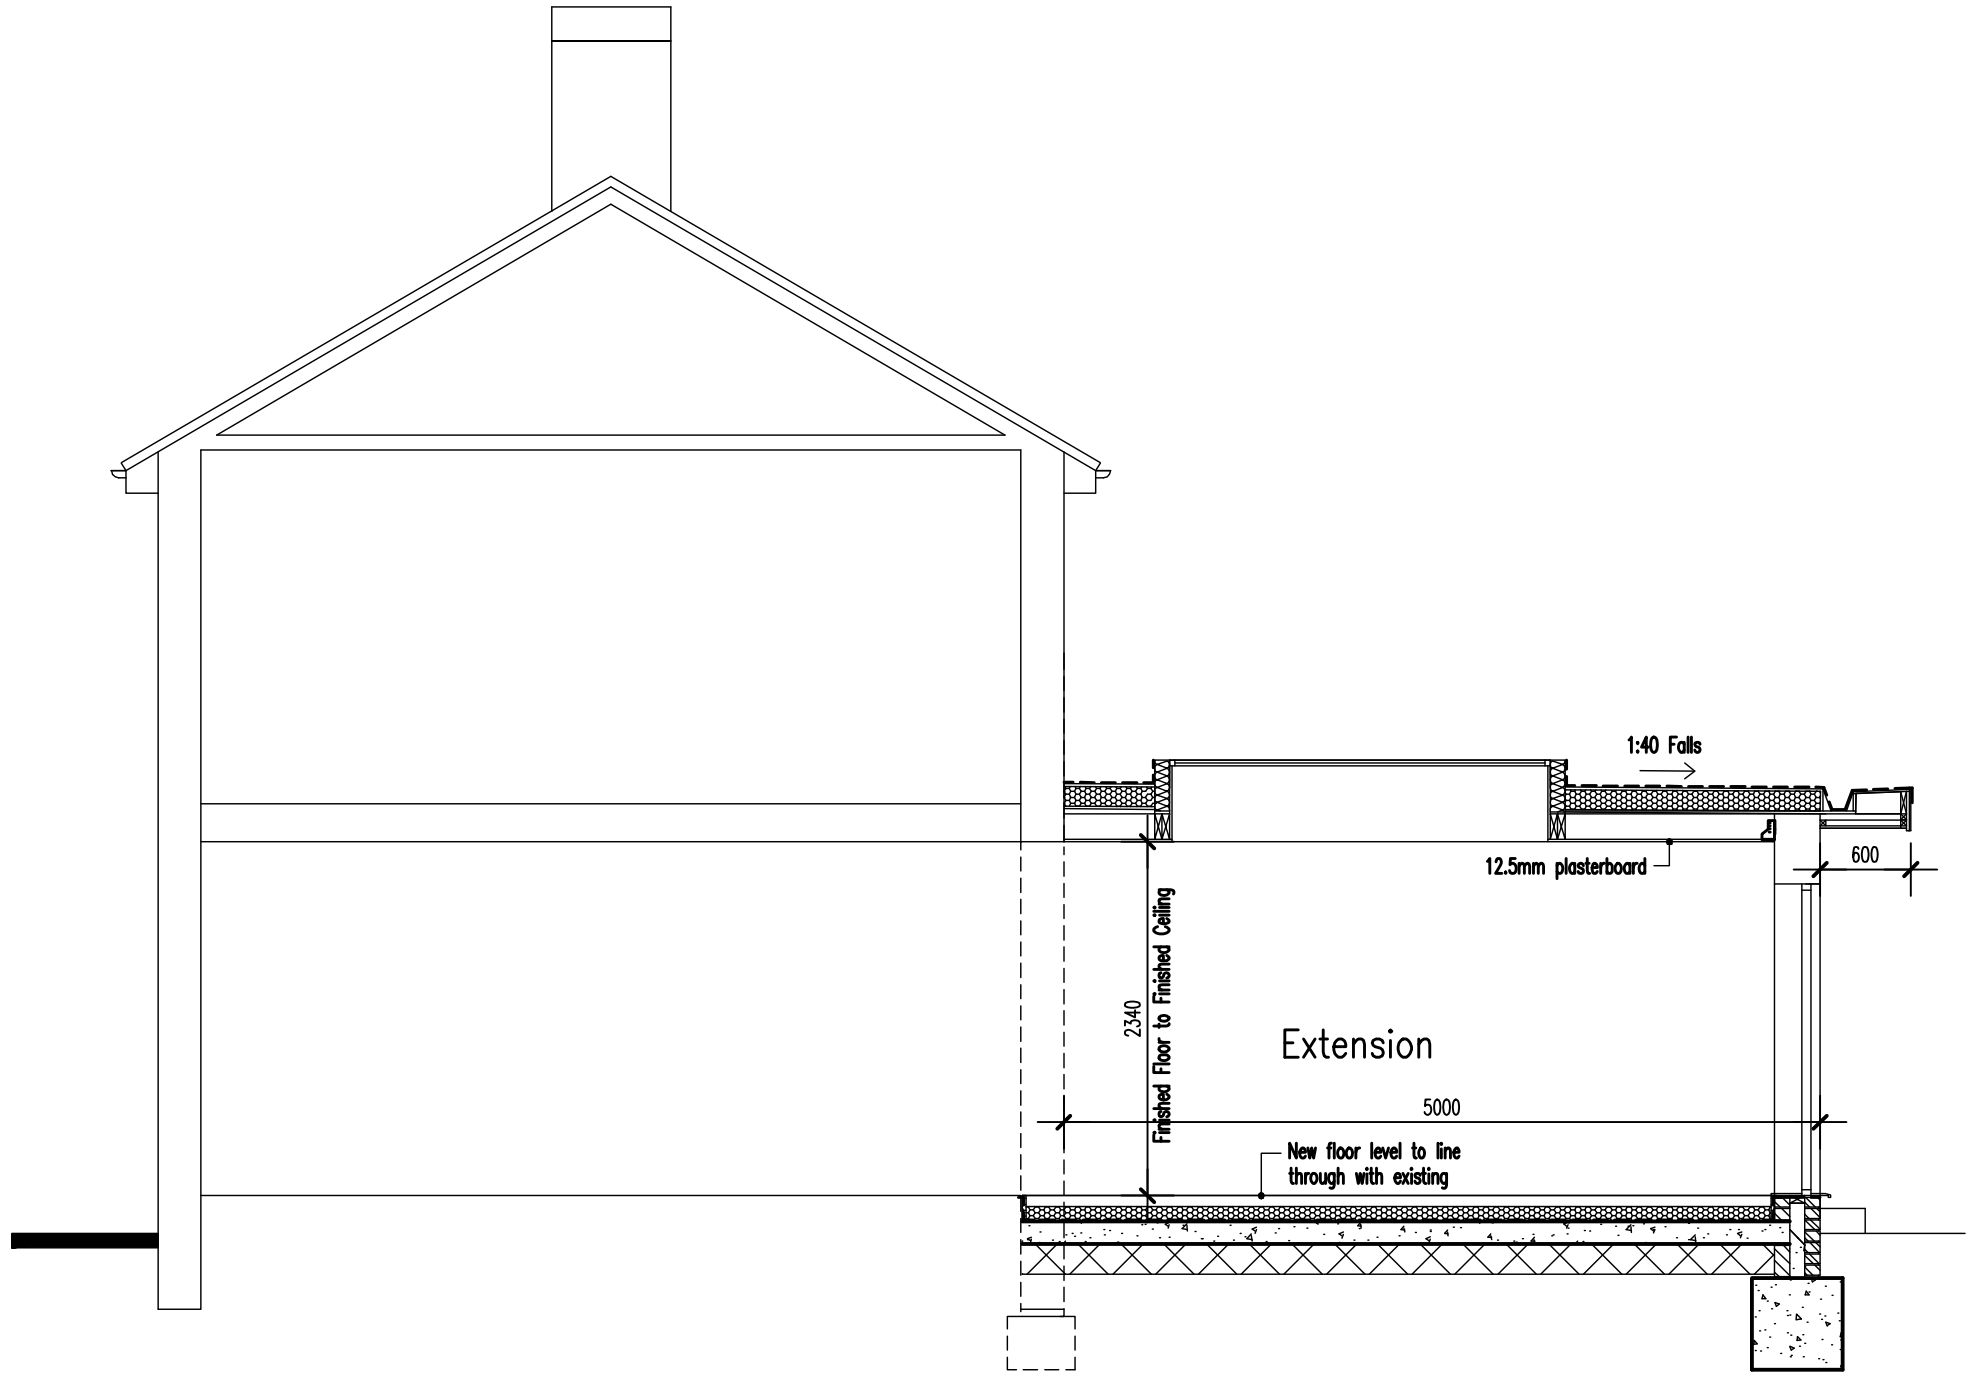


PROPOSED SECTION
Scale 1:50

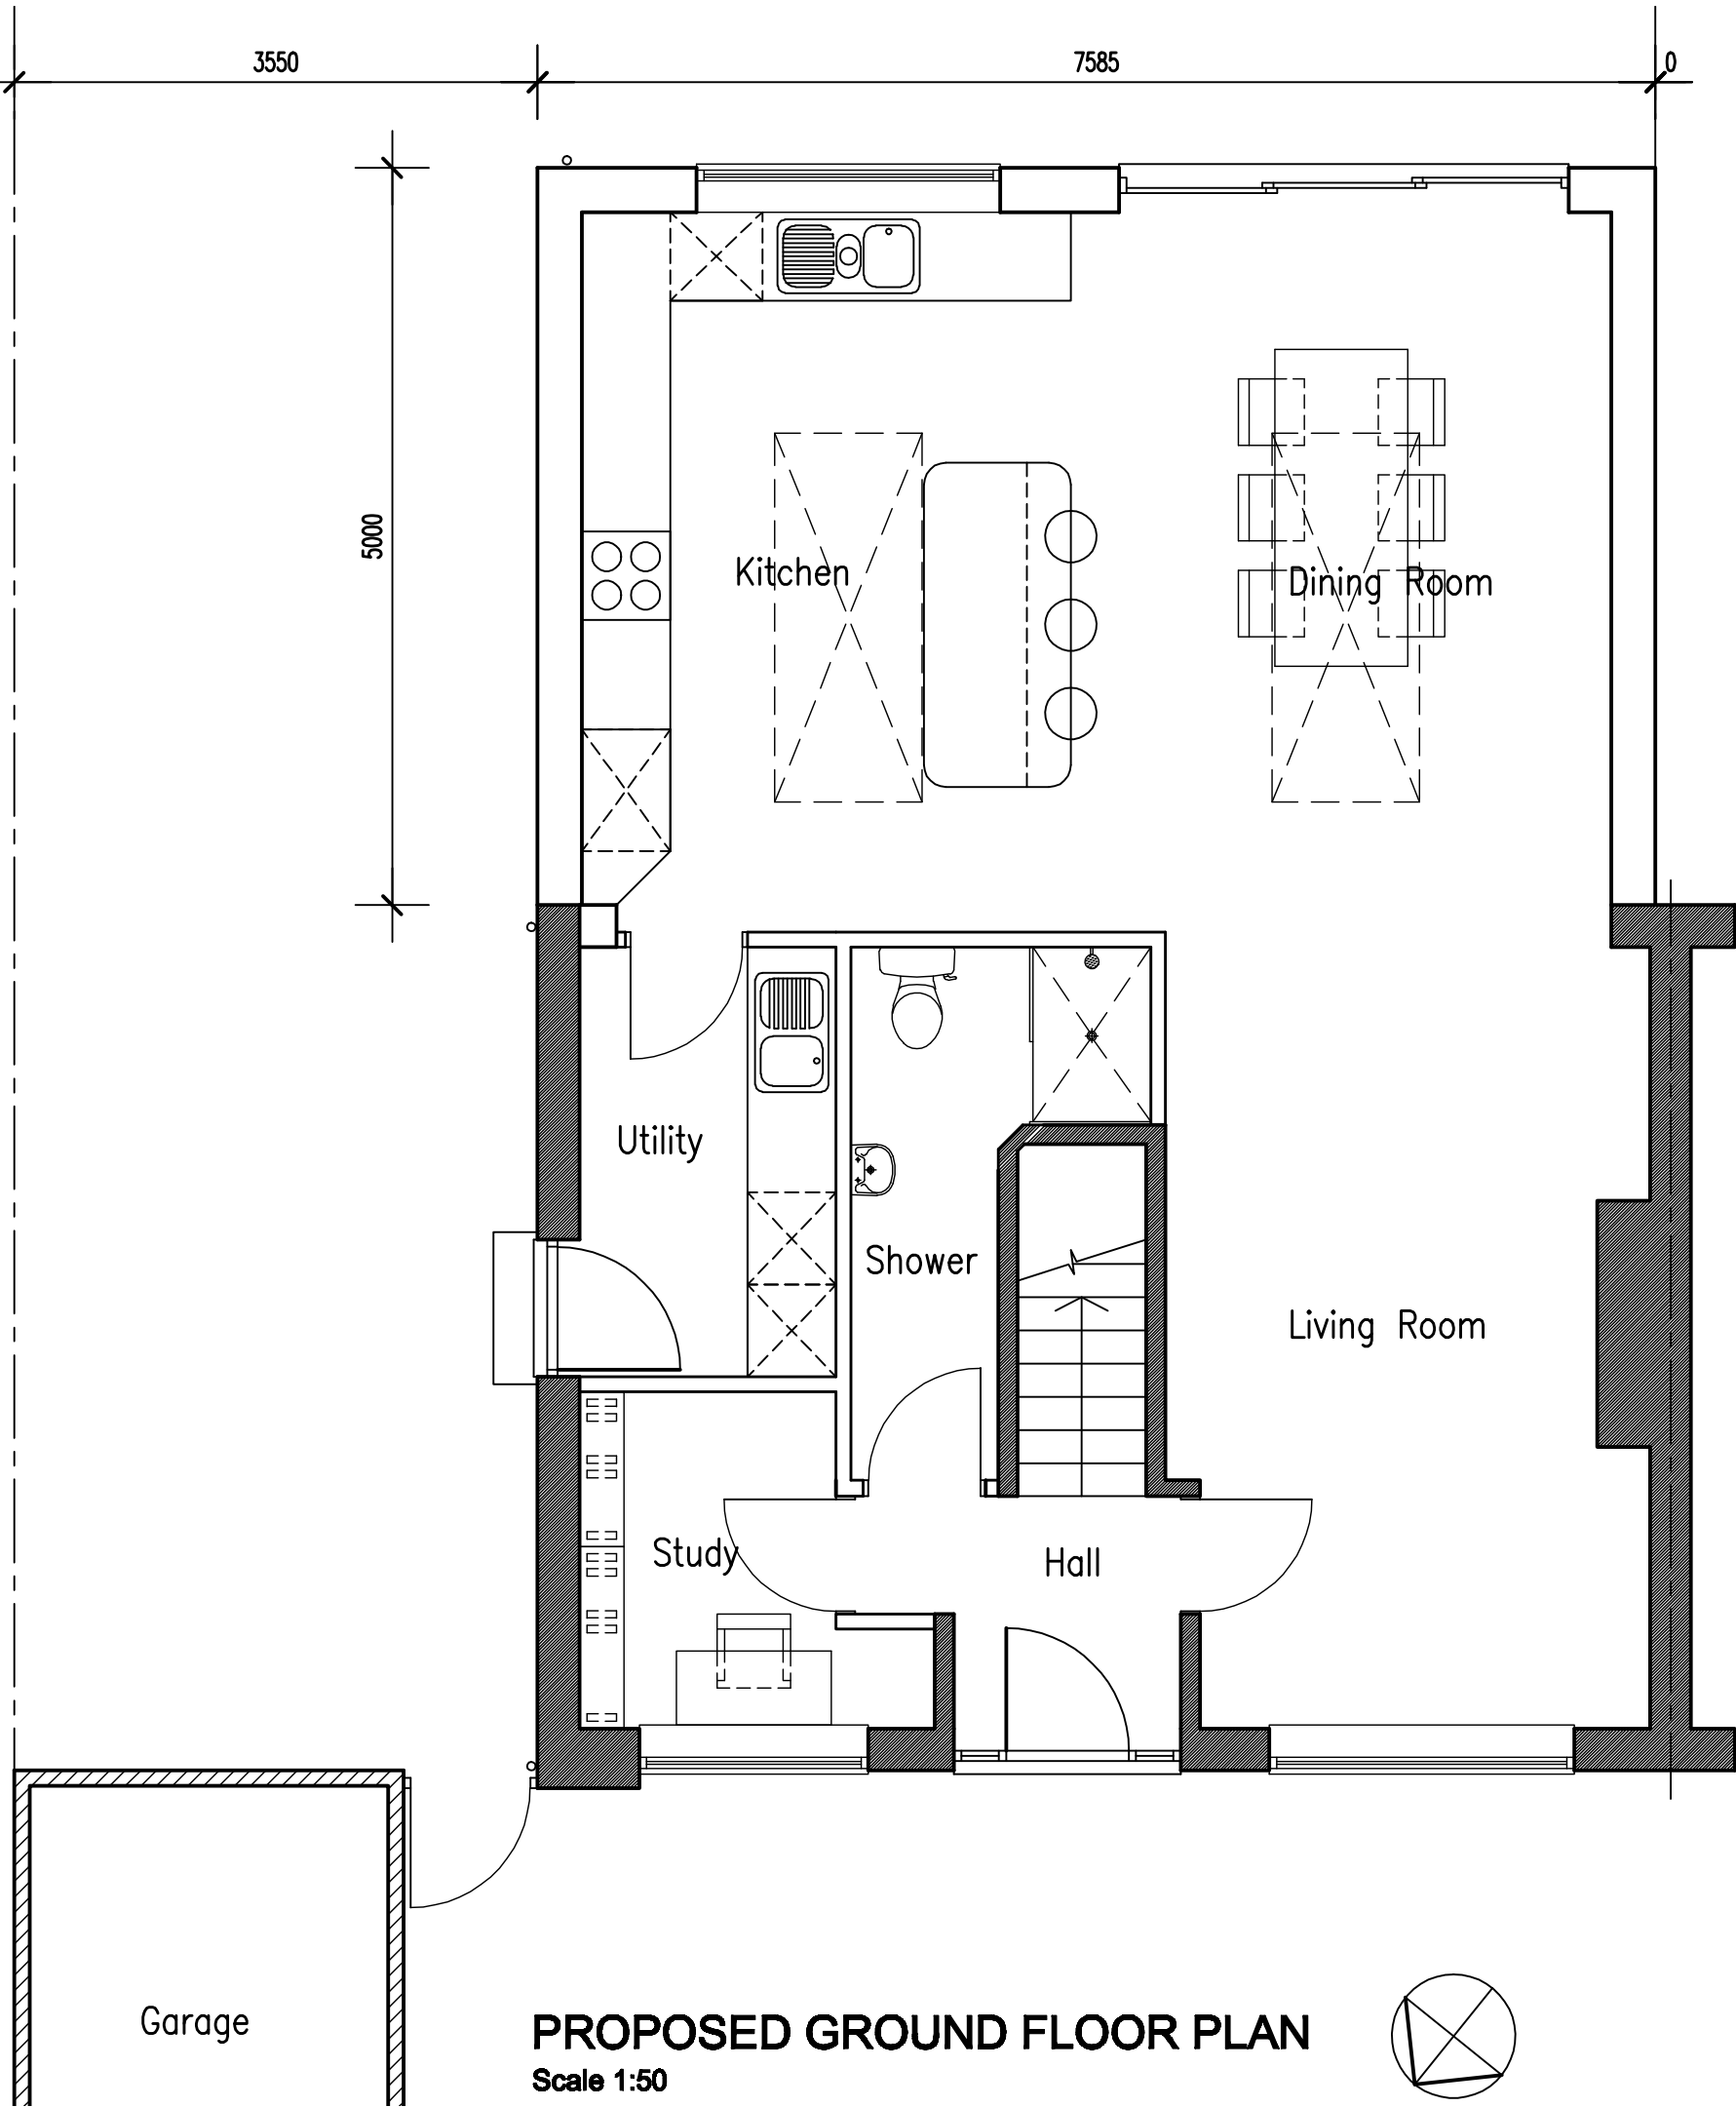

PROPOSED GROUND FLOOR PLAN
Scale 1:50

WALL LEGEND
--- Existing wall/door/window to be removed
█ Existing wall
— New wall
== New partition

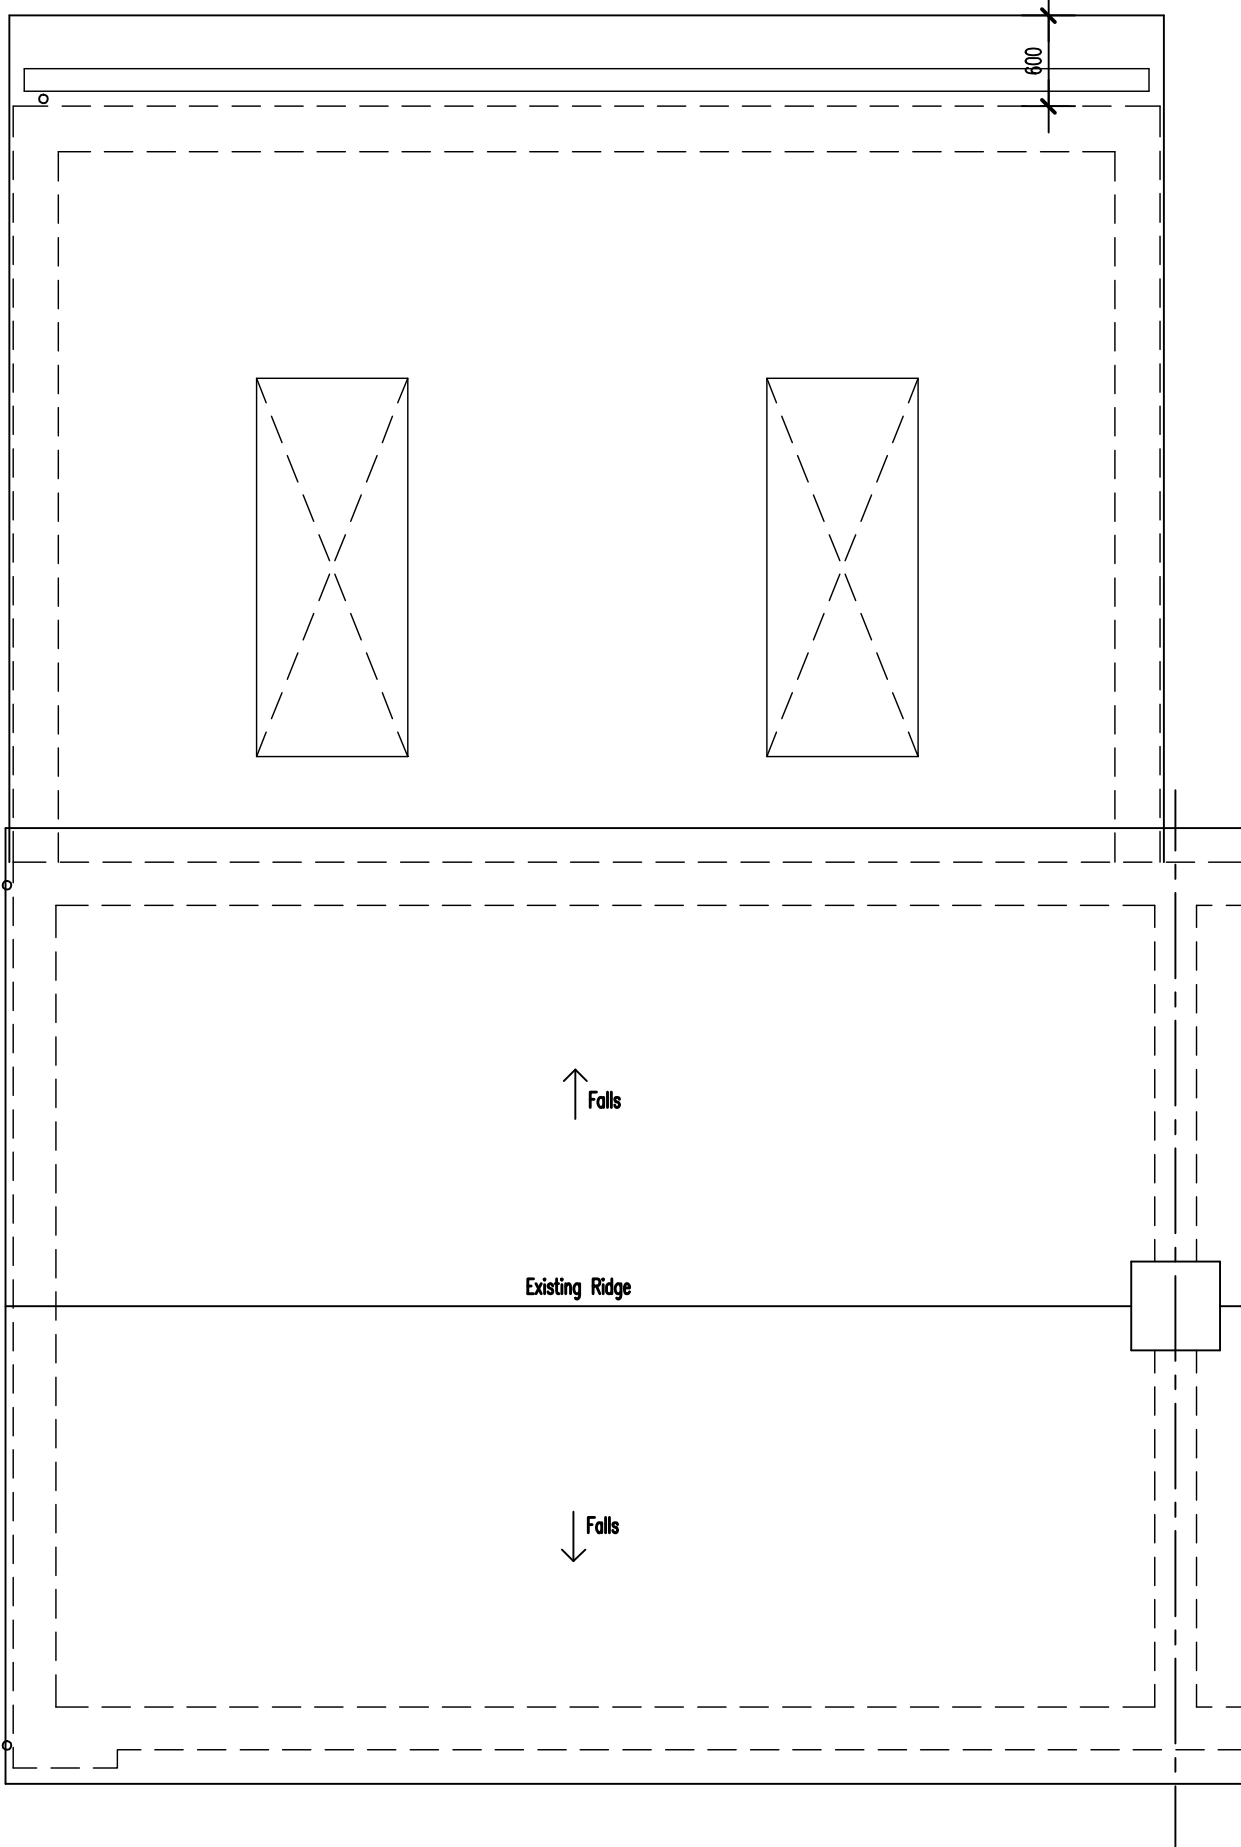

PROPOSED ROOF PLAN
Scale 1:50



ADCS
Architectural Design
Computer Services
30 Foxley Lane
Worthing
West Sussex
BN13 3AD
Tel: 01903 280701
E-mail: adcs@sky.com

Client	MR A. & MRS J. BLOOMFIELD		
Project	PROPOSED REAR EXTENSION 72 SHEPPEYS HAYWARD HEATH WEST SUSSEX RH16 4NU		
Drawing	PROPOSED FLOOR PLANS & ELEVATIONS		
Scale	Date	Drawn	
1:50 & 1:100 @ A1	27.07.26	TP	
Drawing No.	Revision		