



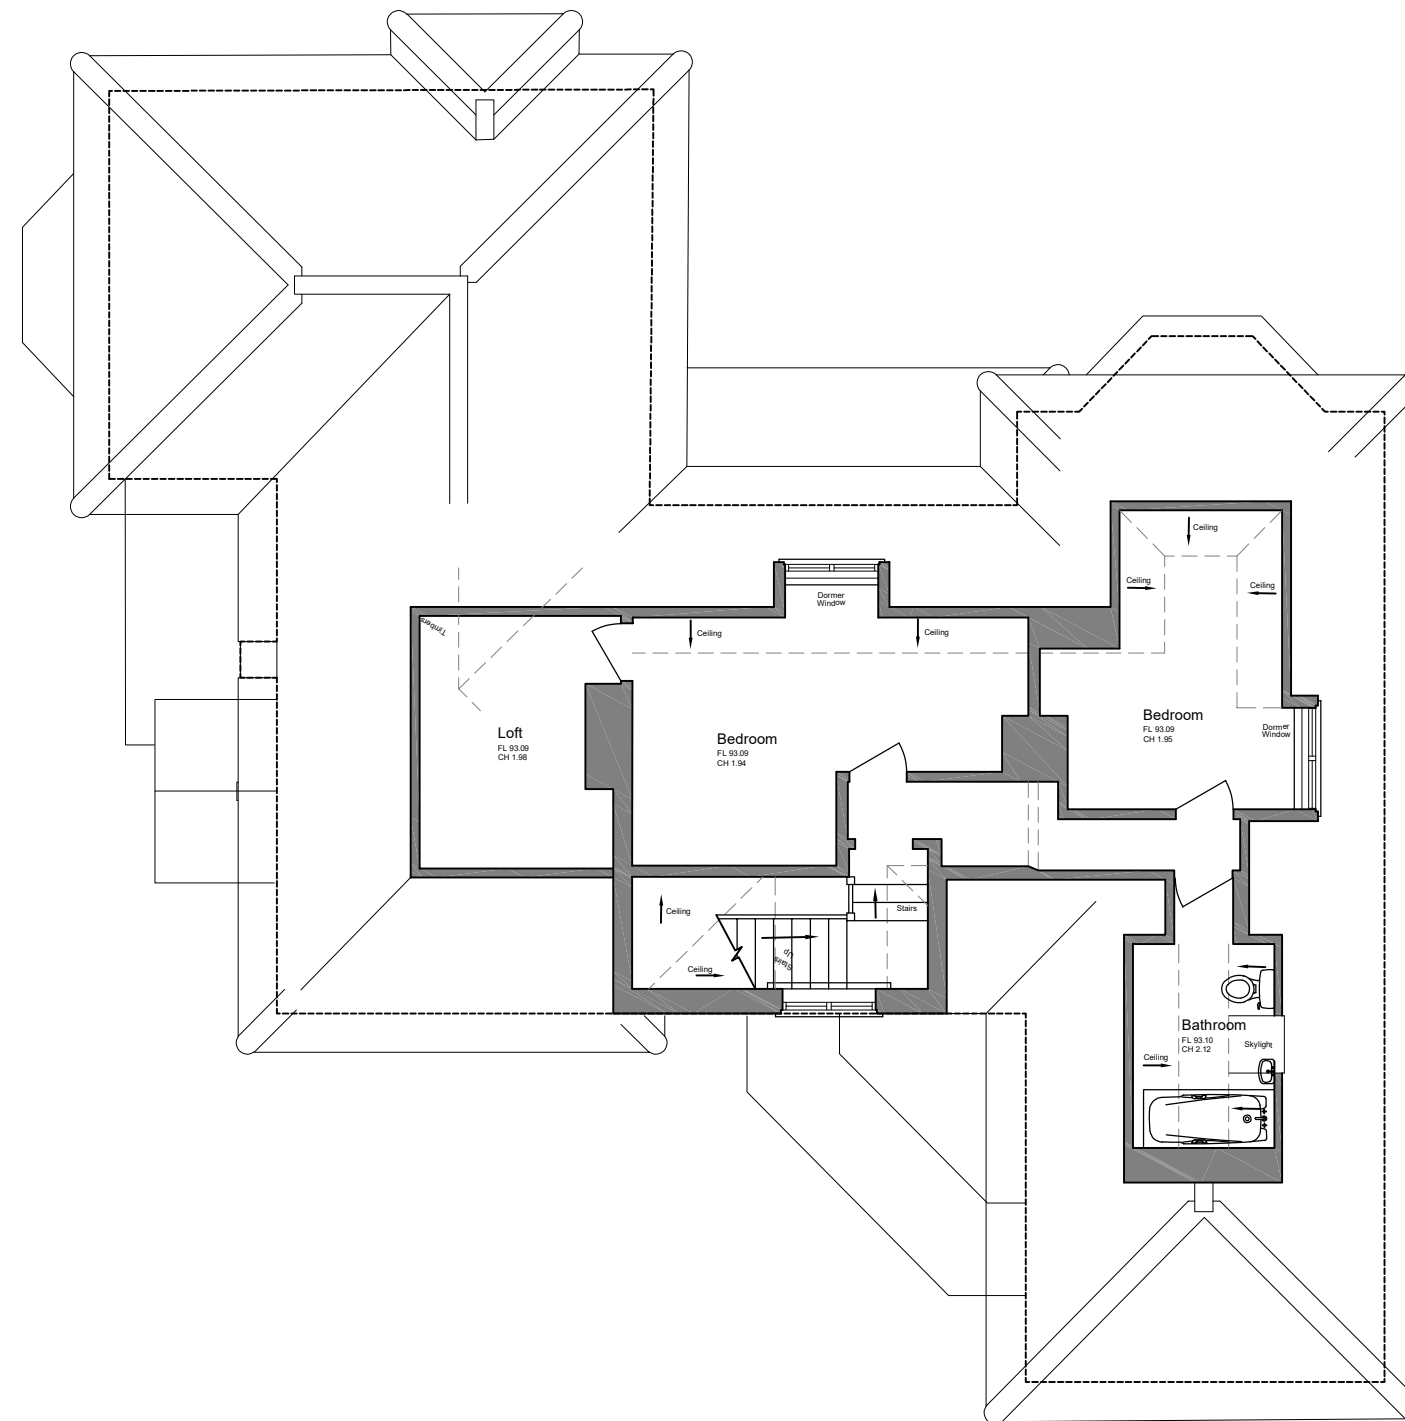

## Planning Application

Issue Date Comments

 

Hurstmead,  
22 Lewes Road, Haywards Heath

Existing Second Floor Plan

Drawing Ref: HLR\_FA\_103

Date: June 2026

Scale: 1:100@ A3

Revision: