



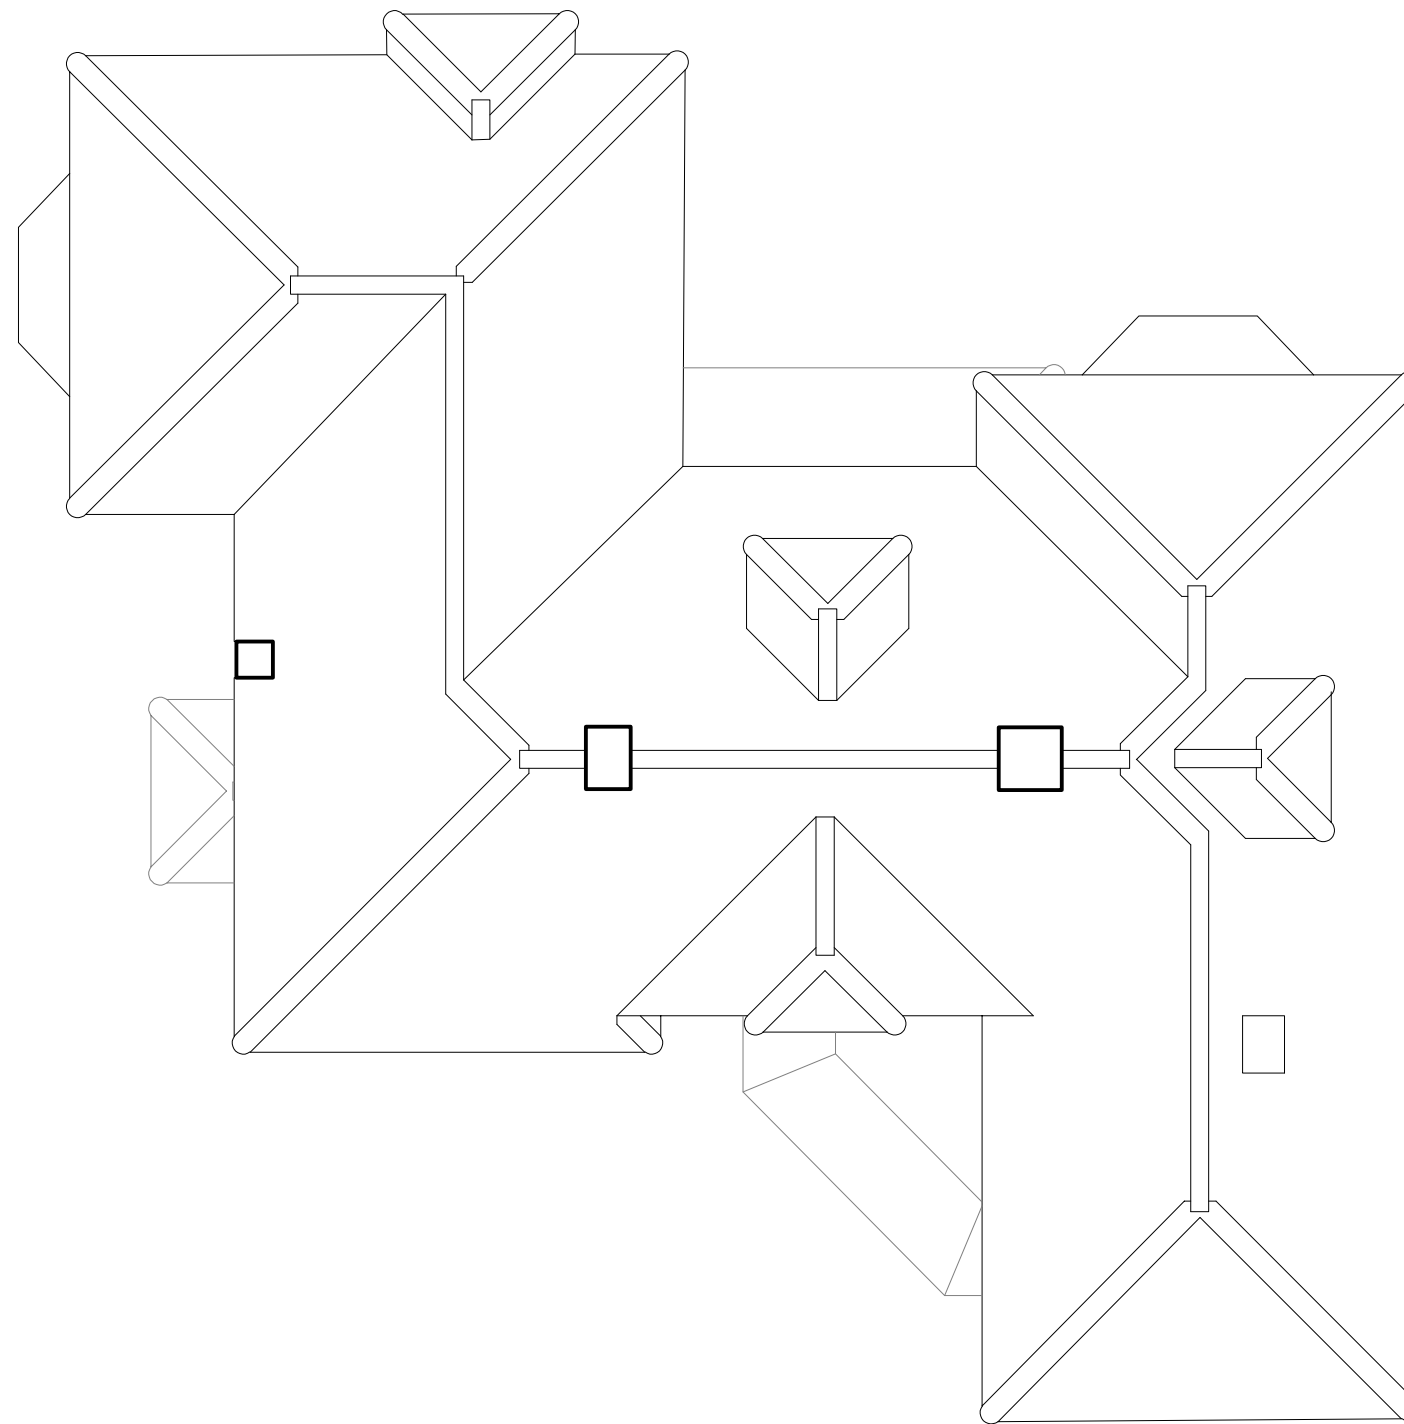

Planning Application

Issue	Date	Comments
-------	------	----------

 

Hurstmead,
22 Lewes Road, Haywards Heath

Existing Roof Plan

Drawing Ref: HLR_FA_104

Date: June 2026
Scale: 1:100@ A3

Revision: