




# Planning Application

| Issue | Date | Comments |
|-------|------|----------|
|-------|------|----------|

- Extent of demolition
- Existing walls
- Proposed walls
- Proposed replacement windows

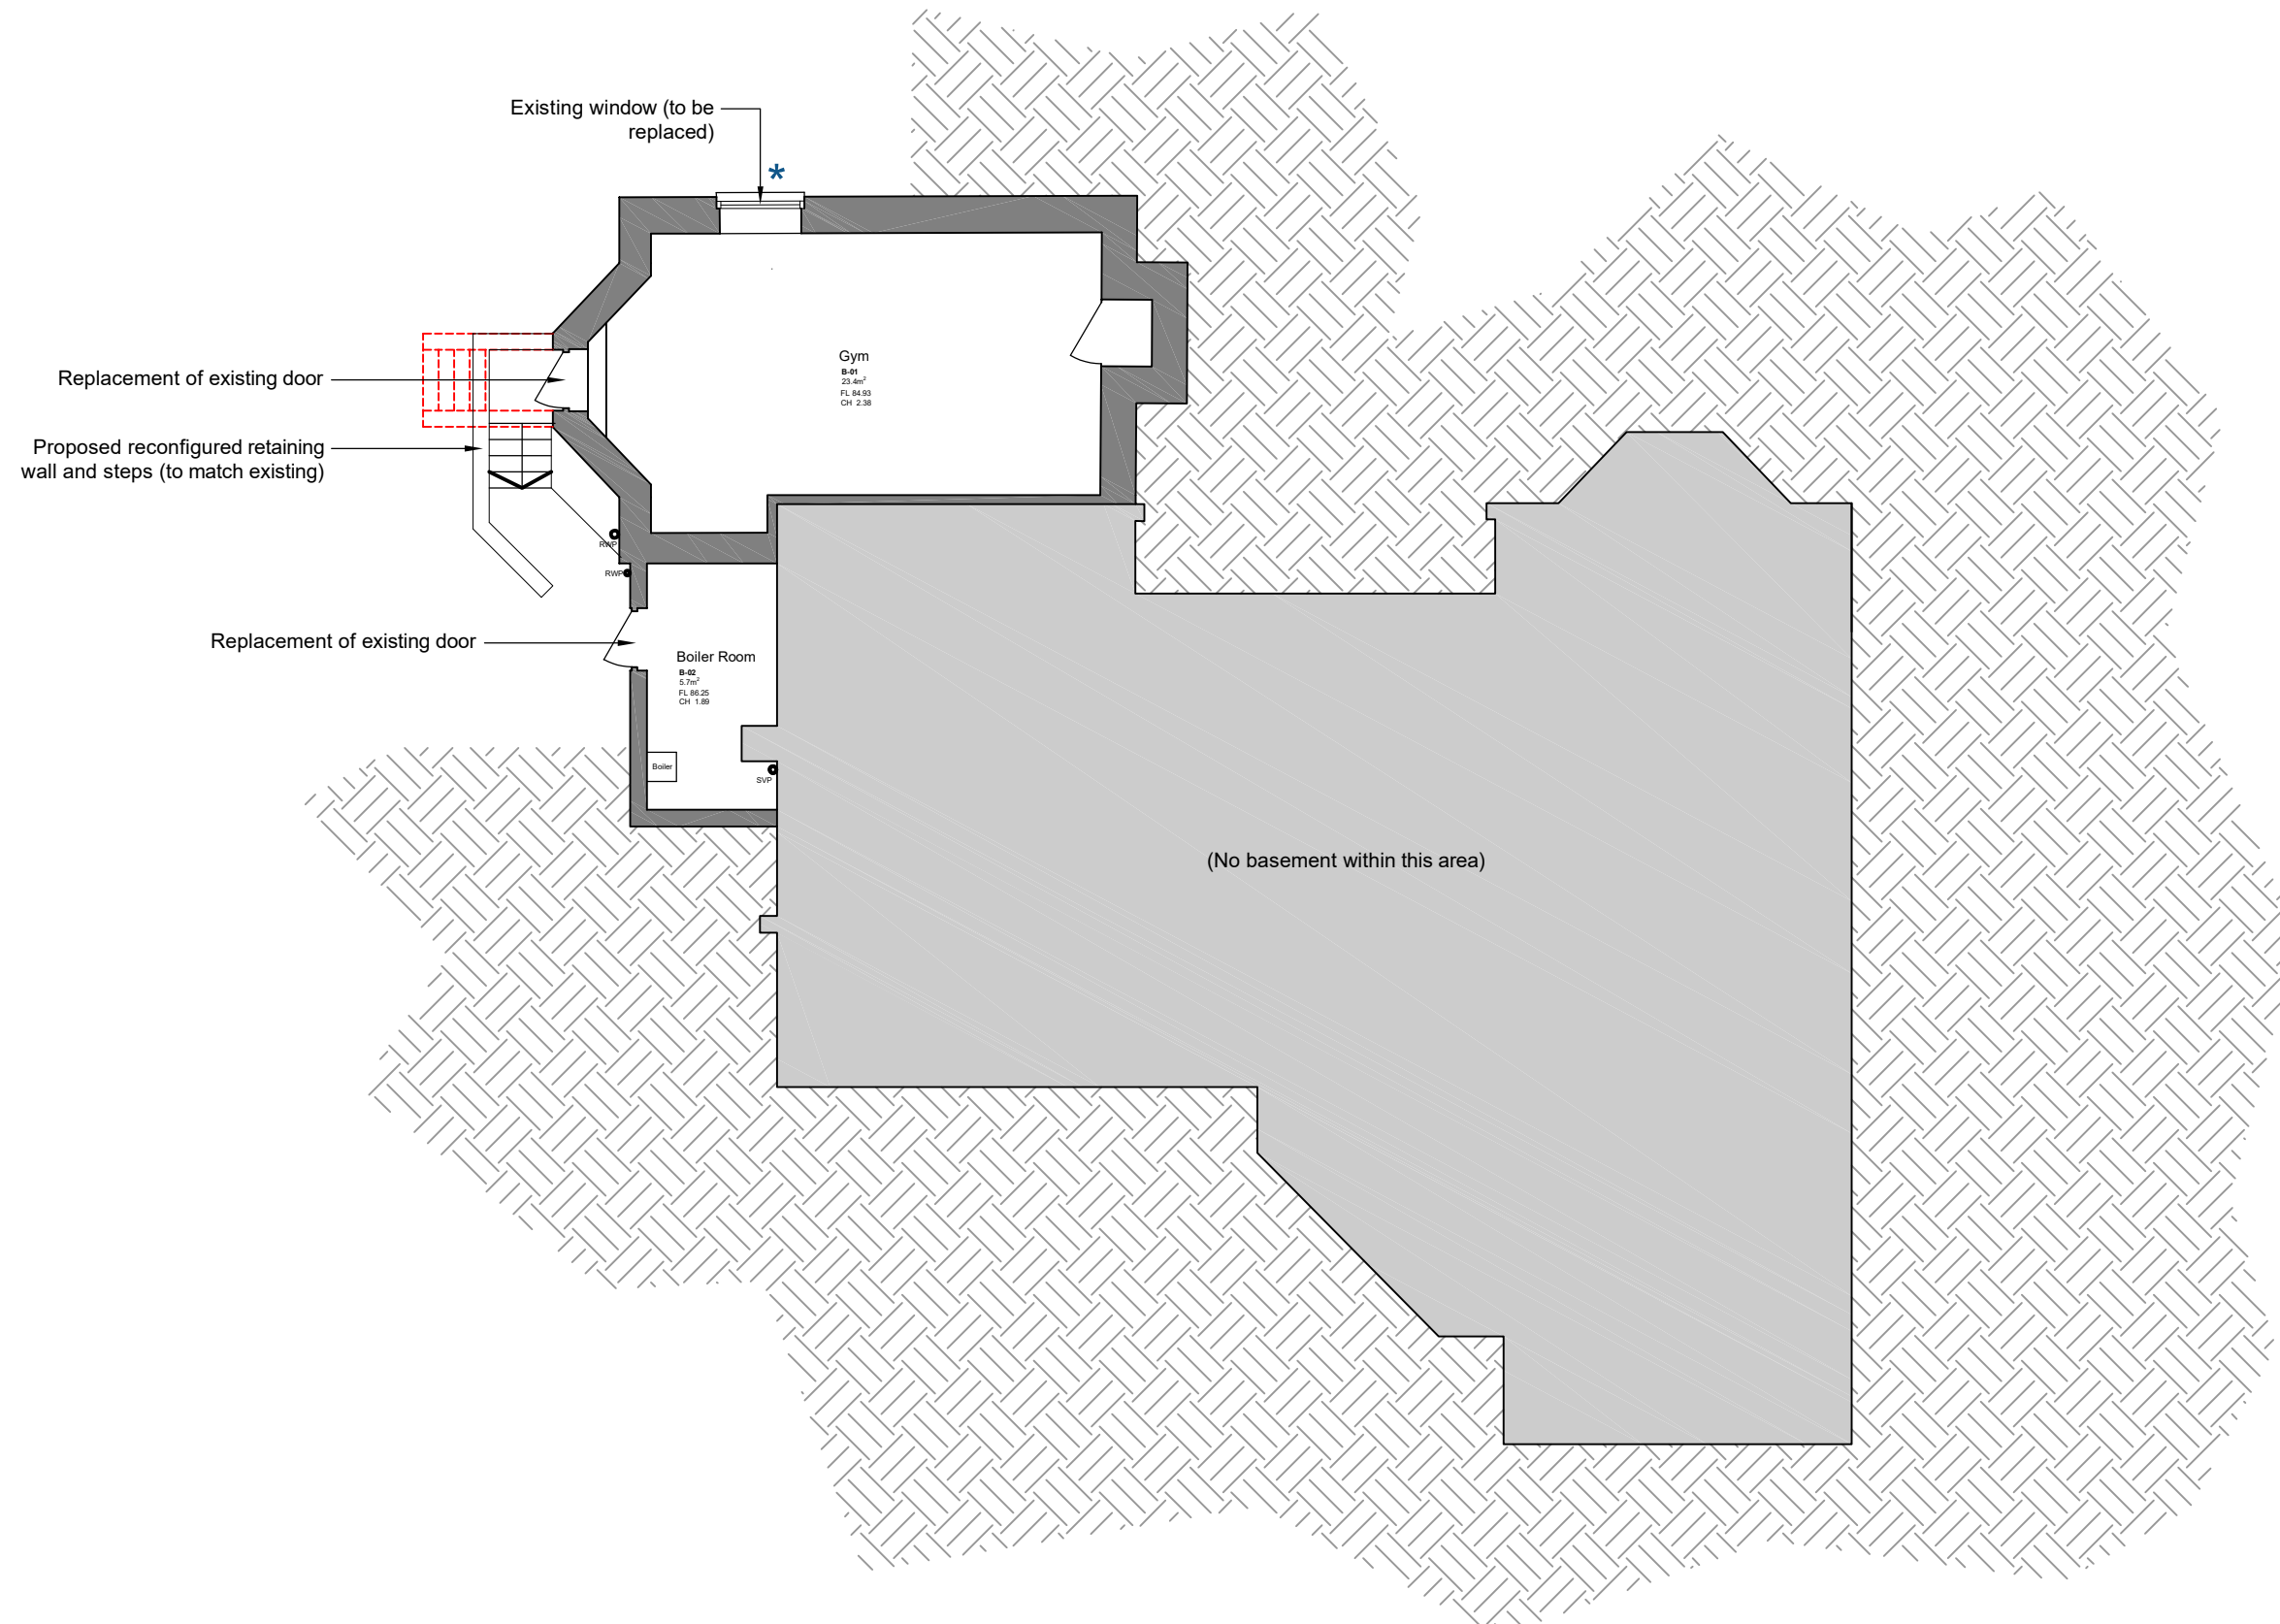

Hurstmead,  
22 Lewes Road, Haywards Heath

Proposed Basement Floor Plan

Drawing Ref: HLR\_FA\_200

Date: June 2026  
Scale: 1:100@ A3  
Revision: