




Planning Submission

Issue	Date	Comments
-------	------	----------

- Extent of demolition
- Existing walls
- Proposed walls
- Proposed replacement windows

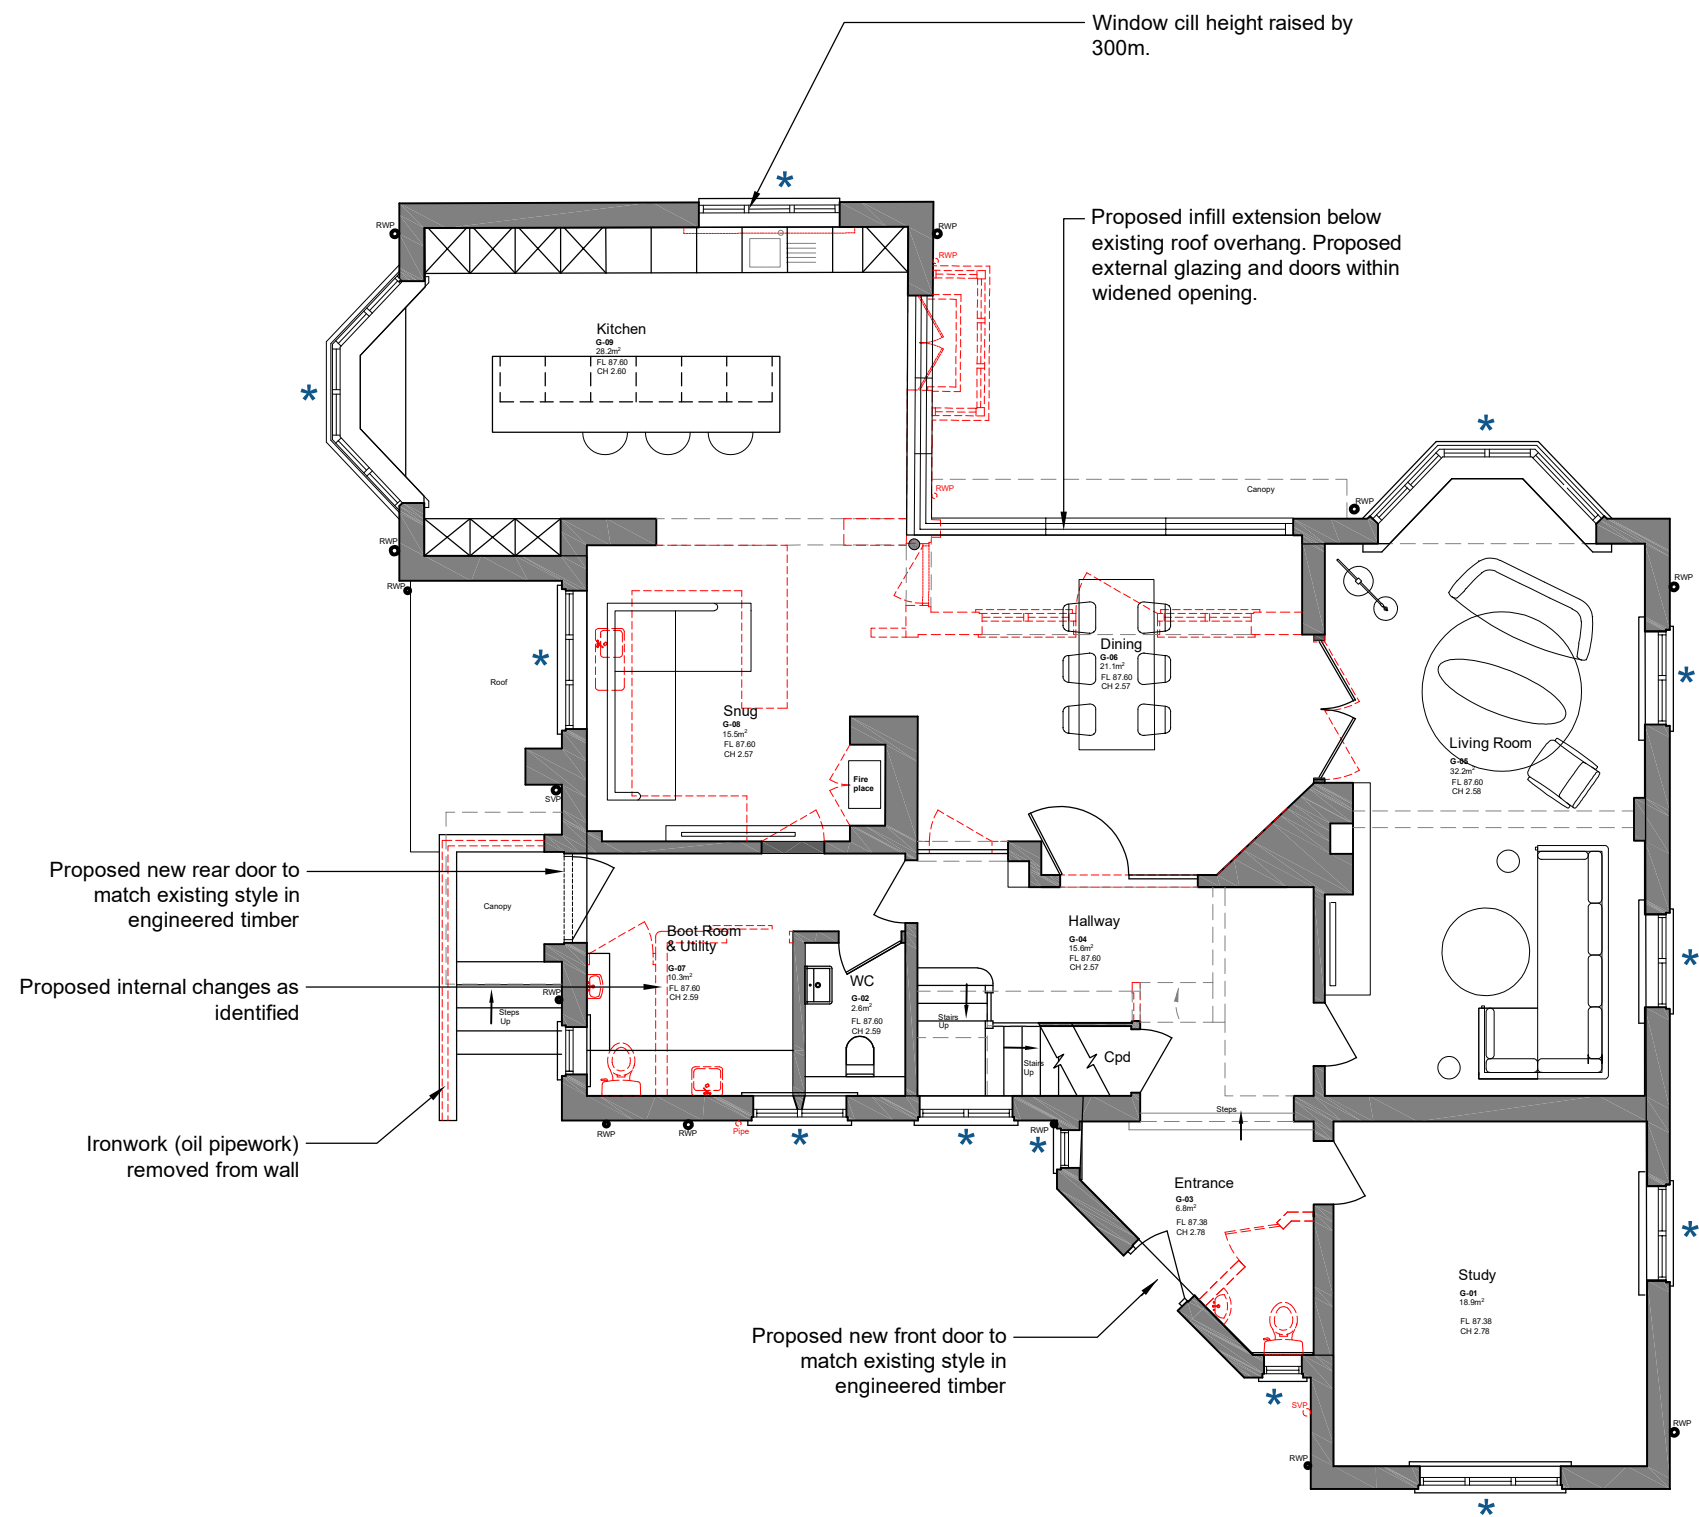

Hurstmead,
22 Lewes Road, Haywards Heath

Proposed Ground Floor Plan

Drawing Ref: HLR_FA_201

Date: June 2026
Scale: 1:100@ A3

Revision: