



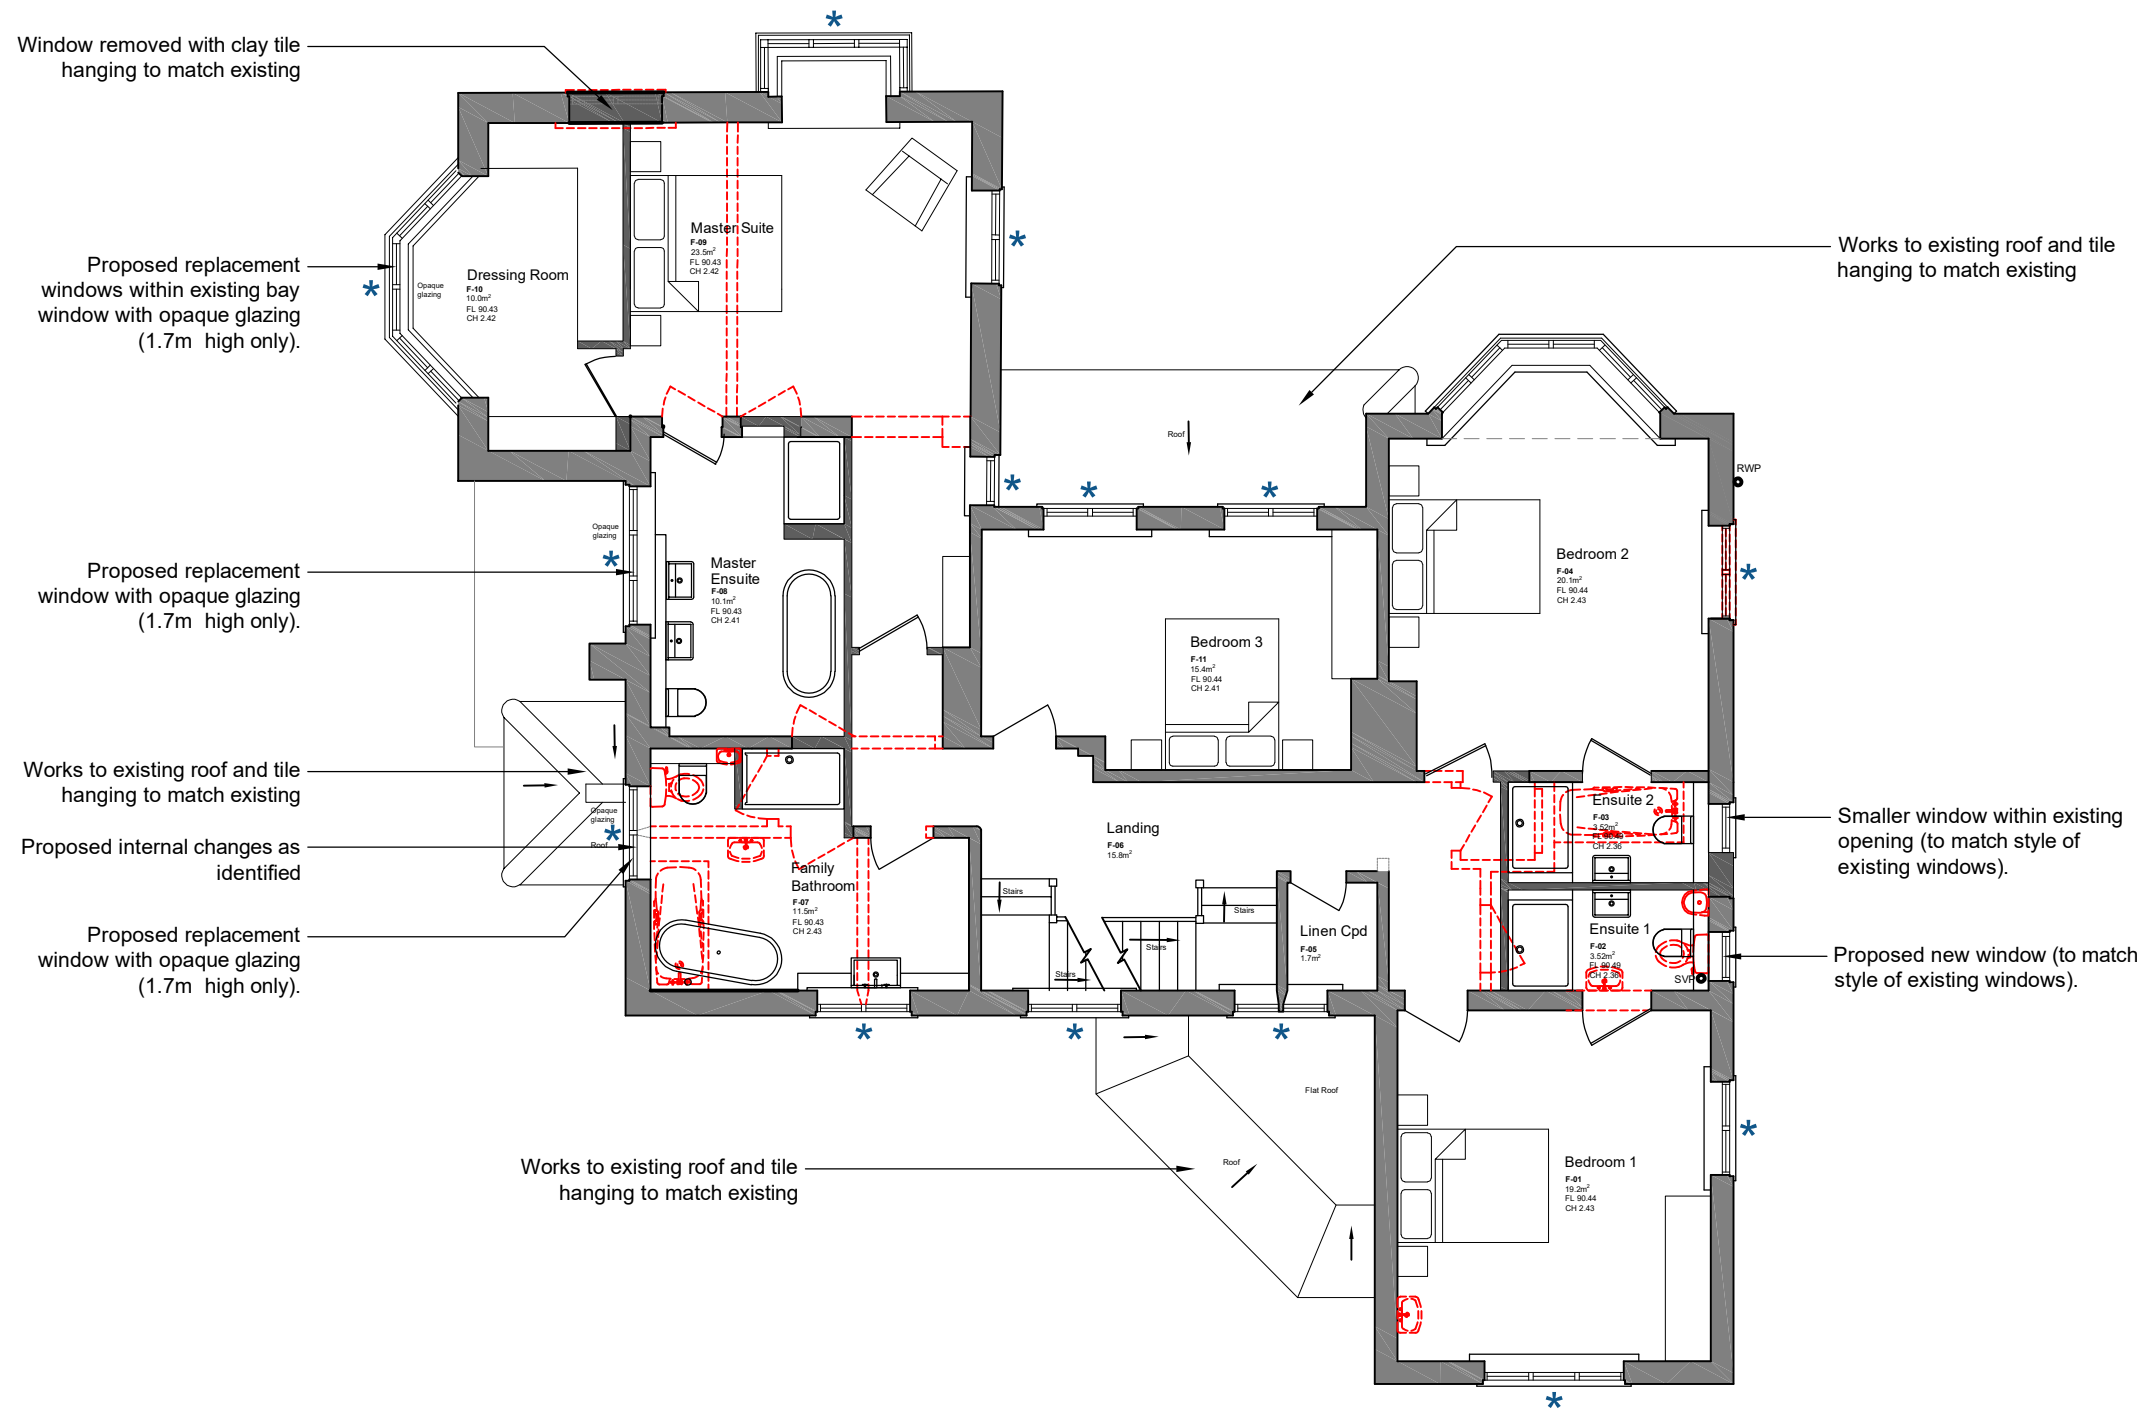

Planning Submission

Issue	Date	Comments

- - - Extent of demolition
 - Existing walls
 - Proposed walls
 * Proposed replacement windows

 

Hurstmead,
22 Lewes Road, Haywards Heath

Proposed First Floor Plan

Drawing Ref: HLR_FA_202

Date: June 2026
Scale: 1:100@ A3

Revision: