


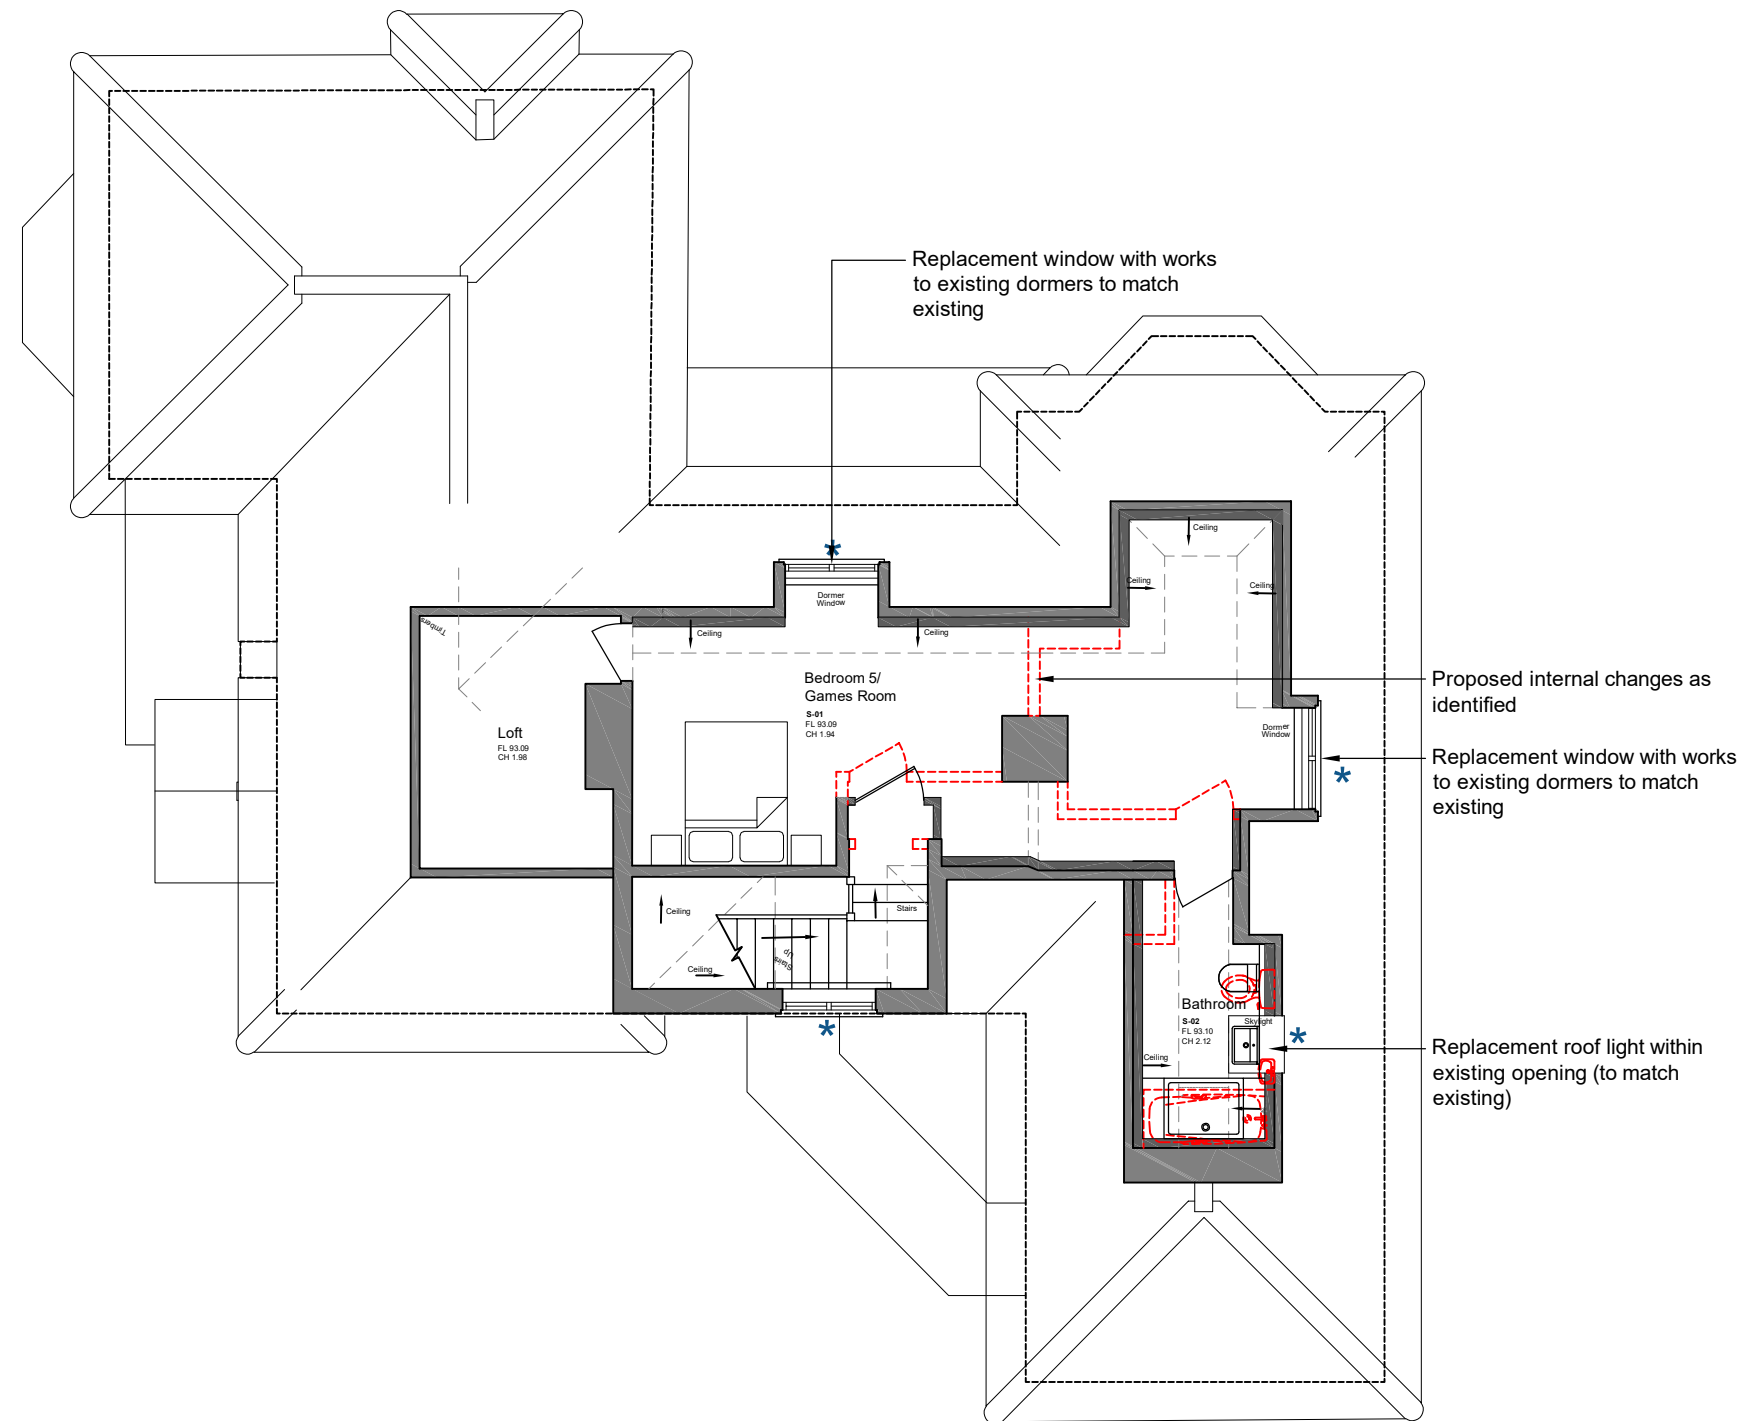

Planning Application

Issue Date Comments

Extent of demolition
Existing walls
Proposed walls
Proposed replacement windows

Hurstmead,
22 Lewes Road, Haywards Heath

Proposed Second Floor Plan

Drawing Ref: HLR_FA_203

Date: June 2026
Scale: 1:100@ A3

Revision: