


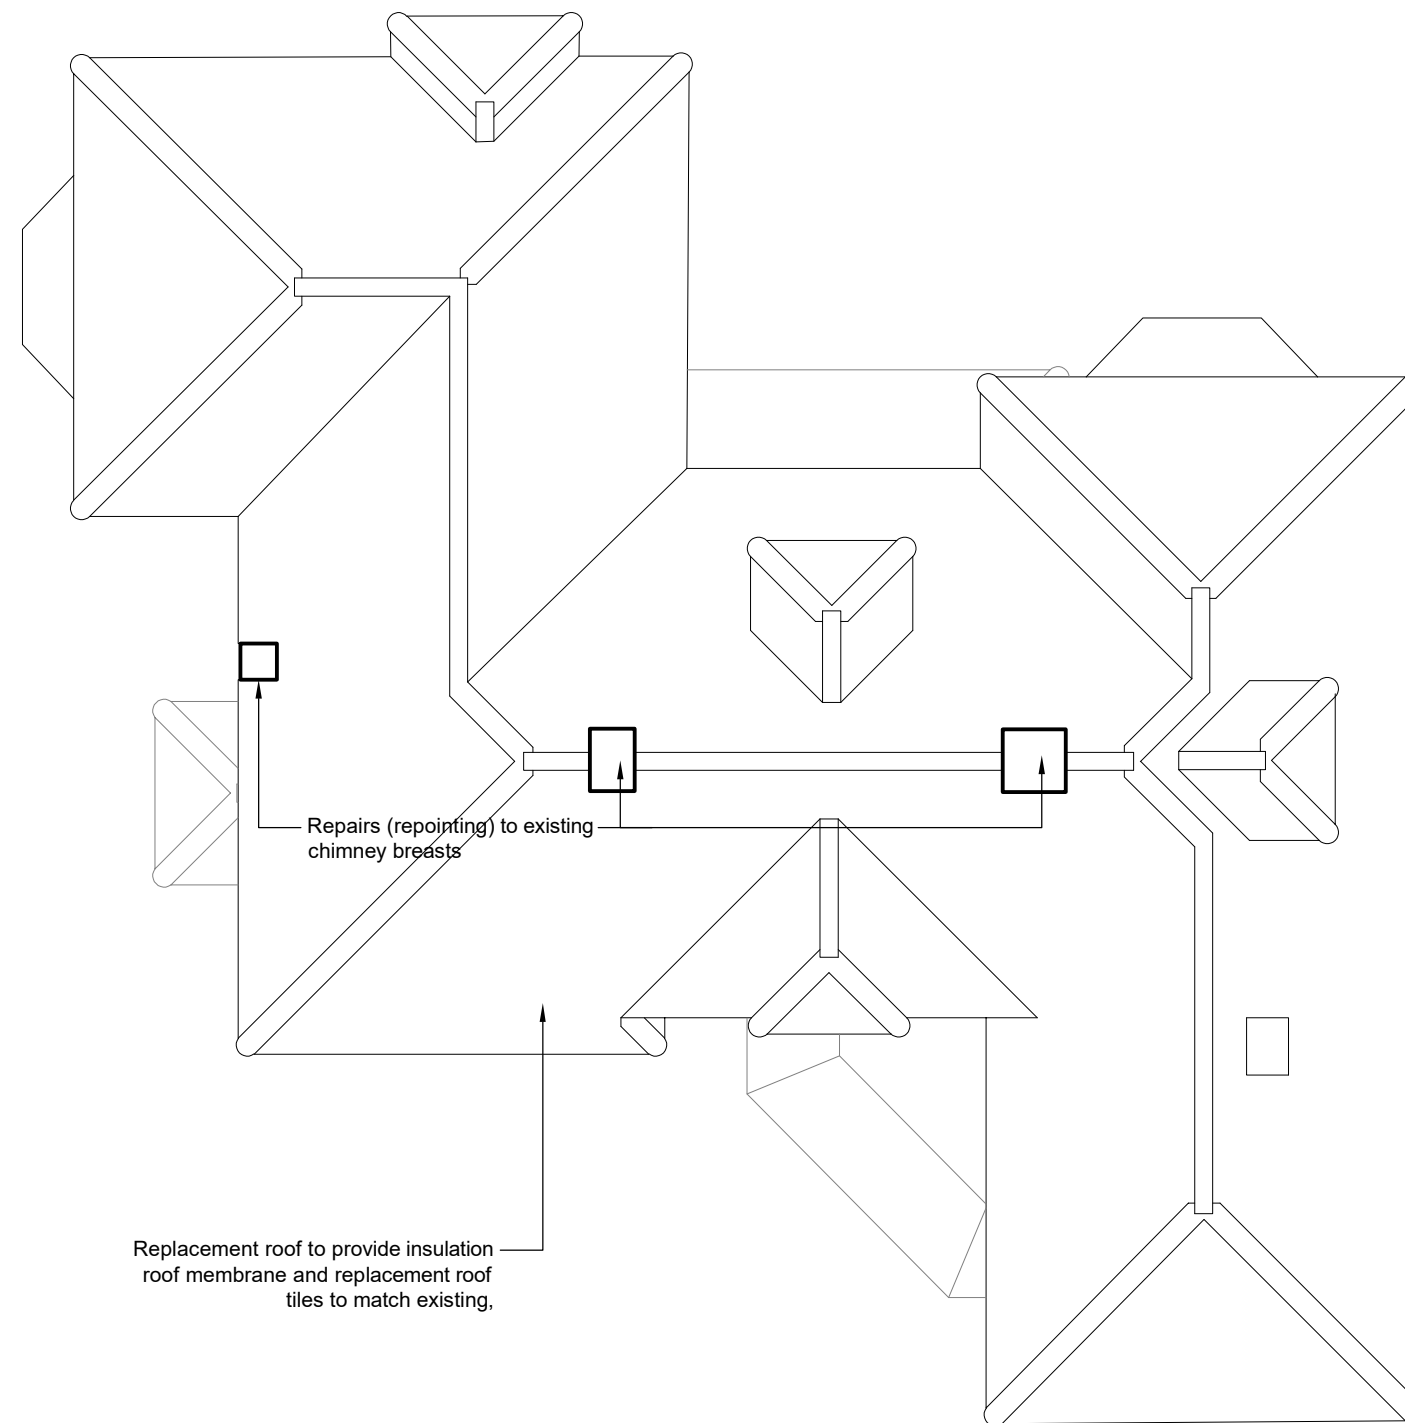

Replacement roof to provide insulation
roof membrane and replacement roof
tiles to match existing,

Repairs (repointing) to existing
chimney breasts



Planning Application

Issue	Date	Comments

- - - Extent of demolition
 Existing walls
 Proposed walls
 * Proposed replacement windows



Hurstmead,
22 Lewes Road, Haywards Heath

Proposed Roof Plan

Drawing Ref: HLR_FA_204

Date: June 2026
Scale: 1:100@ A3

Revision: