



KEY

Tree Protection
Fencing

Root Protection
Area

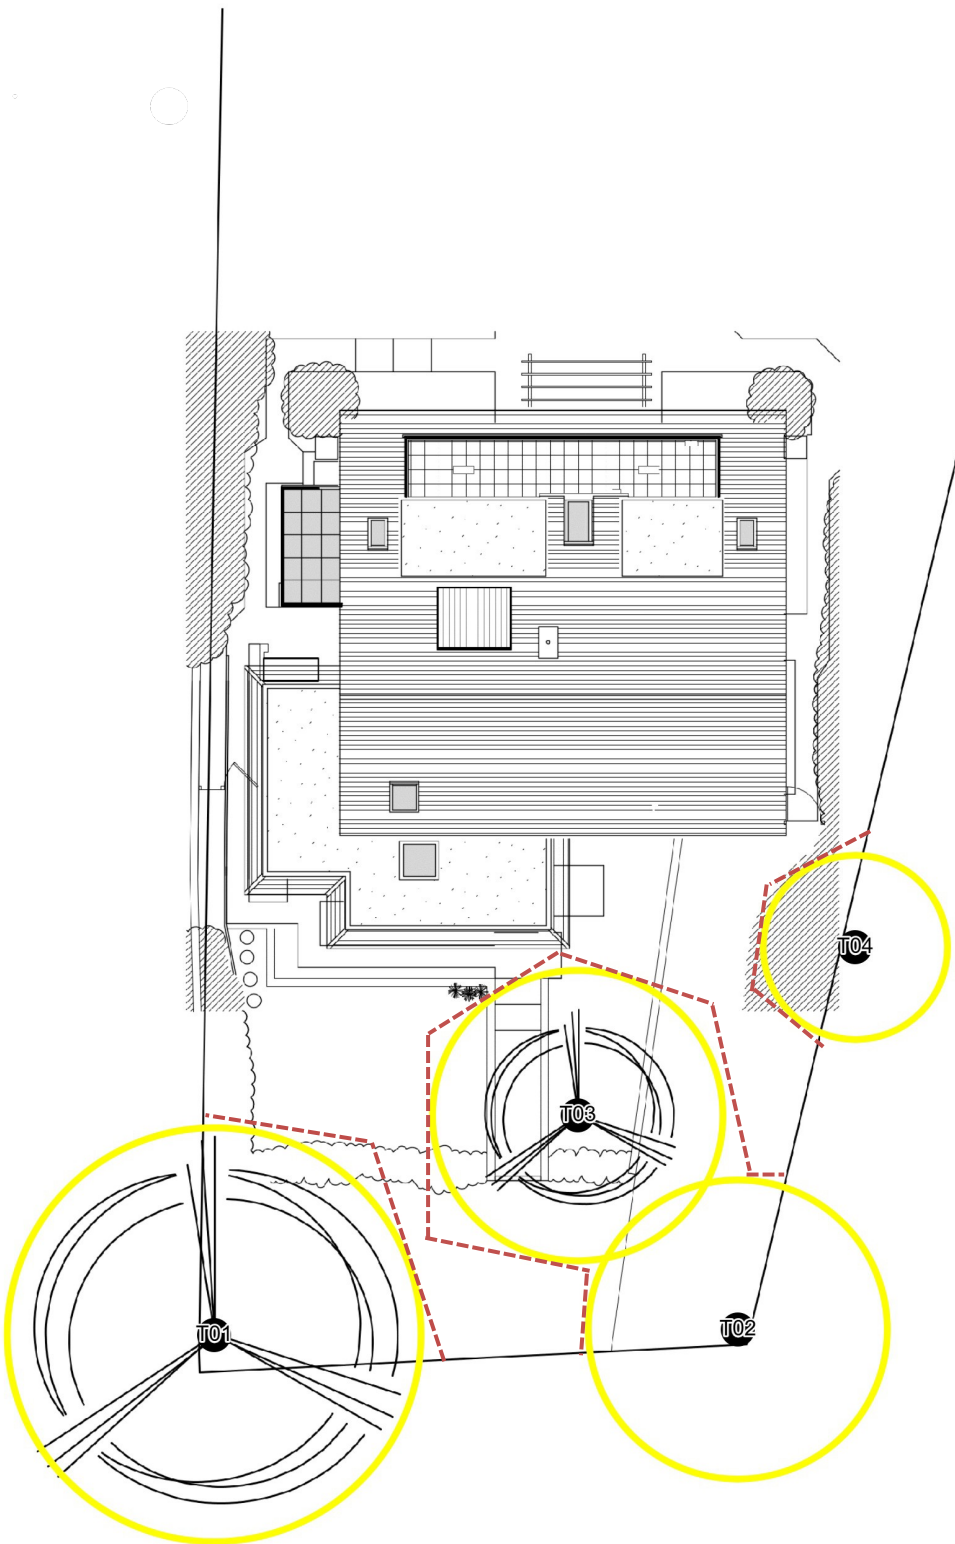

1 Existing Site Plan
Scale: 1:200

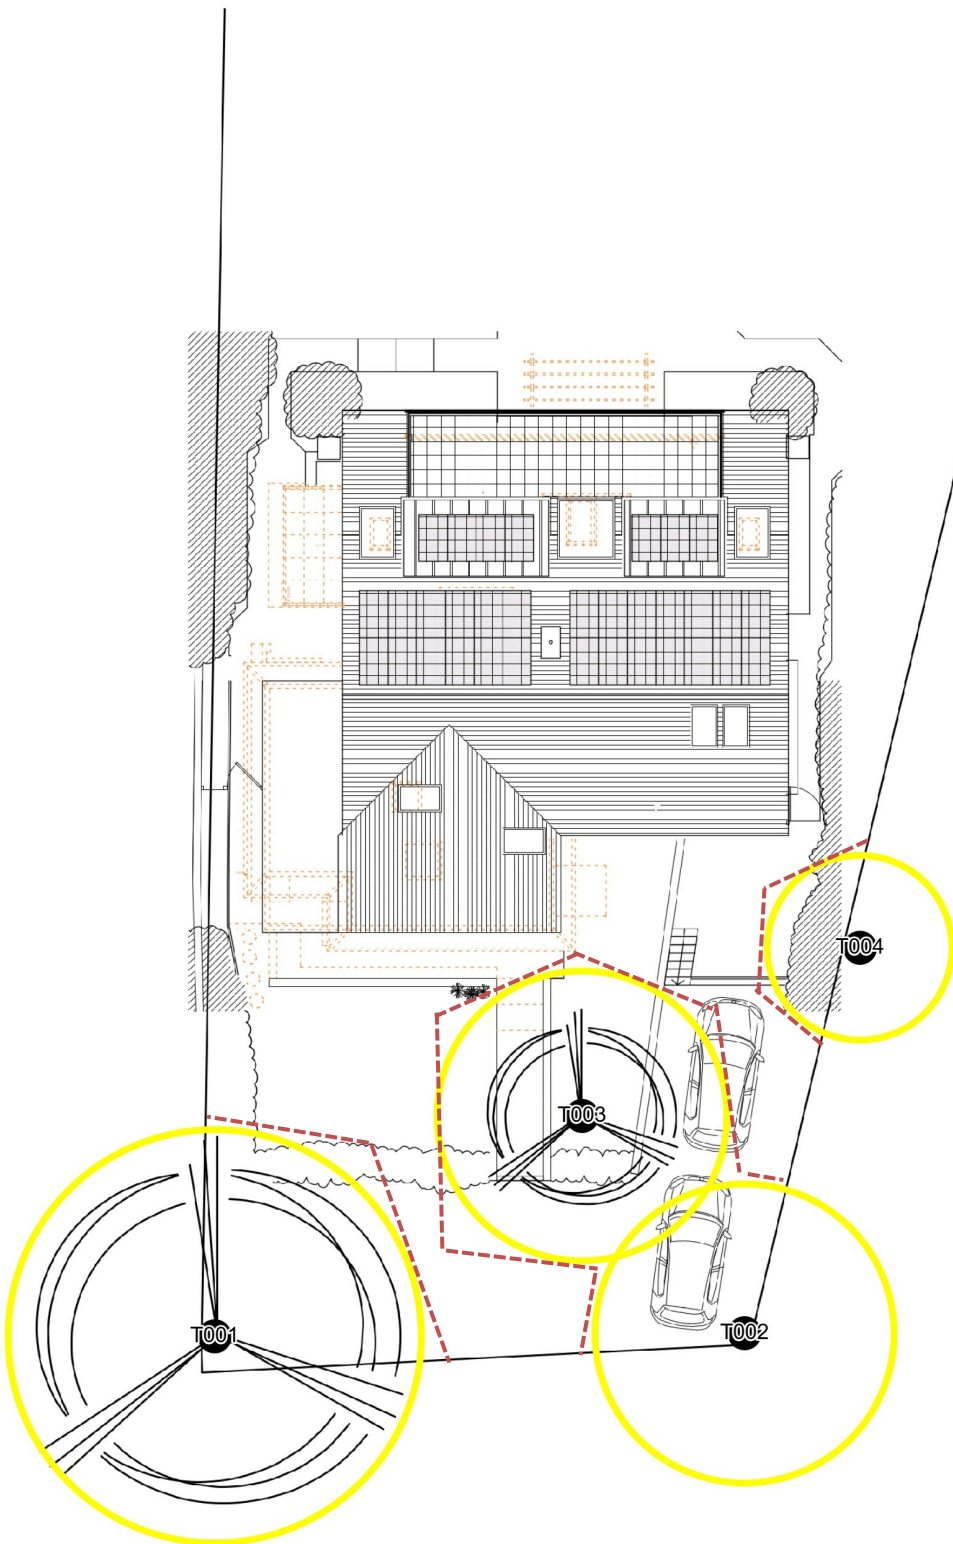

2 Proposed Site Plan
Scale: 1:200

Mr Tony Meredith & Catherine Abbott
Tree Protection Plan

Littleway, West Furlong Lane, Hurstpierpoint, BN6 9RH

Tree No	Species	RPA (m)
T001/T01	Crab Apple	5.64
T002/T02	Cypress	4.08
T003/T03	Magnolia	3.96
T004/T04	Crab Apple	2.52

Page size: A3

1 : 200

