
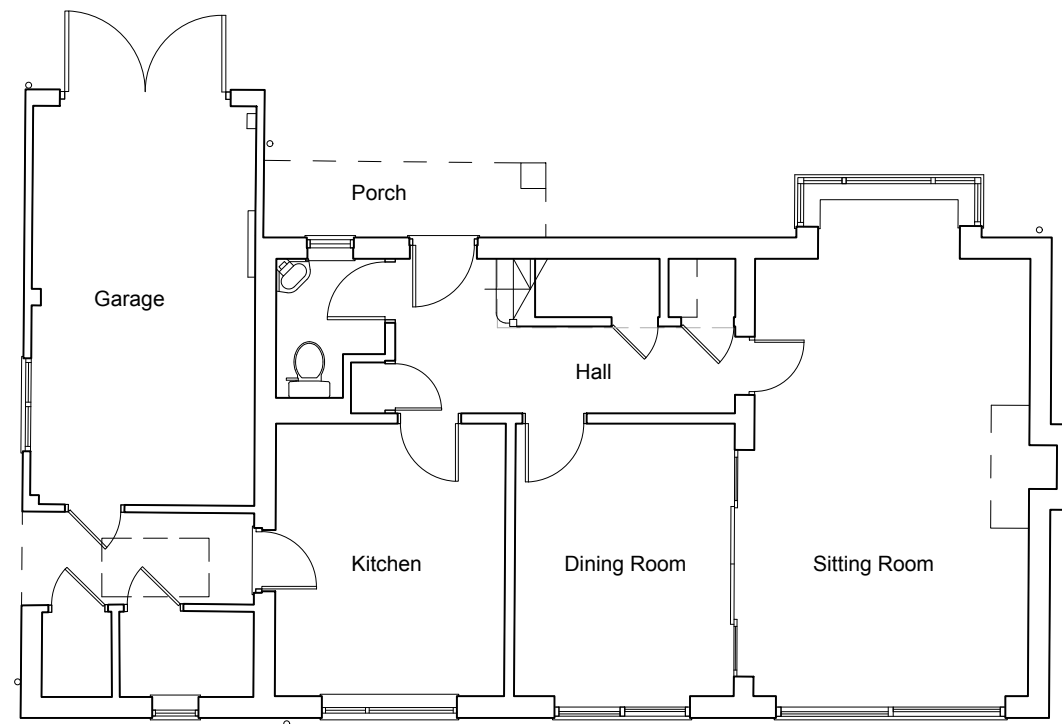


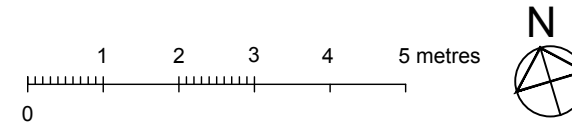

Existing Ground Floor Plan scale 1:100

Rev P1: Jul 2025: Planning Application Issue.

sally williams architects

Client
Mr C Webster and Ms A Ridout

Project Name
Colwood, Halton Shaws,
Hurstpierpoint, Mid Sussex
Two storey Side Extension and
Alterations

Drawing Title
Existing
Ground Floor Plan

Drawing No WCH/03	Scale 1:100 @ A3	Rev P1
----------------------	---------------------	-----------