
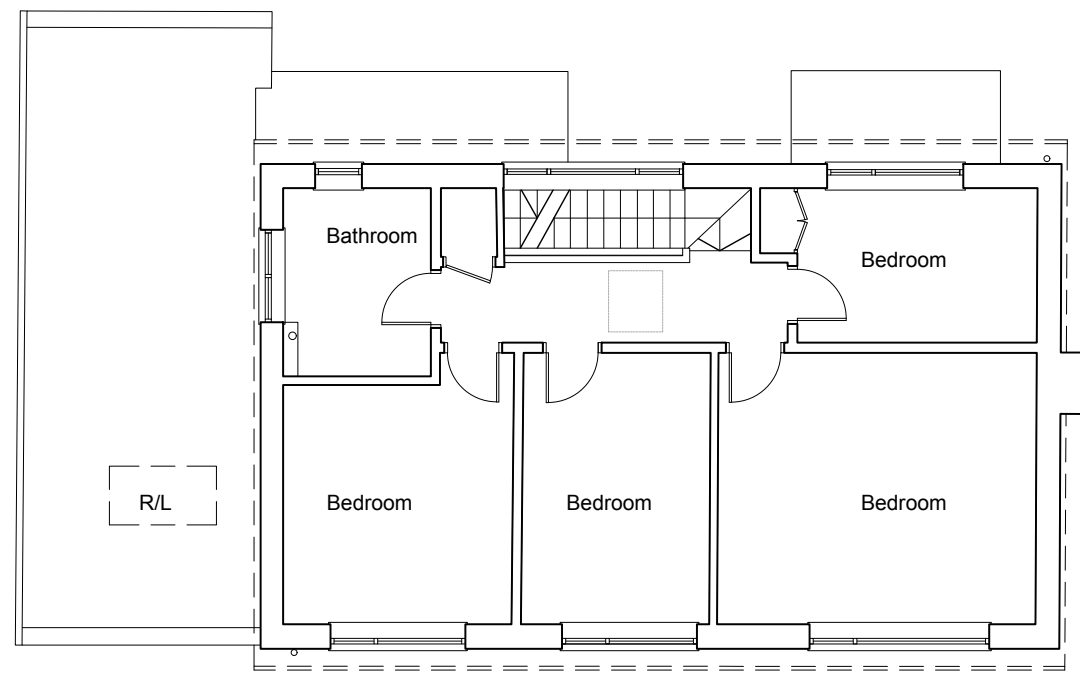


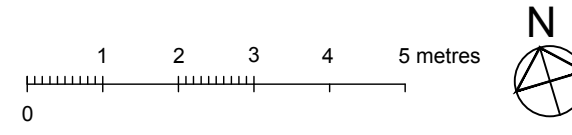

Existing First Floor Plan scale 1:100

Rev P1: Jul 2025: Planning Application Issue.

sally williams architects

Client  
Mr C Webster and Ms A Ridout  
Project Name  
Colwood, Halton Shaws,  
Hurstpierpoint, Mid Sussex  
Two storey Side Extension and  
Alterations  
Drawing Title  
Existing  
First Floor Plan

|                      |                     |           |
|----------------------|---------------------|-----------|
| Drawing No<br>WCH/04 | Scale<br>1:100 @ A3 | Rev<br>P1 |
|----------------------|---------------------|-----------|